


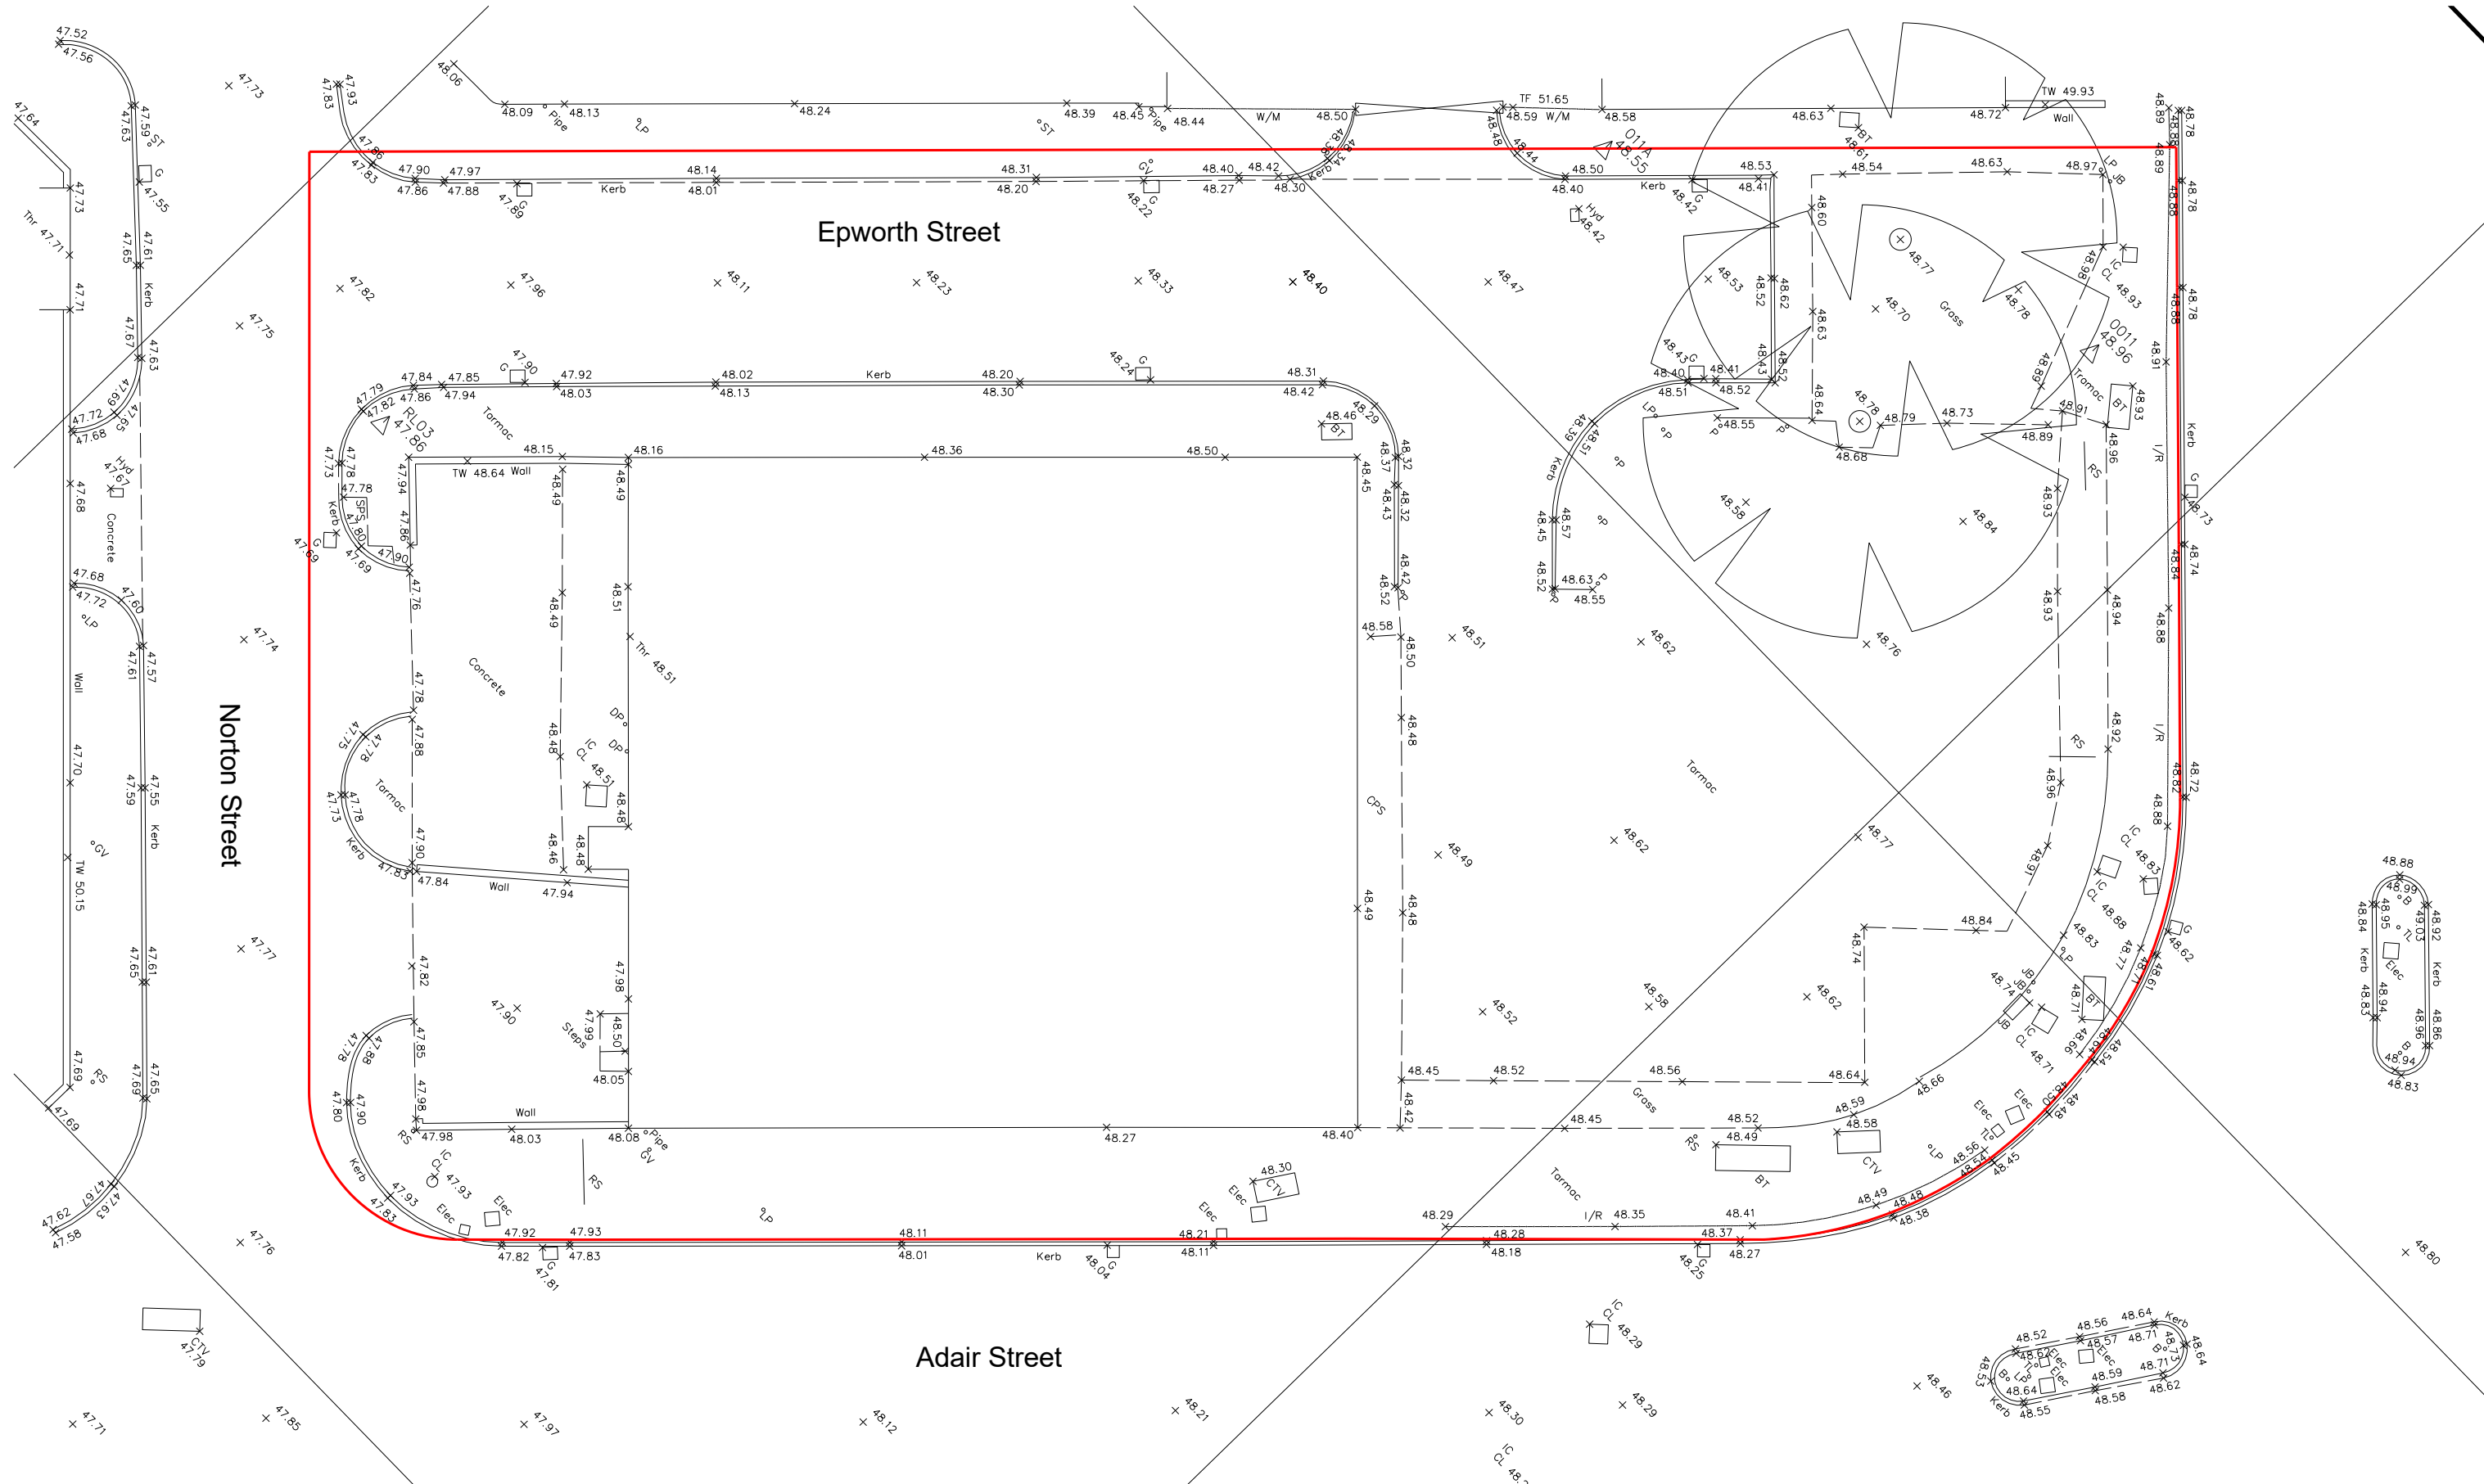

revision: P01
date: 2018.11.07
note: first issue
P02 20190424
note: red line boundary updated

Topographical survey information taken from Survey Systems Ltd drawing SSL:18754:200:1:1:TOPO
Please refer to the original topographical information for further details
— proposed application boundary

project
adair street, manchester
job no.
7396
title
existing site plan
scale
1:200 @ A3
drawing no.
7396-al(02)0001

stephenson
STUDIO
architects planners interiors
3 riverside mews
4 commercial street
manchester, M15 4RQ
www.stephenson-studio.com
mail@stephenson-studio.com
t +44 (0)161 832 0244