

	Window Ref: W49
	Quantity: 2
	Material: Timber
	Type: Fixed
	Size: to match existing opening
	Colour: White


	Door Ref: D1
	Quantity: 1
	Material: Timber
	Type: Front entrance doors
	Size: to match existing opening
	Colour: White

	Door Ref: D2
	Quantity: 1
	Material: Composite
	Type: Rear door
	Size: to match existing opening
	Colour: White

	Door Ref: D3
	Quantity: 1
	Material: Composite
	Type: Side door
	Size: to match existing opening
	Colour: White

	Door Ref: D4
	Quantity: 1
	Material: Composite
	Type: Rear door
	Size: to match existing opening
	Colour: White

- Indicative window and door structural openings shown only.
- Existing structural opening sizes to be confirmed on site.
- Dimensions in millimetres unless stated otherwise

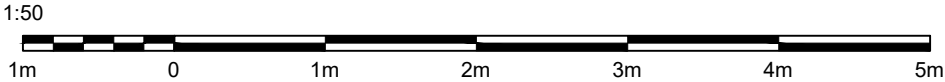

- This drawing is for Planning Application purposes only
- All critical dimensions to be verified on site.
- Any discrepancies are to be notified to Podium Surveying LLP immediately.
- This document is copyright of Podium Surveying LLP.
- To be read in conjunction with written window specification and details.

Note:
W49 is not being replaced at present.
D1 is not being replaced at present

Proposed window and door schedule 5
Scale 1:50 @ A3

Ref: 2239-DBR-PA-S-05

76 Daisy Bank Road (The Limes)
Manchester
M14 5GL

Client: Anglian

Drawn by: JS
Date: October 2021

Podium Surveying LLP
Unit 307
The Biscuit Factory
Drummond Road
London
SE16 4DG

Tel: 0203 142 6674
Mob: 07921 295 751
Email: jshields@podiumllp.com
Web: www.podiumllp.com

