


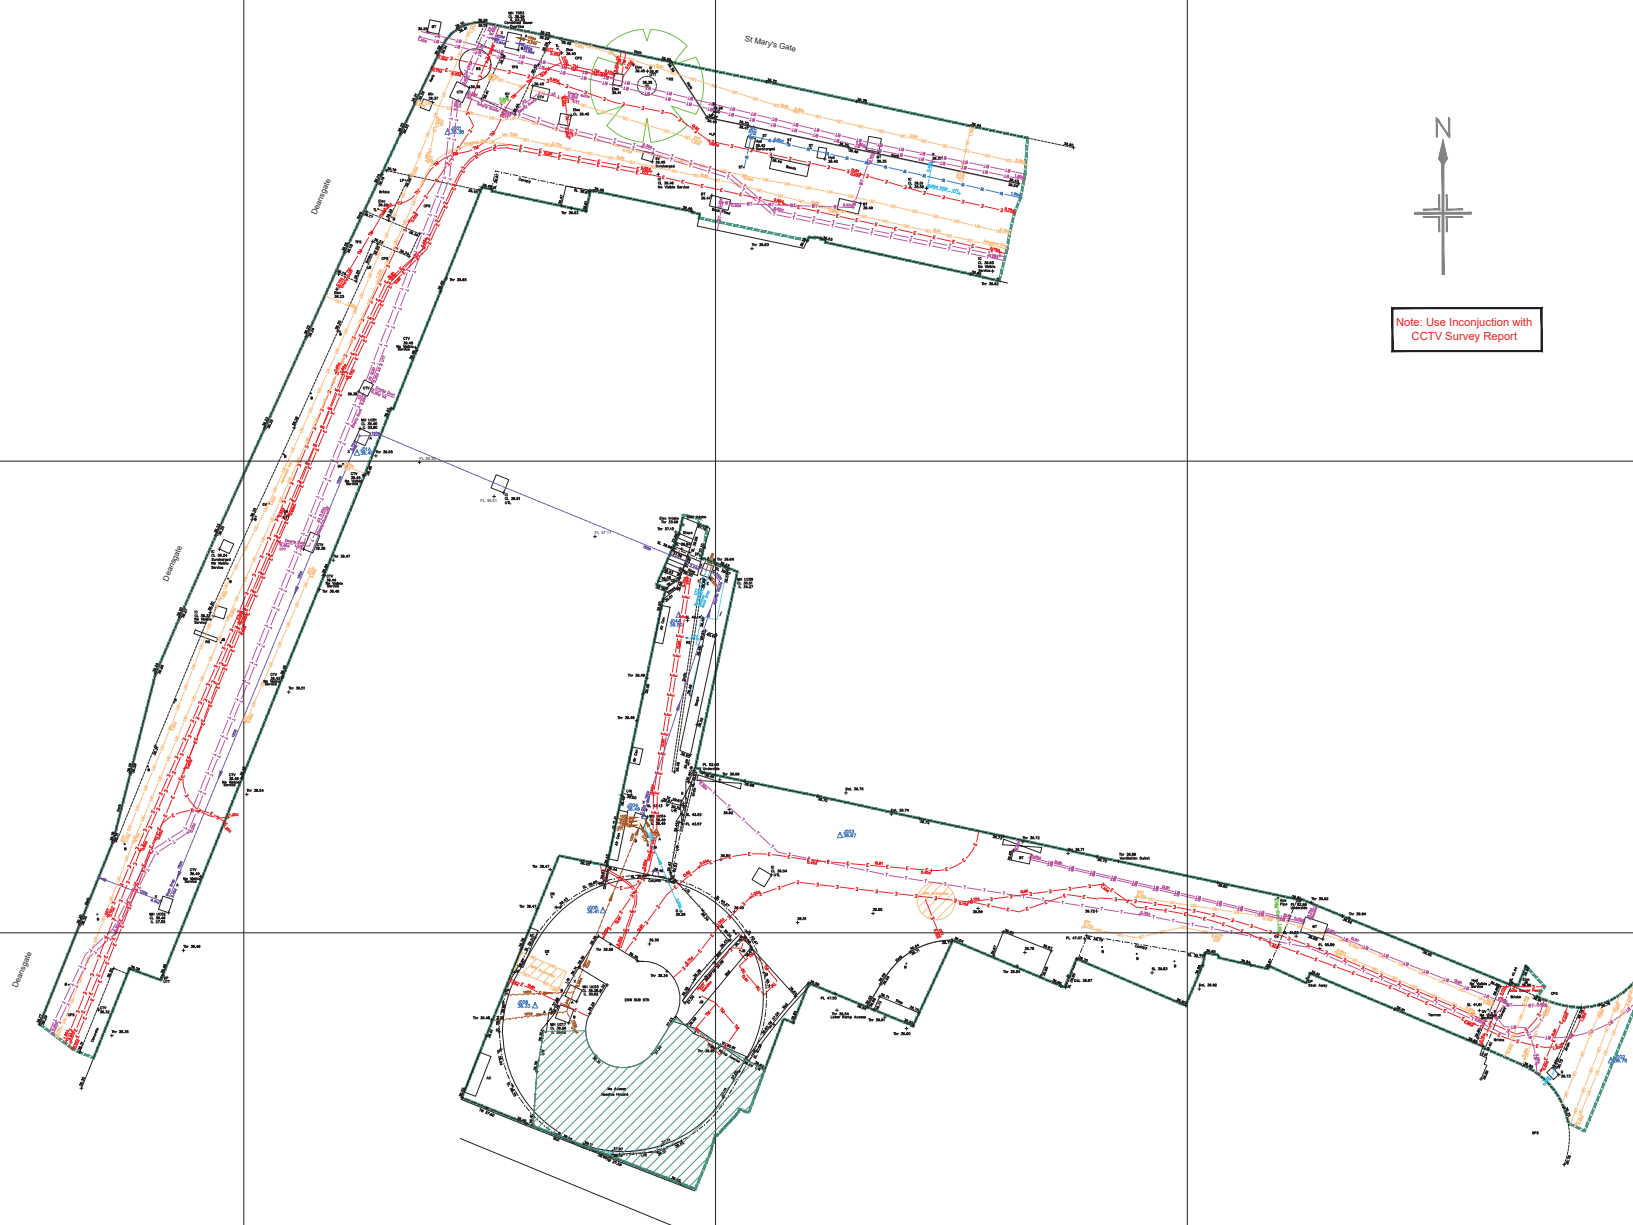

Note: Use Inconjunction with CCTV Survey Report

[illegible]

Drainage/Services Legend

Language	Abbreviation	Language	Abbreviation	Language	Abbreviation
Arabic	AR	Chinese	CH	English	EN
Chinese	CH	French	FR	German	DE
Chinese (Simplified)	CHS	German	DE	Italian	IT
Chinese (Traditional)	CHT	Italian	IT	Japanese	JA
Dutch	DU	Japanese	JA	Korean	KO
English	EN	Korean	KO	Portuguese	PT
French	FR	Portuguese	PT	Russian	RU
German	DE	Russian	RU	Spanish	ES
Italian	IT	Spanish	ES	Swedish	SV
Japanese	JA	Swedish	SV	Tamil	TA
Korean	KO	Tamil	TA	Thai	TH
Portuguese	PT	Thai	TH	Vietnamese	VI
Russian	RU	Vietnamese	VI		
Spanish	ES				
Swedish	SV				
Tamil	TA				
Thai	TH				
Vietnamese	VI				

Language type data have been obtained from the Eurostat, in order to comply with confidential sources health and safety

Survey Station Coordinator

	STN	EASTING	NORTHING	LEVEL
J001	383760.80	398542.47	36.38	
J002	383822.45	398493.25	36.78	
J003	383781.60	398505.19	36.47	
J004	383771.21	398506.20	36.49	
J005	383769.03	398501.20	36.41	
GPS1	383747.15	398557.18	36.23	
GPS2	383651.76	398532.00	37.23	
204A	383773.26	398516.46	36.50	
J006	383765.44	398496.16	36.33	
J01A	383756.00	398525.45	36.40	

DAFCS Quality Levels

Please refer to PAS128:2014 Table 1 - 'Quality level of survey outputs (normative for in-estimated accuracy of quality levels)

All utilities are located to P&G 128 QL-02 unit.

The following table identifies the P4G 128 quality level based on

notes shown on the drawing:

Annotation found on drawing	PAG128 Quality Level
Added from records	PAG128 QL-D
French scar, street furniture, visual note/reference to utility	PAG128 QL-C
Assumed route	PAG128 QL-B4
Unable to obtain depth	PAG128 QL-B3
QL-B1	PAG128 QL-B1
QL-B2P	PAG128 QL-B2P
QL-B2P	PAG128 QL-B2P
QL-B1P	PAG128 QL-B1P

Quality levels ending with a "P" refer to a utility that has been located with post processed Ground Penetrating Radar (GPR).

Survey Systems Ltd carry out surveys in accordance with site procedures using appropriate techniques.

Depth data is limited by the accuracy of the detection equipment. Average accuracy is $\pm 10\%$ of depth with GPR and $\pm 5\%$ of the depth with electromagnetic technologies.

In accordance with British Telecom's national policy survey companies are not permitted to raise BT inspection chamber covers.

Drainage routes between manholes, if not able to be traced by Locate's survey methodologies, are assumed to be direct lines between manholes.

discrepancy, please refer to H2G2.67.

Please note:

Any discrepancy found between an Ordnance Survey benchmark and an OSGB03-computed orthometric height is likely to be due to bench mark subsidence or uplift and, assuming precise GPS survey has been carefully carried out, the

orthometric height given by CGG215 should be considered correct in preference to archive benchmark heights. CGG215 converts GPS ellipsoid heights to orthometric heights above mean sea level.

Levels are related to OSGB83
Value nils

Scale 1:100

The accuracy of this survey is commensurate with the drawing scale specified within the title block. Copyright in this drawing remains with Survey Systems Ltd. Do not scale from this drawing, work to figured dimensions. Check all dimensions on-site. In the event of any discrepancy, please refer query to Survey Systems Ltd.

Title
Topographical & Utility Survey

12-14 St Mary's Gate
Manchester

M1 1PX
Surveyed AT JCS Drawn GAT AG

Date June 2019 Checked ATJG
CAD file name 19457-TOPO-UTL Revision No. _____ Sheet size A0
Project No. SSI-19457-100-1-1-TOPO-UTL

Contracting No. **CG21-10-01-100-0111-01-0000**

