


- Notes:
1. Office and Shop area have separate access. The shop is accessed through Gawsworth Avenue, whereas the Offices are accessed through the private road toward the rear of the property.
 2. There is no through access between the Office and Shop. (Office Boundary highlighted in red)
 3. Waste areas are separate. Shop bins are collected from Gawsworth Avenue, whereas Office bins are collected from Parrswood Road. Refer to 1:1250 location plan.

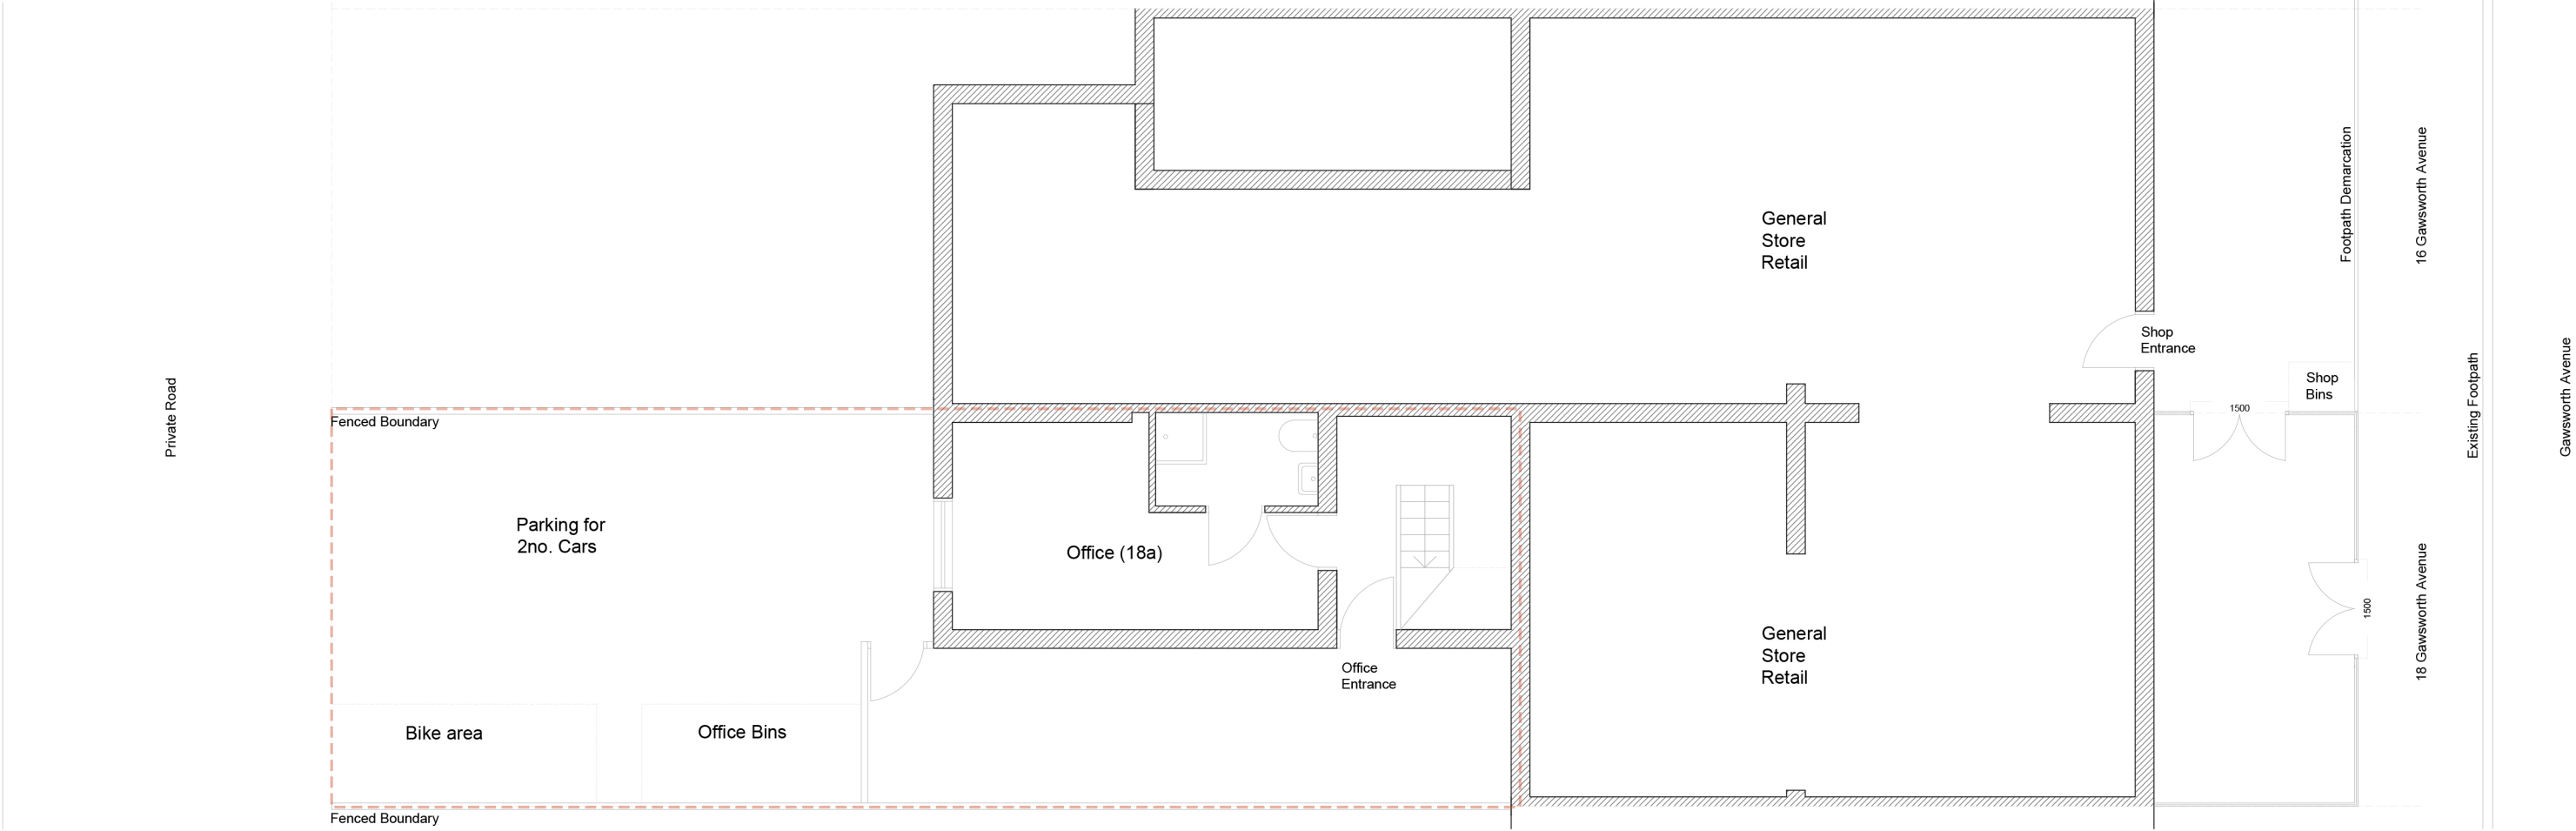

PROJECT	Flat 18, Gawsworth Avenue, Didsbury
DRAWING	Proposed Site plan - Showing Ground Floor of 18 and 16 Gawsworth Avenue
DRAWING NO.	GA - 07
SCALE	1/100 at A3
REVISION	-

Drawn by:
Adil Mulk
Manchester
Tel: 07954993126