


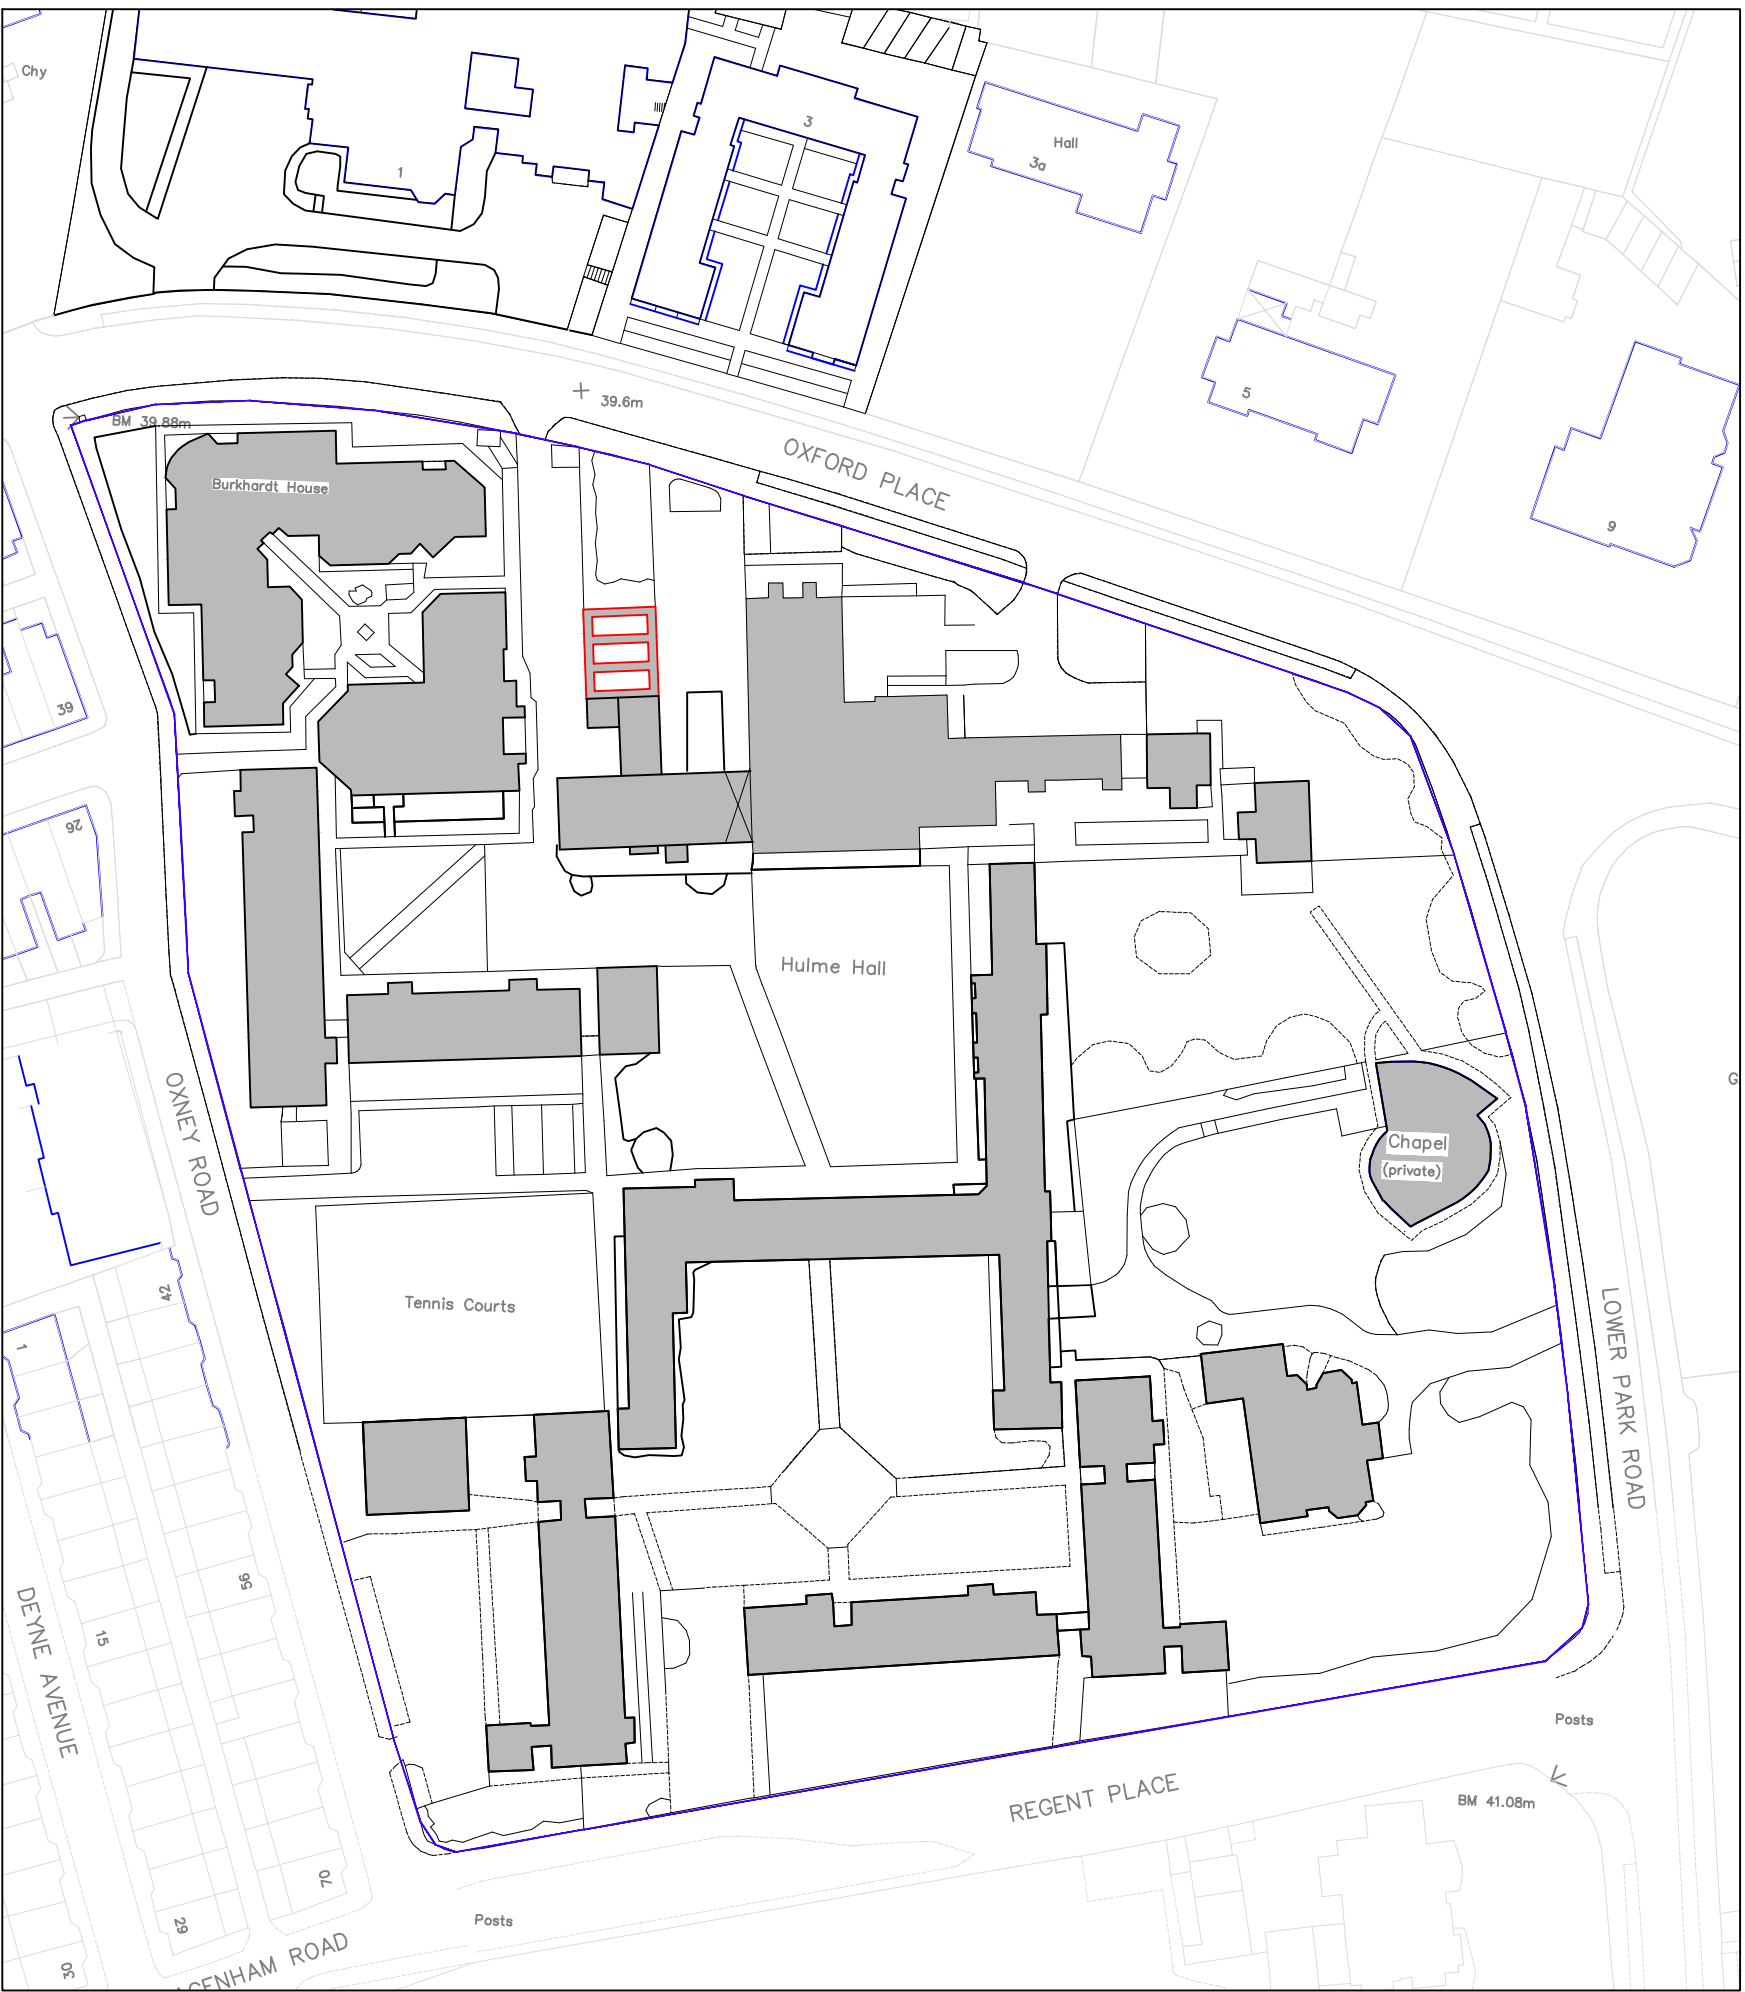

Hulme Hall, Hall of Residence
(Grade II listed, list entry number 1246448)

[illegible]

Directorate of Estates and Facilities
Beyer Building
The University of Manchester
Oxford Road
Manchester
M13 9PL

Project
JCR BUILDING - WINDOW REPLACEMENT

Building Name	MAIN BUILDING
Sub Site Name	HULME HALL, OXFORD PLACE, M14 5RR
Site Name	VICTORIA PARK CAMPUS

Drawing Title
SITE PLANS

PM --	Drawn GF	Checked	Authorised
Scale	Date	Date	Date
©A1	09/03/21		

Drawing No.
8128_101

Revision