


○ BOWKER SADLER PARTNERSHIP LIMITED
■ THIS DRAWING IS THE SUBJECT OF COPYRIGHT WHICH VESTS IN BOWKER SADLER PARTNERSHIP LIMITED. IT IS AN INFRINGEMENT OF COPYRIGHT TO REPRODUCE THIS DRAWING, BY WHATEVER MEANS, INCLUDING ELECTRONIC, WITHOUT THE EXPRESS WRITTEN CONSENT OF BOWKER SADLER PARTNERSHIP LIMITED WHICH RESERVES ALL ITS RIGHTS
BOWKER SADLER PARTNERSHIP LIMITED ASSERTS ITS RIGHTS TO BE IDENTIFIED AS THE AUTHOR OF THIS DESIGN
■ DRAWING NOT TO BE SCALED.
■ REPORT ERRORS & OMISSIONS TO ARCHITECT.
■ CHECK ALL DIMENSIONS ON SITE
■ DRAWING TO BE READ IN CONJUNCTION WITH THE HEALTH AND SAFETY PLAN AND ALL RELEVANT RISK ASSESSMENTS

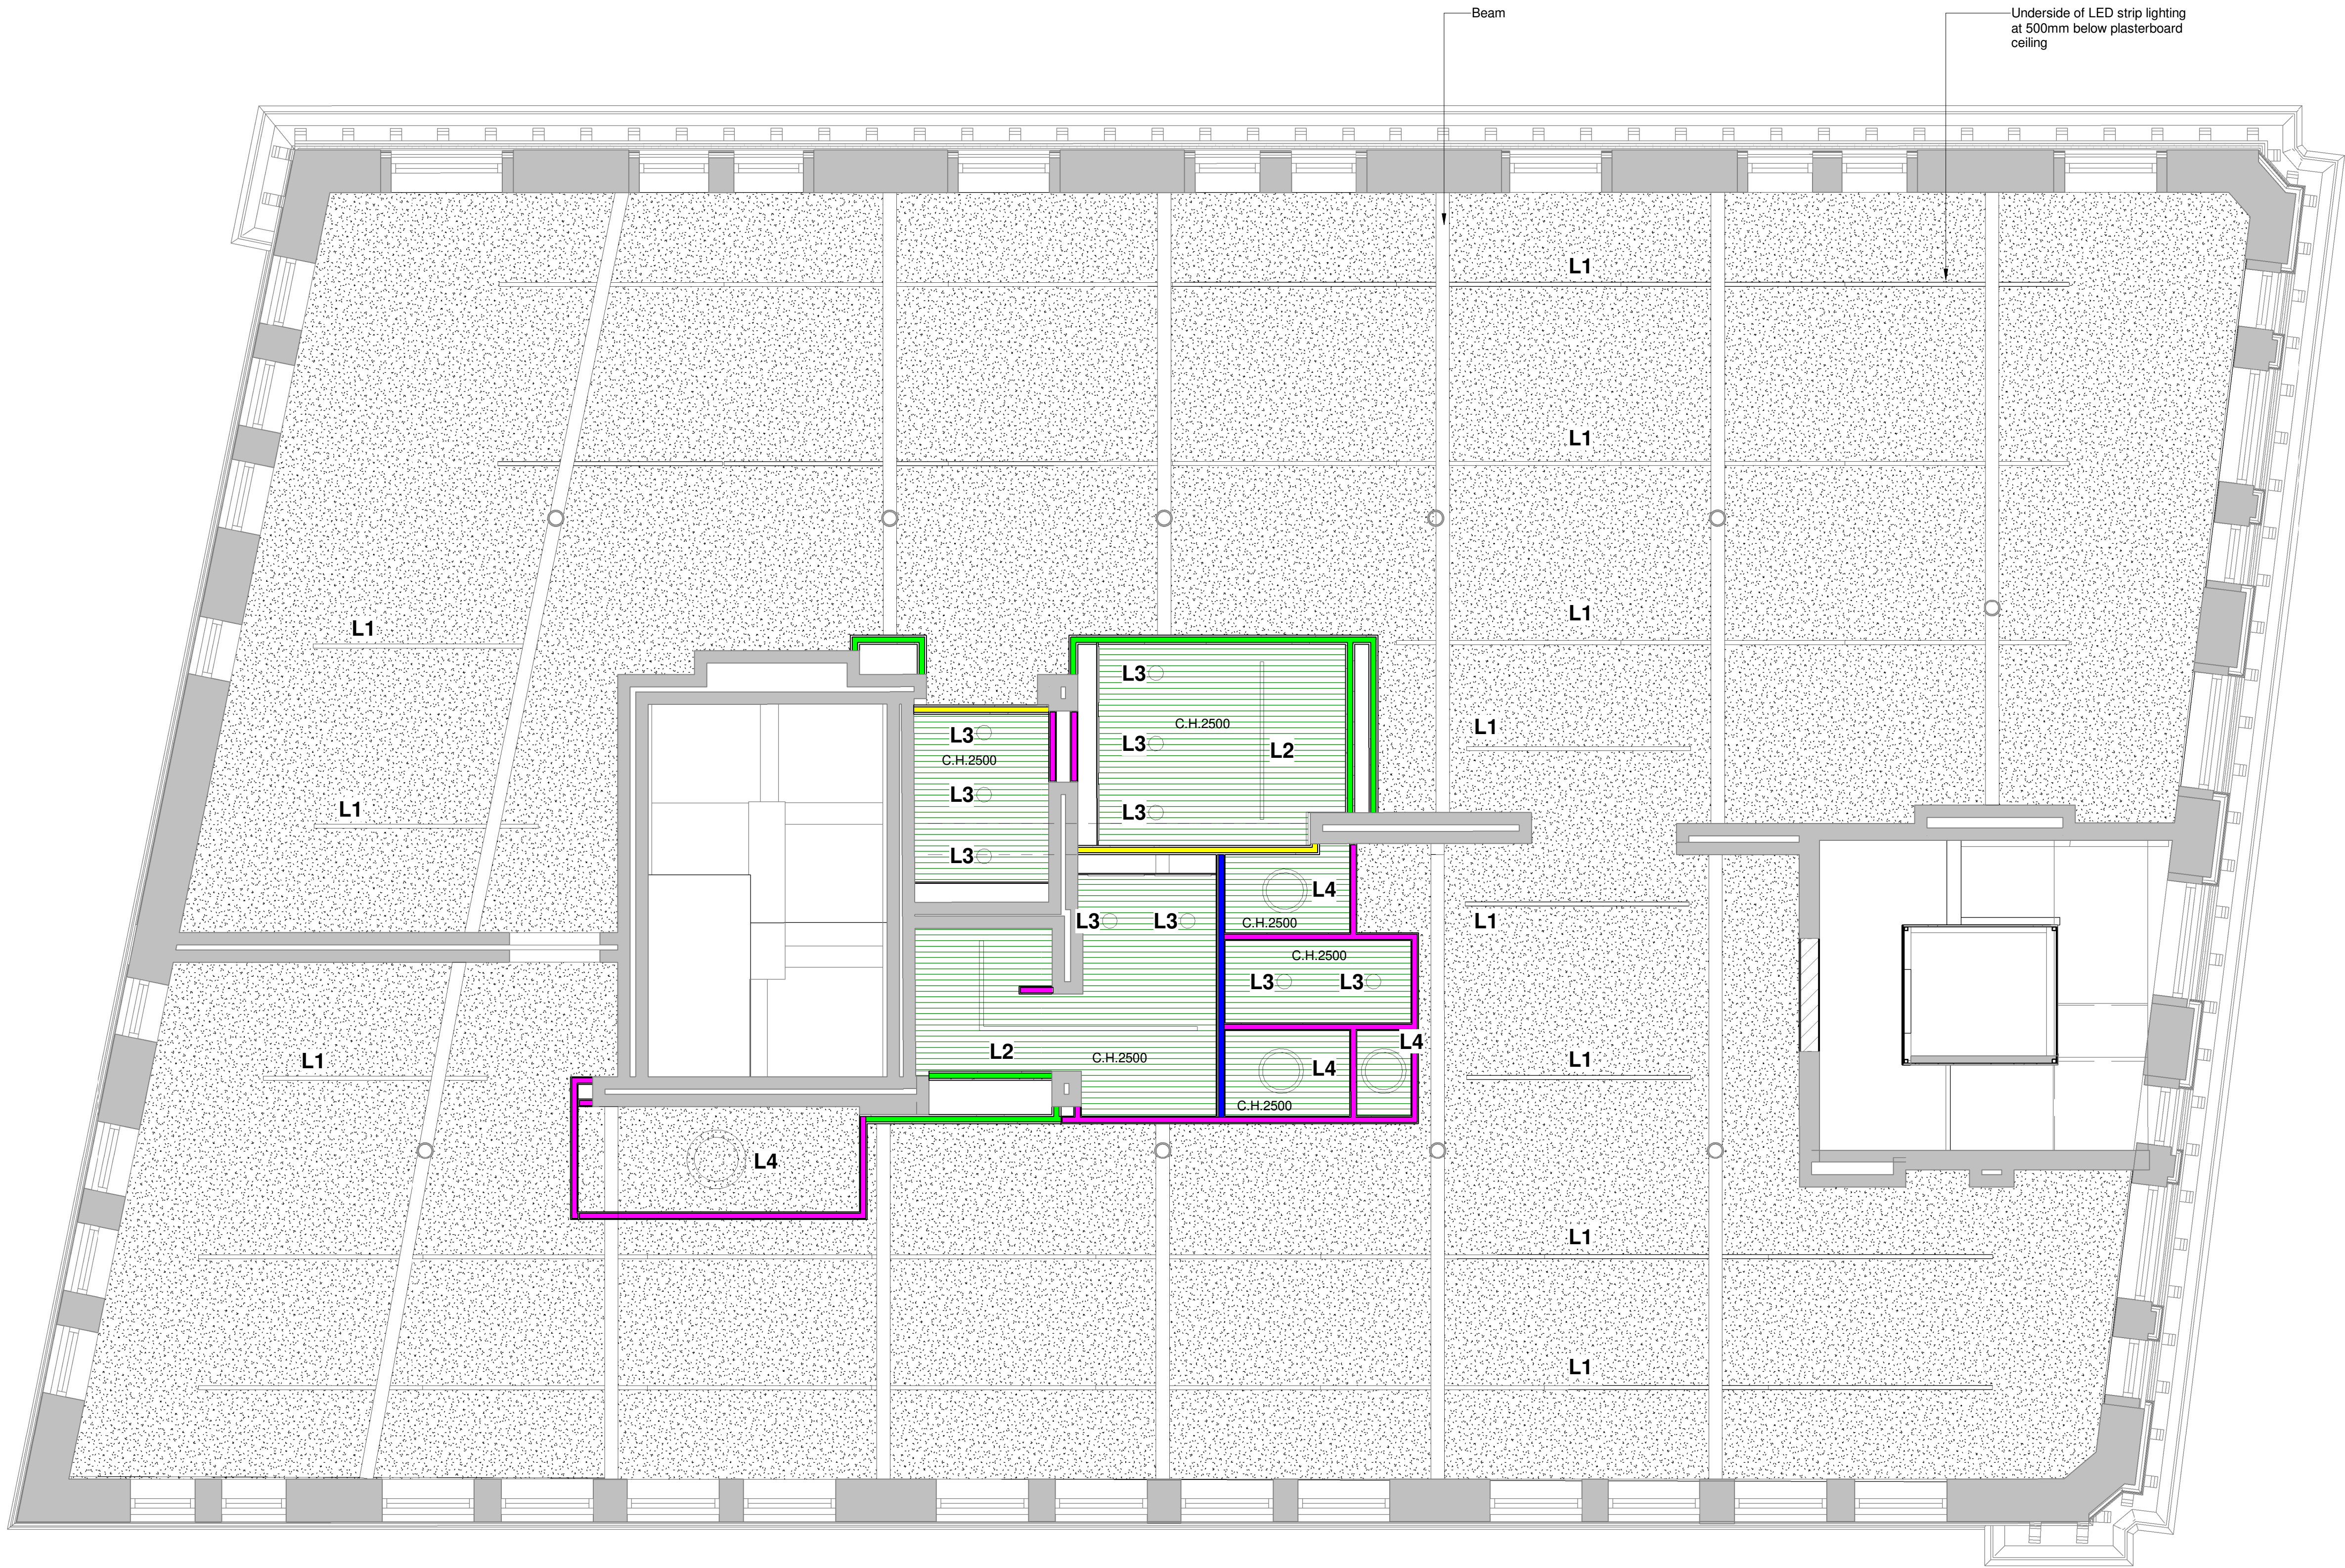

Plasterboard fireline boards to underside of existing floor joists plaster and paint finish white BS00E55 refer to Architects drawing 18-094-6002 for details

Suspended Plasterboard ceiling on British Gypsum MF system with plaster and paint finish white BS00E55

Existing soffits cleaned and any damage made good finished painted matt white emulsion BS00E55

L1
Thorlux Hi-Bar slimline suspended continuous strip LED fitting with uplight option. Aluminium body finished black RAL 9005

L2
Thorlux Hi-Bar recessed continuous strip LED fitting, Aluminium body finished White RAL9016

L3
Thorlux G3 PRO recessed downlighter die cast ring finished white with black anti glare outer reflector.

L4
Thorlux Oviv surface mounted indirect LED fitting

A 01.09.21 AW Ceiling and lighting layout updated to suit new core layout. DL

REV. DATE DRN. CHKD.

PROJECT
Princess House, 105-107
Princess Street Manchester

CLIENT
Lapwine Ltd

DRAWING
Second Floor
Reflected Ceiling Layout

SCALE SHEET SIZE DRAWN CHECKED DATE
1 : 50 @ A1 KB DAL 24/07/19

BOWKER SADLER ARCHITECTURE
A: Hatherlow House, Hatherlow, Romiley, Stockport SK6 3DY
T: 0161 406 7333
E: office@bowker-sadler.co.uk
W: www.bowker-sadler.co.uk

JOB No 18-094 DRAWING No 2073 REVISION A

STATUS PLANNING

Second Floor - Reflected Ceiling Layout
1 : 50

