


- Notes:
1. Office and Flat area had separate access which will continue to be the case. The shop is accessed through Gawsworth Avenue, whereas the Flats were accessed through the private road toward the rear of the property.
 2. There was no through access between the Shop and the Flats. (Flats Boundary highlighted in red)
 3. Waste areas were, and still are, separate. Shop bins are collected from Gawsworth Avenue, whereas Flat bins were collected from Parrswood Road. Refer to 1:1250 location plan.

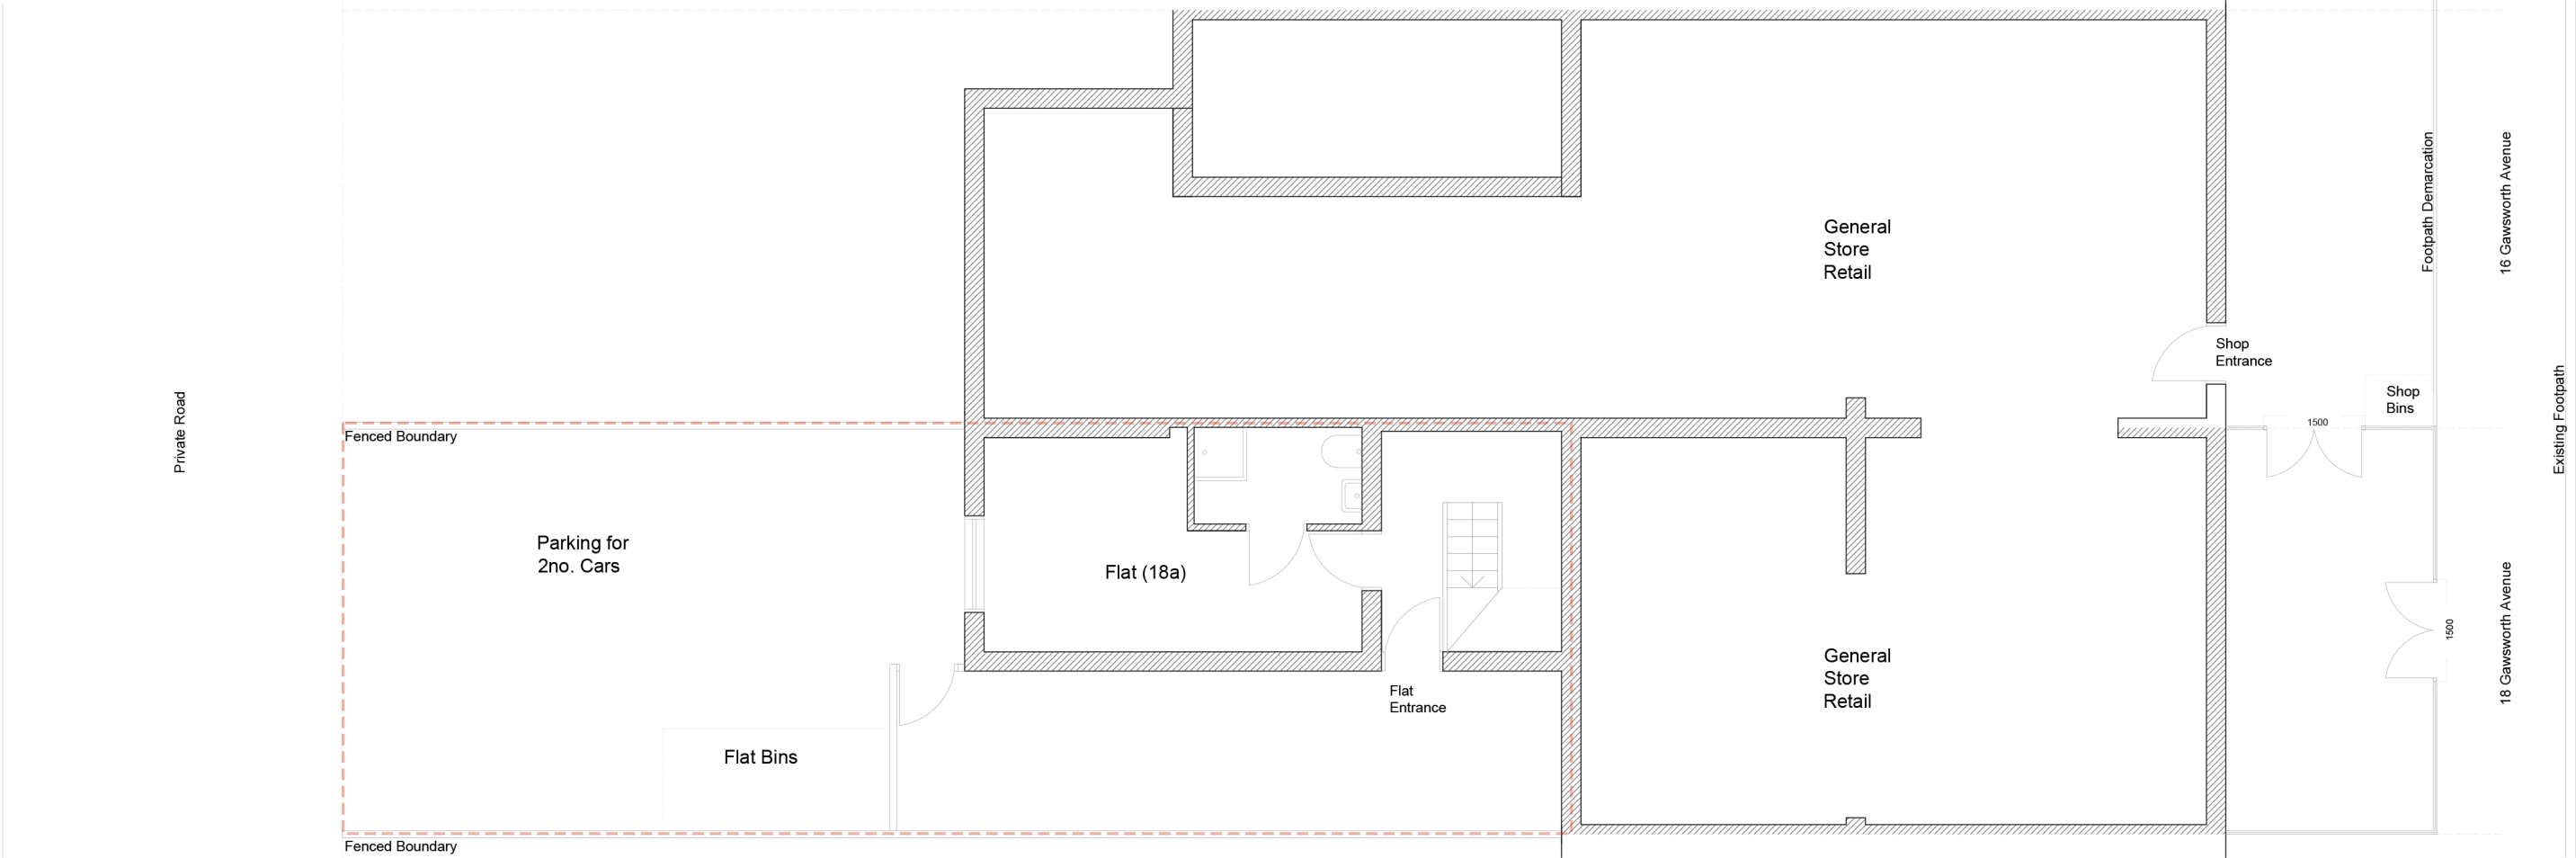

PROJECT	Flat 18, Gawsworth Avenue, Didsbury
DRAWING	Existing Site plan - Showing Ground Floor of 18 and 16 Gawsworth Avenue
DRAWING NO.	GA - 08
SCALE	1/100 at A3
REVISION	-

Drawn by:
Adil Mulk
Manchester
Tel: 07954993126