

© This Drawing & Design is the copyright of Jenkins Design Services Ltd and should not be reproduced without written consent.

Contractors are to check all levels & dimensions on site prior to site works commencing & report discrepancies to the Designers.

DO NOT SCALE FROM THIS DRAWING


PLANNING



Existing Front Elevation (Yarburgh Street)
Scale 1 : 50



Existing Side Elevation (Alexandra Road South)
Scale 1 : 50

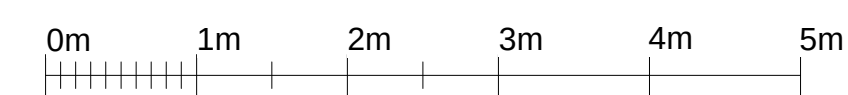

Scale Bar 1:50 @ A1

Rev	Description	By	Chk	Date
Project:	Manchester Chinese Christian Church 100 Yarburgh Street, Manchester, M16 7EH			
Title:	Existing Elevations 1 Front and Side (Alexandra Road South)			
Client:	MCCC			
Drawn By:	AL	Checked By:	BJ	on 13/11/20
Original Size:	A1	Project Number:	22042	
Drawing Number:	B1-XX-DR-A-0812			REV

