



NOTES
Copyright: All rights reserved.
This drawing must not be reproduced without permission.
This drawing must not be scaled. Dimensions are in millimetres unless specified.

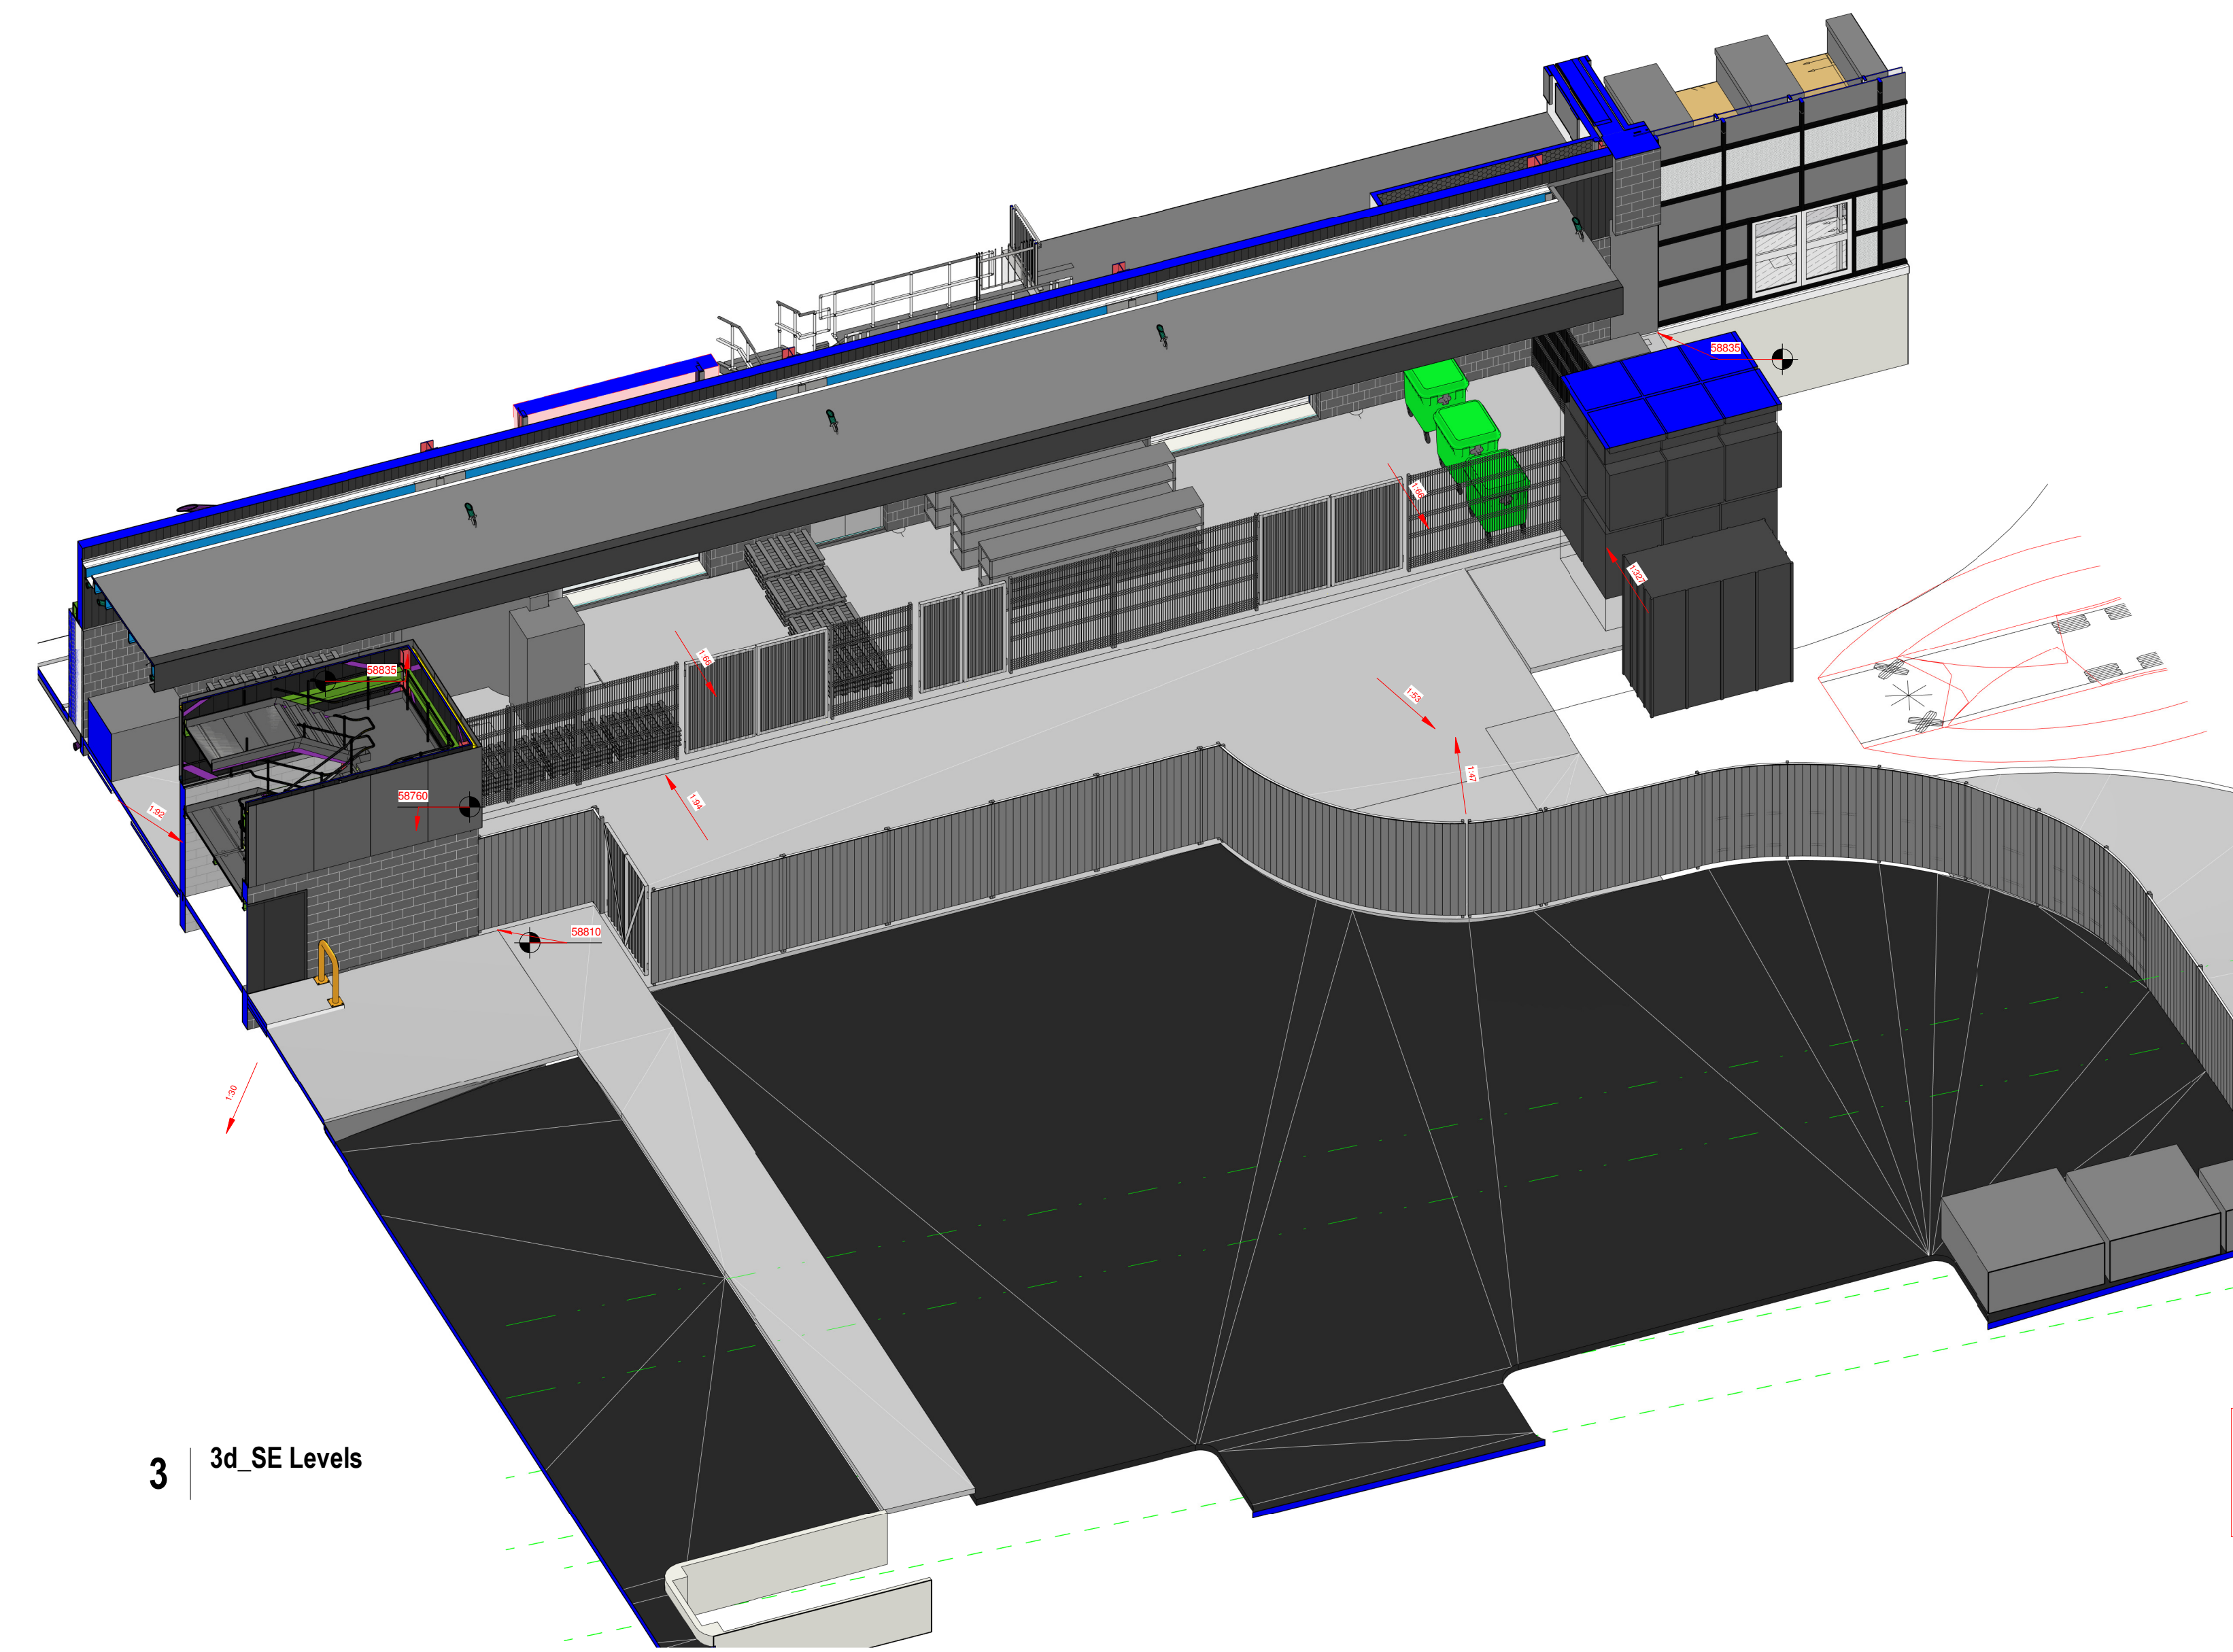

3d_SE Levels

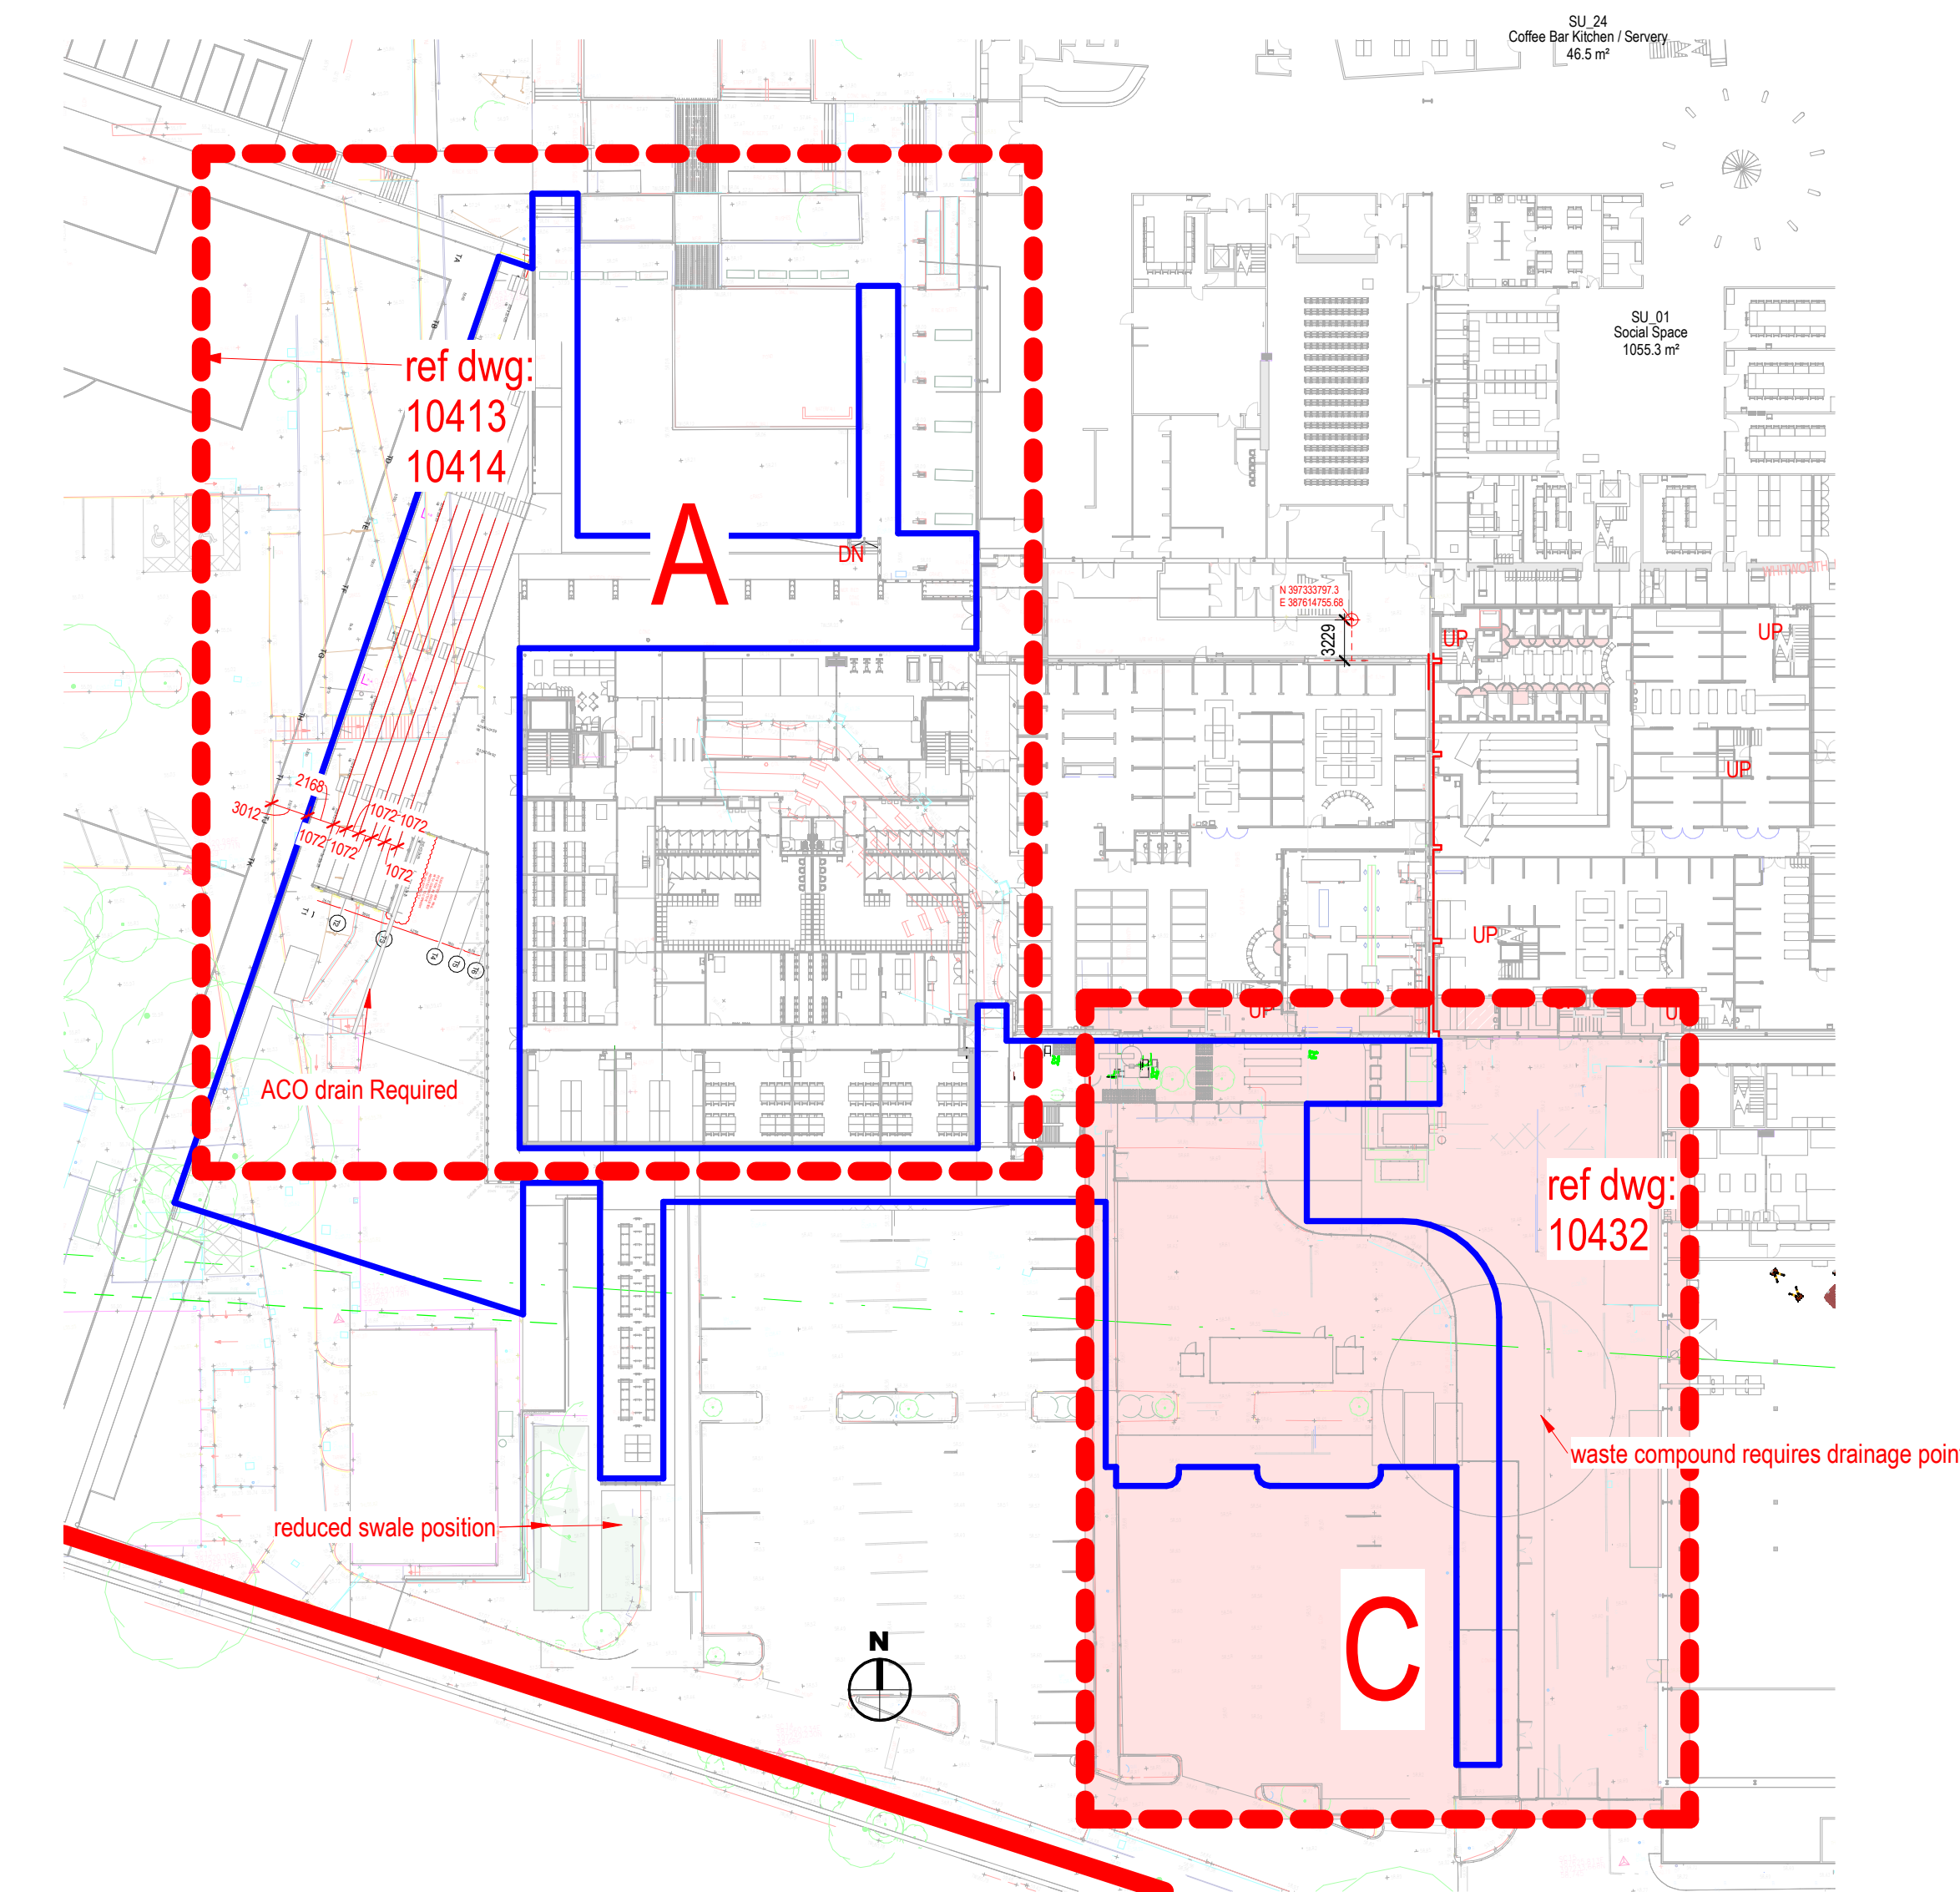

2 PROPOSED SITE PLAN - KEY Zone C
1:500

07	23.07.14	Levels and setting out updated and bin stores reorganised to reflect Contractor's proposals	SA	140
08	23.08.20	Component areas reorganised in line with latest comments issued for further development	SA	140
09	23.08.20	Proposed areas updated to reflect latest comments issued for further development	SA	140
10	23.08.19	Proposed areas updated to reflect latest comments issued for further development	SA	140
11	23.08.17	Proposed areas updated to reflect latest comments issued for further development	SA	140
12	23.08.17	Proposed areas updated to reflect latest comments issued for further development	SA	140
C

Existing Key Levels & Coordinates

Proposed Levels and Coordinates

TO BE READ IN CONJUNCTION WITH 10306 & 10472

Capacity & Safety Workshop
283.9 m²

filtermist slab, 175mm thick above
OGL with 1200mm perimeter
margin for maintenance access,
QED/Walsh drawing ref.
ENQ21744-01

all new external levels to fall to
proposed open drainage channel
subject to final slab positions

Perimeter fence to be
fixed to disoucvent slab

fire appliance turning head

waste hygiene provision to include
impervious floor, washing down provision,
fresh water tap, drainage with trapped gully,
power and illumination to QED details and specification
all ductwork and drainage to be agreed on site.

new metal fencing & gate
2400mm high, final spec, finish
and structural requirements to
contractor specification.

new closed board timber fence
2400mm high, final spec, finish
and structural requirements to
contractor specification.

extends of
existing kerb

extends of
new kerb

new closed board timber fence
2400mm high, final spec, finish
and structural requirements to
contractor specification.

- Orange Bins 1100 litre General waste bins- W 1260mm x H 1380mm x D 1070mm
- Blue Bins 1100 litre Dry mixed packaging bins- W 1260mm x H 1380mm x D 1070mm
- Green Bins 240 litre food bins- W 580mm x H 1070mm x D 730mm
- Orange Skips 8x yard skips- W 1.7m x H 1.2m x L 3.6m

X(04)_Waste Legend
1:20

elliswilliams
ARCHITECTS

Openshaw Campus
Level 00 Ext Works Levels & Coordinates - C
2602_10432
STATUS: 54 - CONSTRUCTION SCALE: As released ©
DRAWN BY: JDP CHECKED BY: JDP
DATE: 23/08/20
OC-EWA-ZZ-00-DR-A-10432