

15 Parsonage Road, Manchester, M20 4PW



Site Plan shows area bounded by: 384942.0, 392928.0 385142.0, 393128.0 (at a scale of 1:1250) The representation of a road, track or path is no evidence of a right of way. The representation of features as lines is no evidence of a property boundary.

Produced on 18th Jan 2017 from the Ordnance Survey National Geographic Database and incorporating surveyed revision available at this date. Reproduction in whole or part is prohibited without the prior permission of Ordnance Survey. © Crown copyright 2017. Supplied by www.buyaplan.co.uk a licensed Ordnance Survey partner (100053143). Unique plan reference: #00185360-B6D462

Ordnance Survey and the OS Symbol are registered trademarks of Ordnance Survey, the national mapping agency of Great Britain. Buy A Plan logo, pdf design and the www.buyaplan.co.uk website are Copyright © Pass Inc Ltd 2017

Site Location (scale 1:1250)


0 10m 20m 50m



1:1250


KEY

Site boundary and extent of land required for access to the site from the road

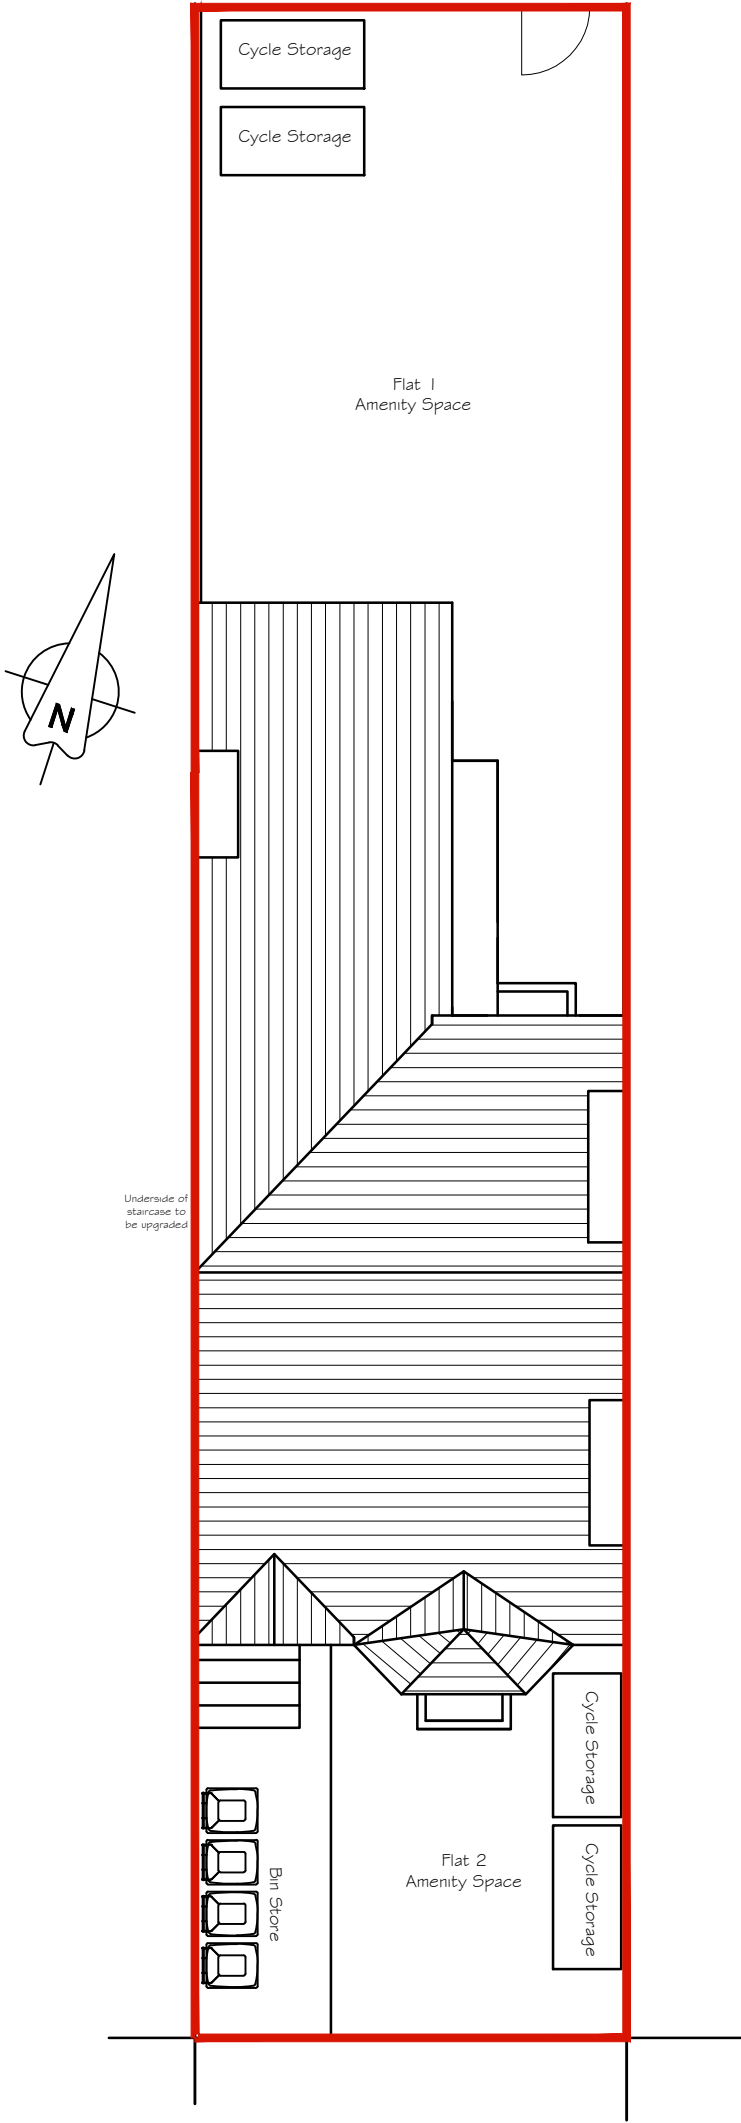

Block Plan / Site Plan as Proposed

0 0.51m 2m 5m

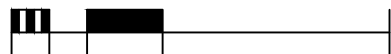

1:100

KEY

Site boundary

DATE	NOTES	BY	REV
08/06/21	Planning Submission	JG	A

PROJECT TITLE Proposed Change of Use from HMO to Flats		CLIENT Mr Aboukass 15 Parsonage Road, Manchester, M20 4PW			
DRAWING STAGE Planning	SCALE varies @ A2	CHK LOB	DRAWN BY SG		
SHEET TITLE Site and Location Plan	PROJECT NUMBER M20-2394	STAGE PLN	REV A	SHT 004	