


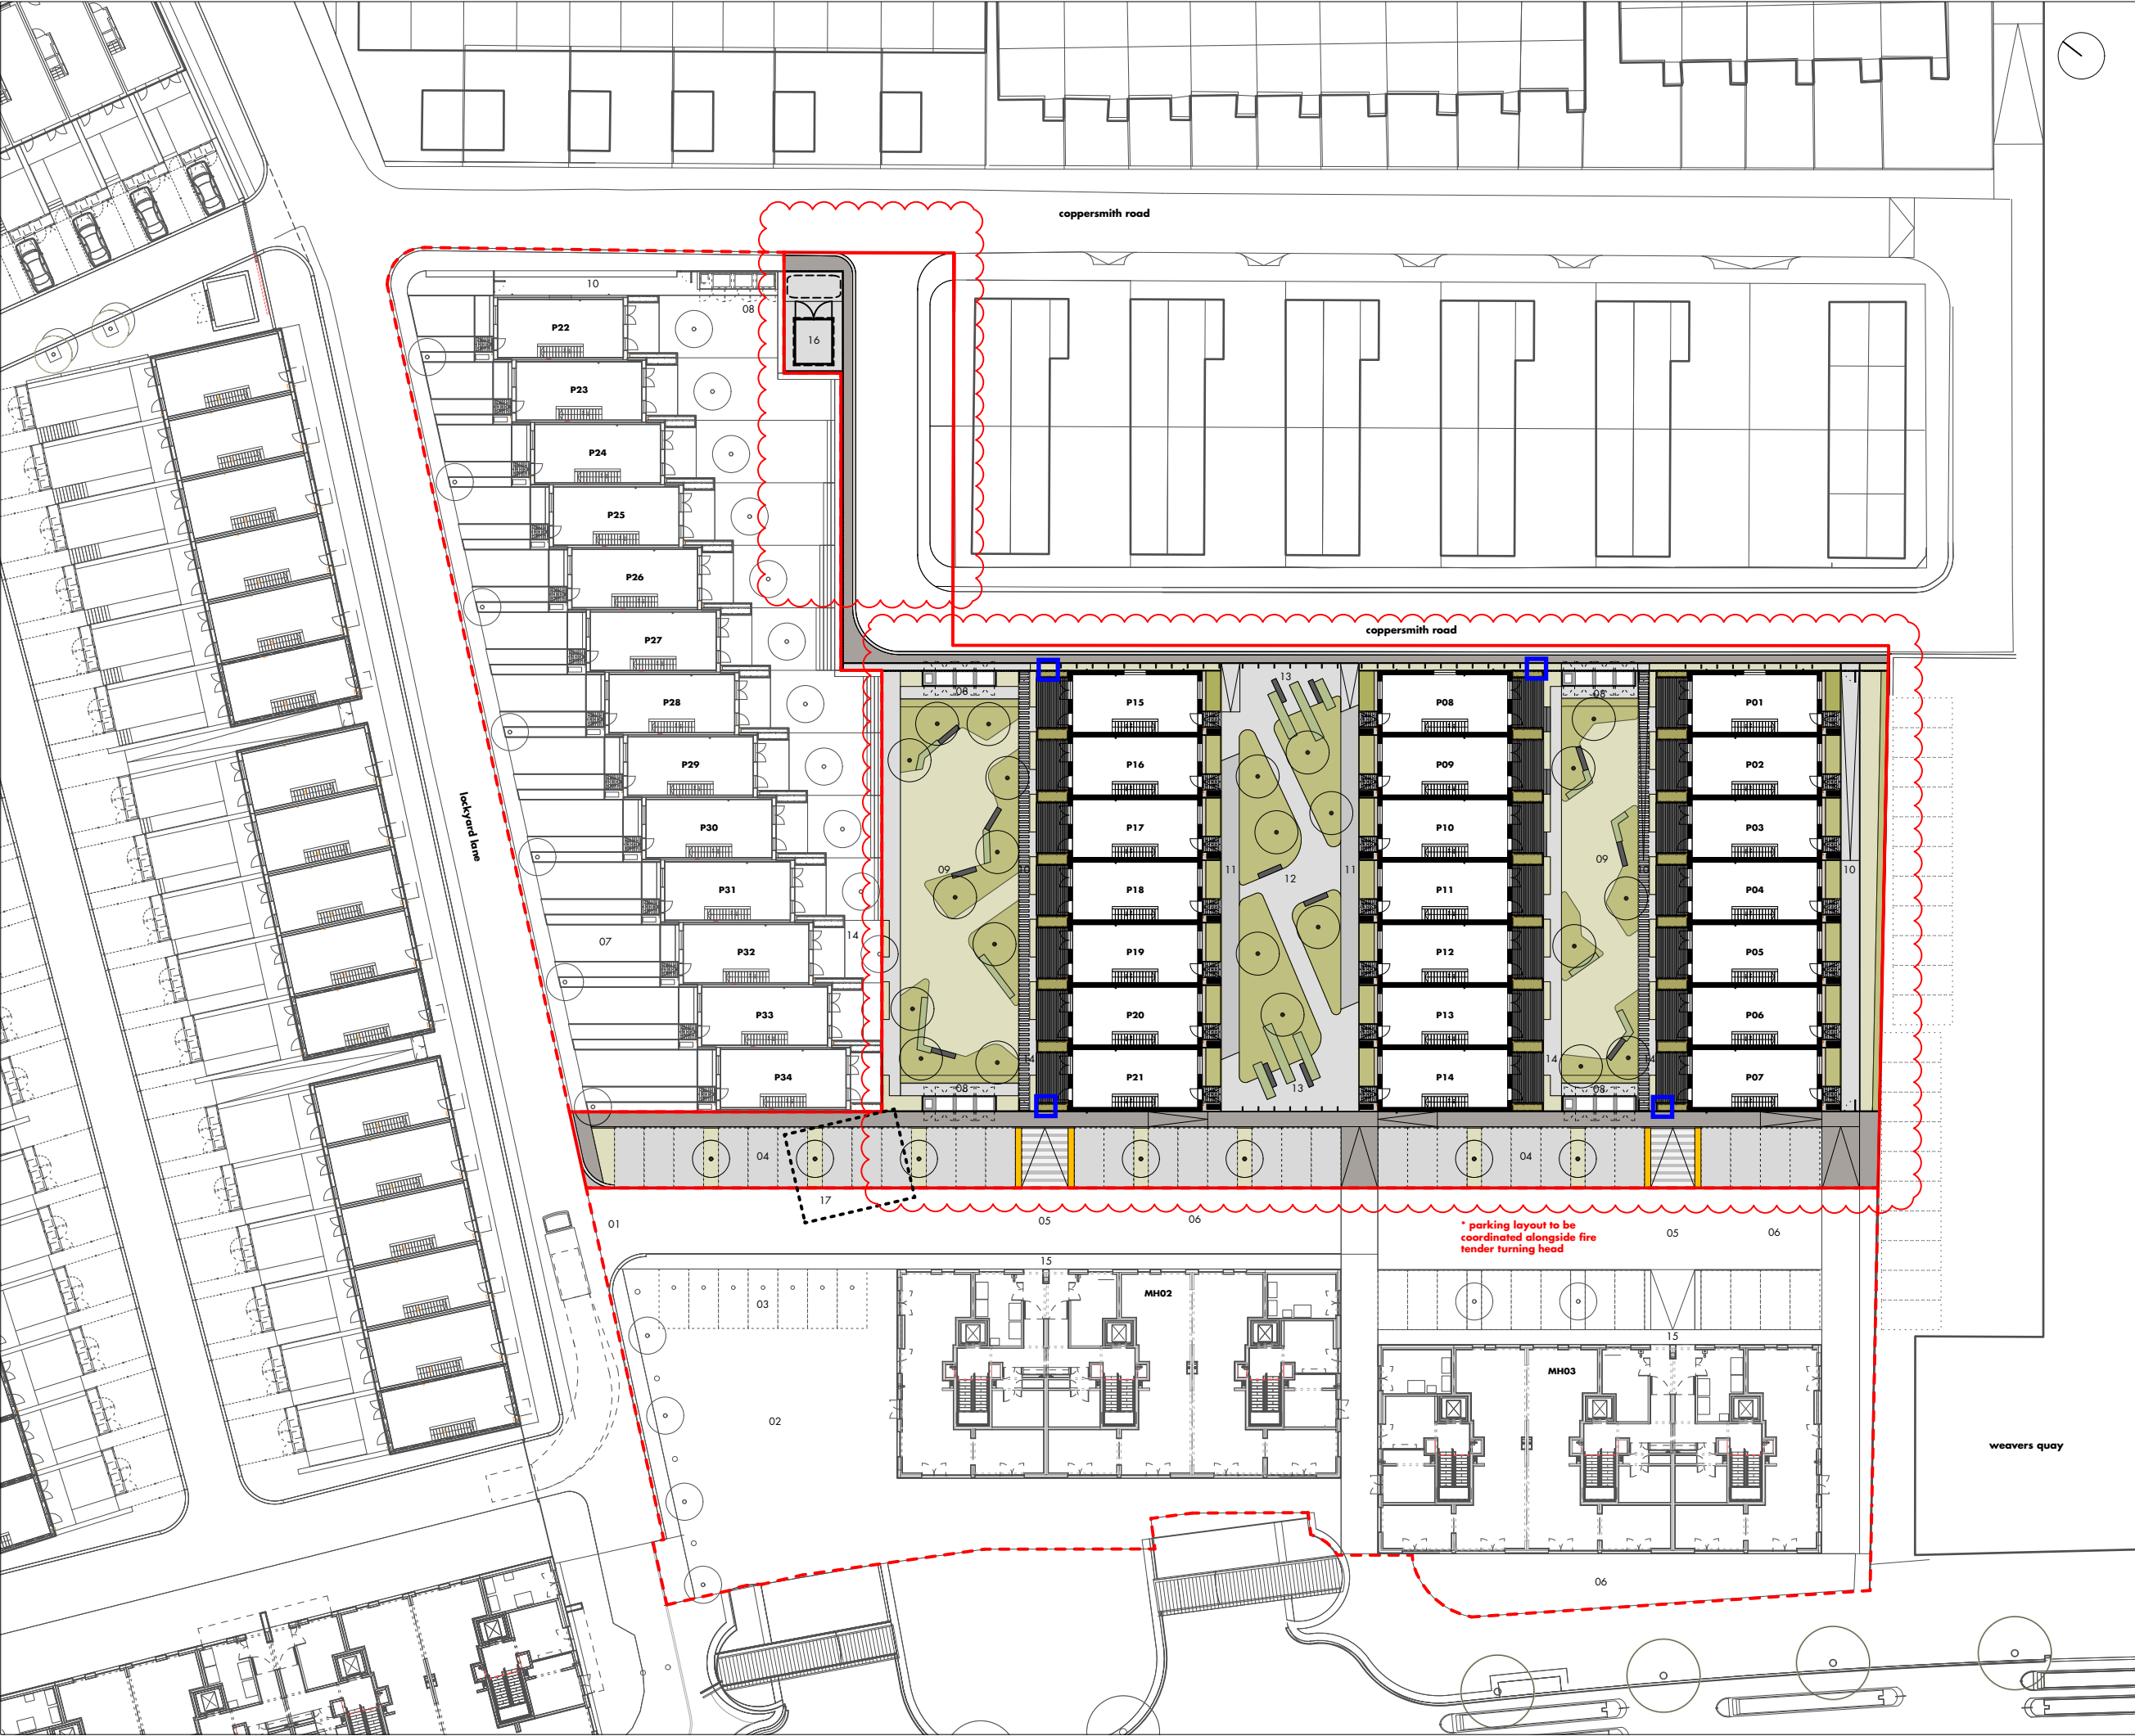

- 01 entrance
 - new car park entrance formed off highway
- 02 public square
- 03 parking spaces
 - bollard access
- 04 residents shared parking spaces
 - 1 space per house
- 05 shared surface
- 06 public promenade
- 07 block paved house driveway
- 08 shared refuse store
 - gated resident access
 - details + spec refer to landscape architect
- 09 secure shared garden
 - gated resident access
 - details + spec refer to landscape architect
- 10 secure access pathway
 - details + spec refer to landscape architect
- 11 public access pathway
 - details + spec refer to landscape architect
- 12 public gardens
 - details + spec refer to landscape architect
- 13 garden seating area
 - details + spec refer to landscape architect
- 14 private decking
 - details + spec refer to landscape architect
- 15 residents entrance
- 16 substation
- 17 existing artex site cabins

- NI3 complete site red line
- NI3A first phase site works
- areas to be confirmed

* access to lockyard lane and coppersmith road to be maintained for residents during construction

c • substation + coppersmith road updated	15 04 20 • hw • ar
b • site update - red line, landscape	01 04 20 • hw • ar
a • P1 issue update	28 02 20 • hw • ar
• first issue	14 02 20 • hw • ar
rev • description	issued • drawn • checked

shedkm	+44 (0)151 709 8211
project	NI3 A
client	urban splash
drawing number	NI3 (00) 110 c
scale	1:500 @ a3
status	stage 04

site plan • scheme overview

do not scale from this drawing • all dimensions are to be set out and checked on site prior to starting construction • any discrepancy found between information given on this drawing and that given elsewhere or recorded on site shall be brought to the attention of the project architect immediately