


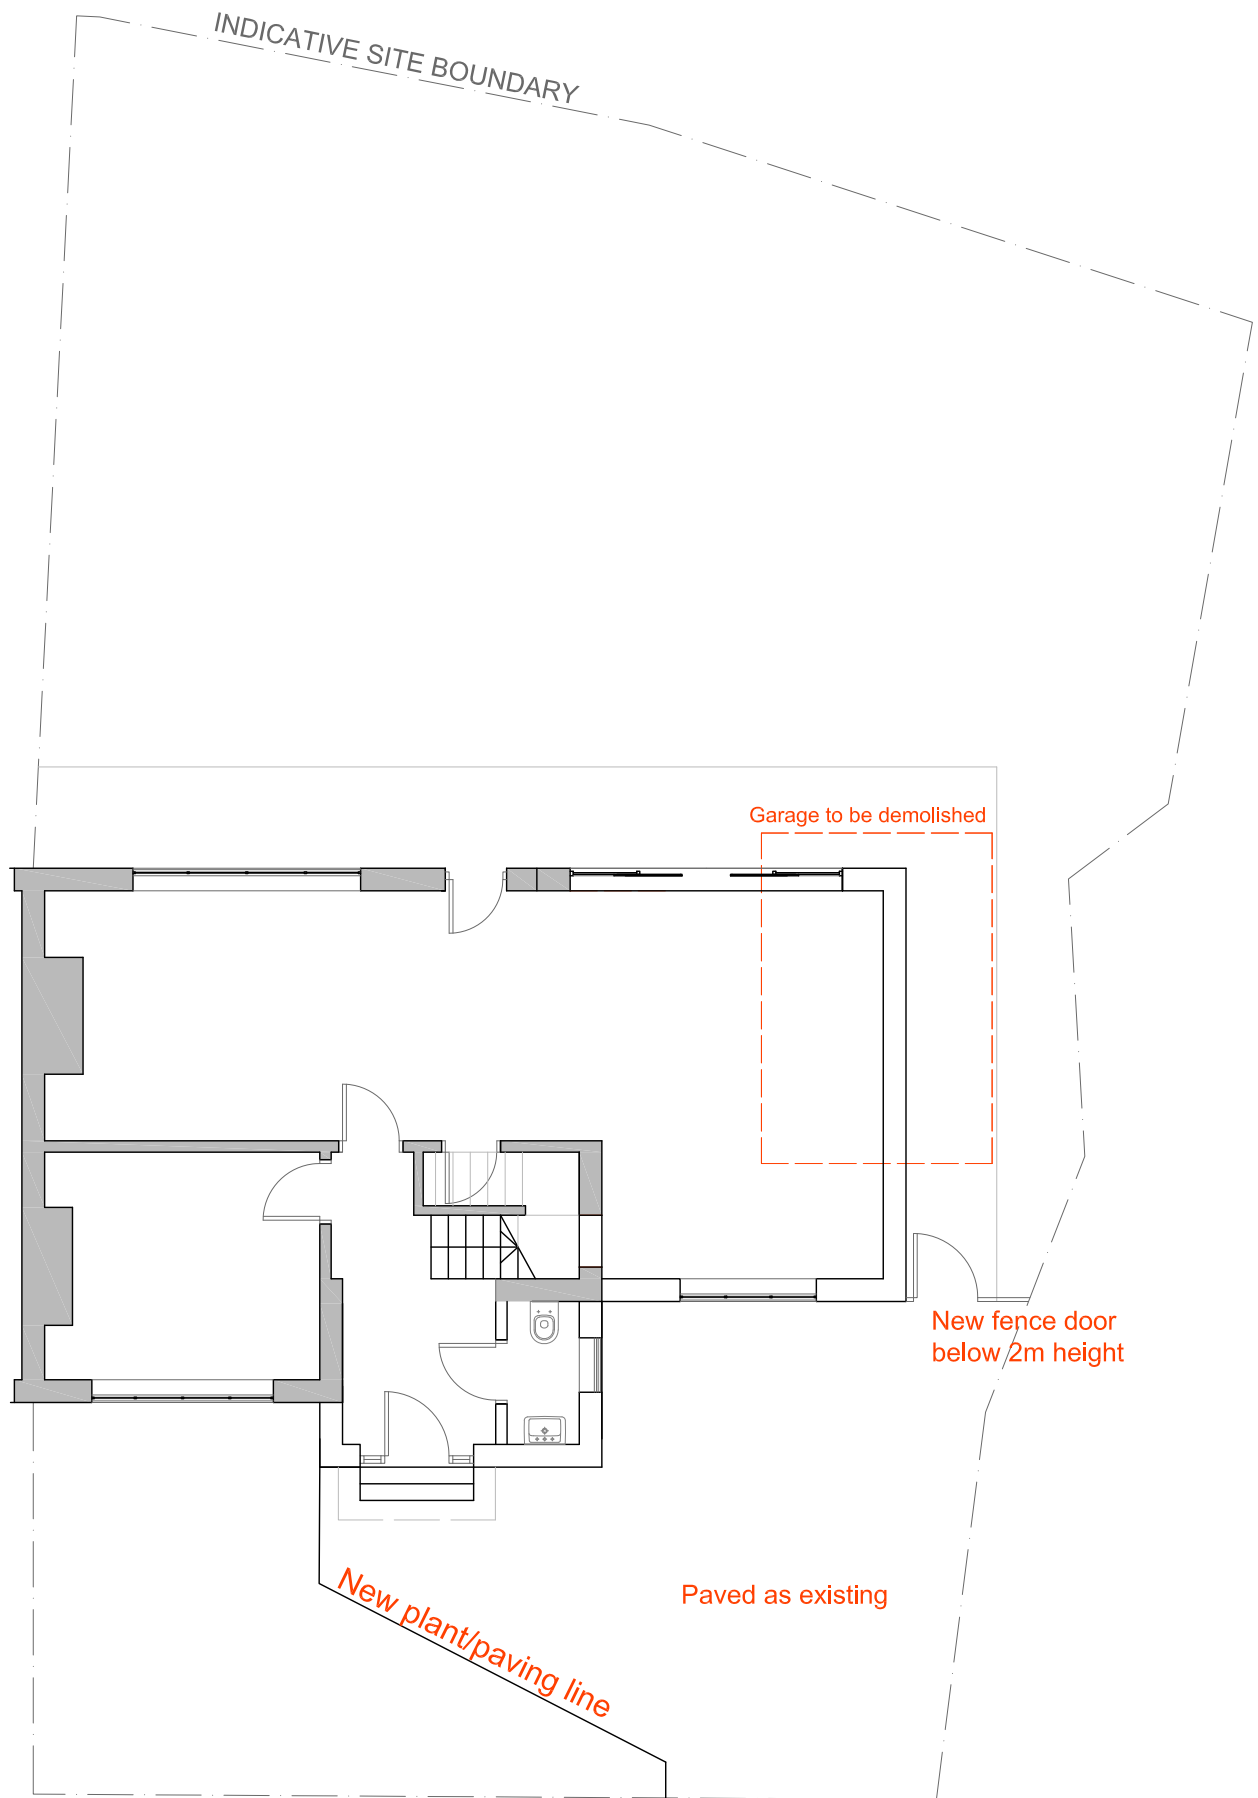

Site Plan for 12 Marton Ave M20 5LN
by Mahmud Tantoush - 1:100 @A4 - MAY 2022
Drawing number: SK02 Rev: -