


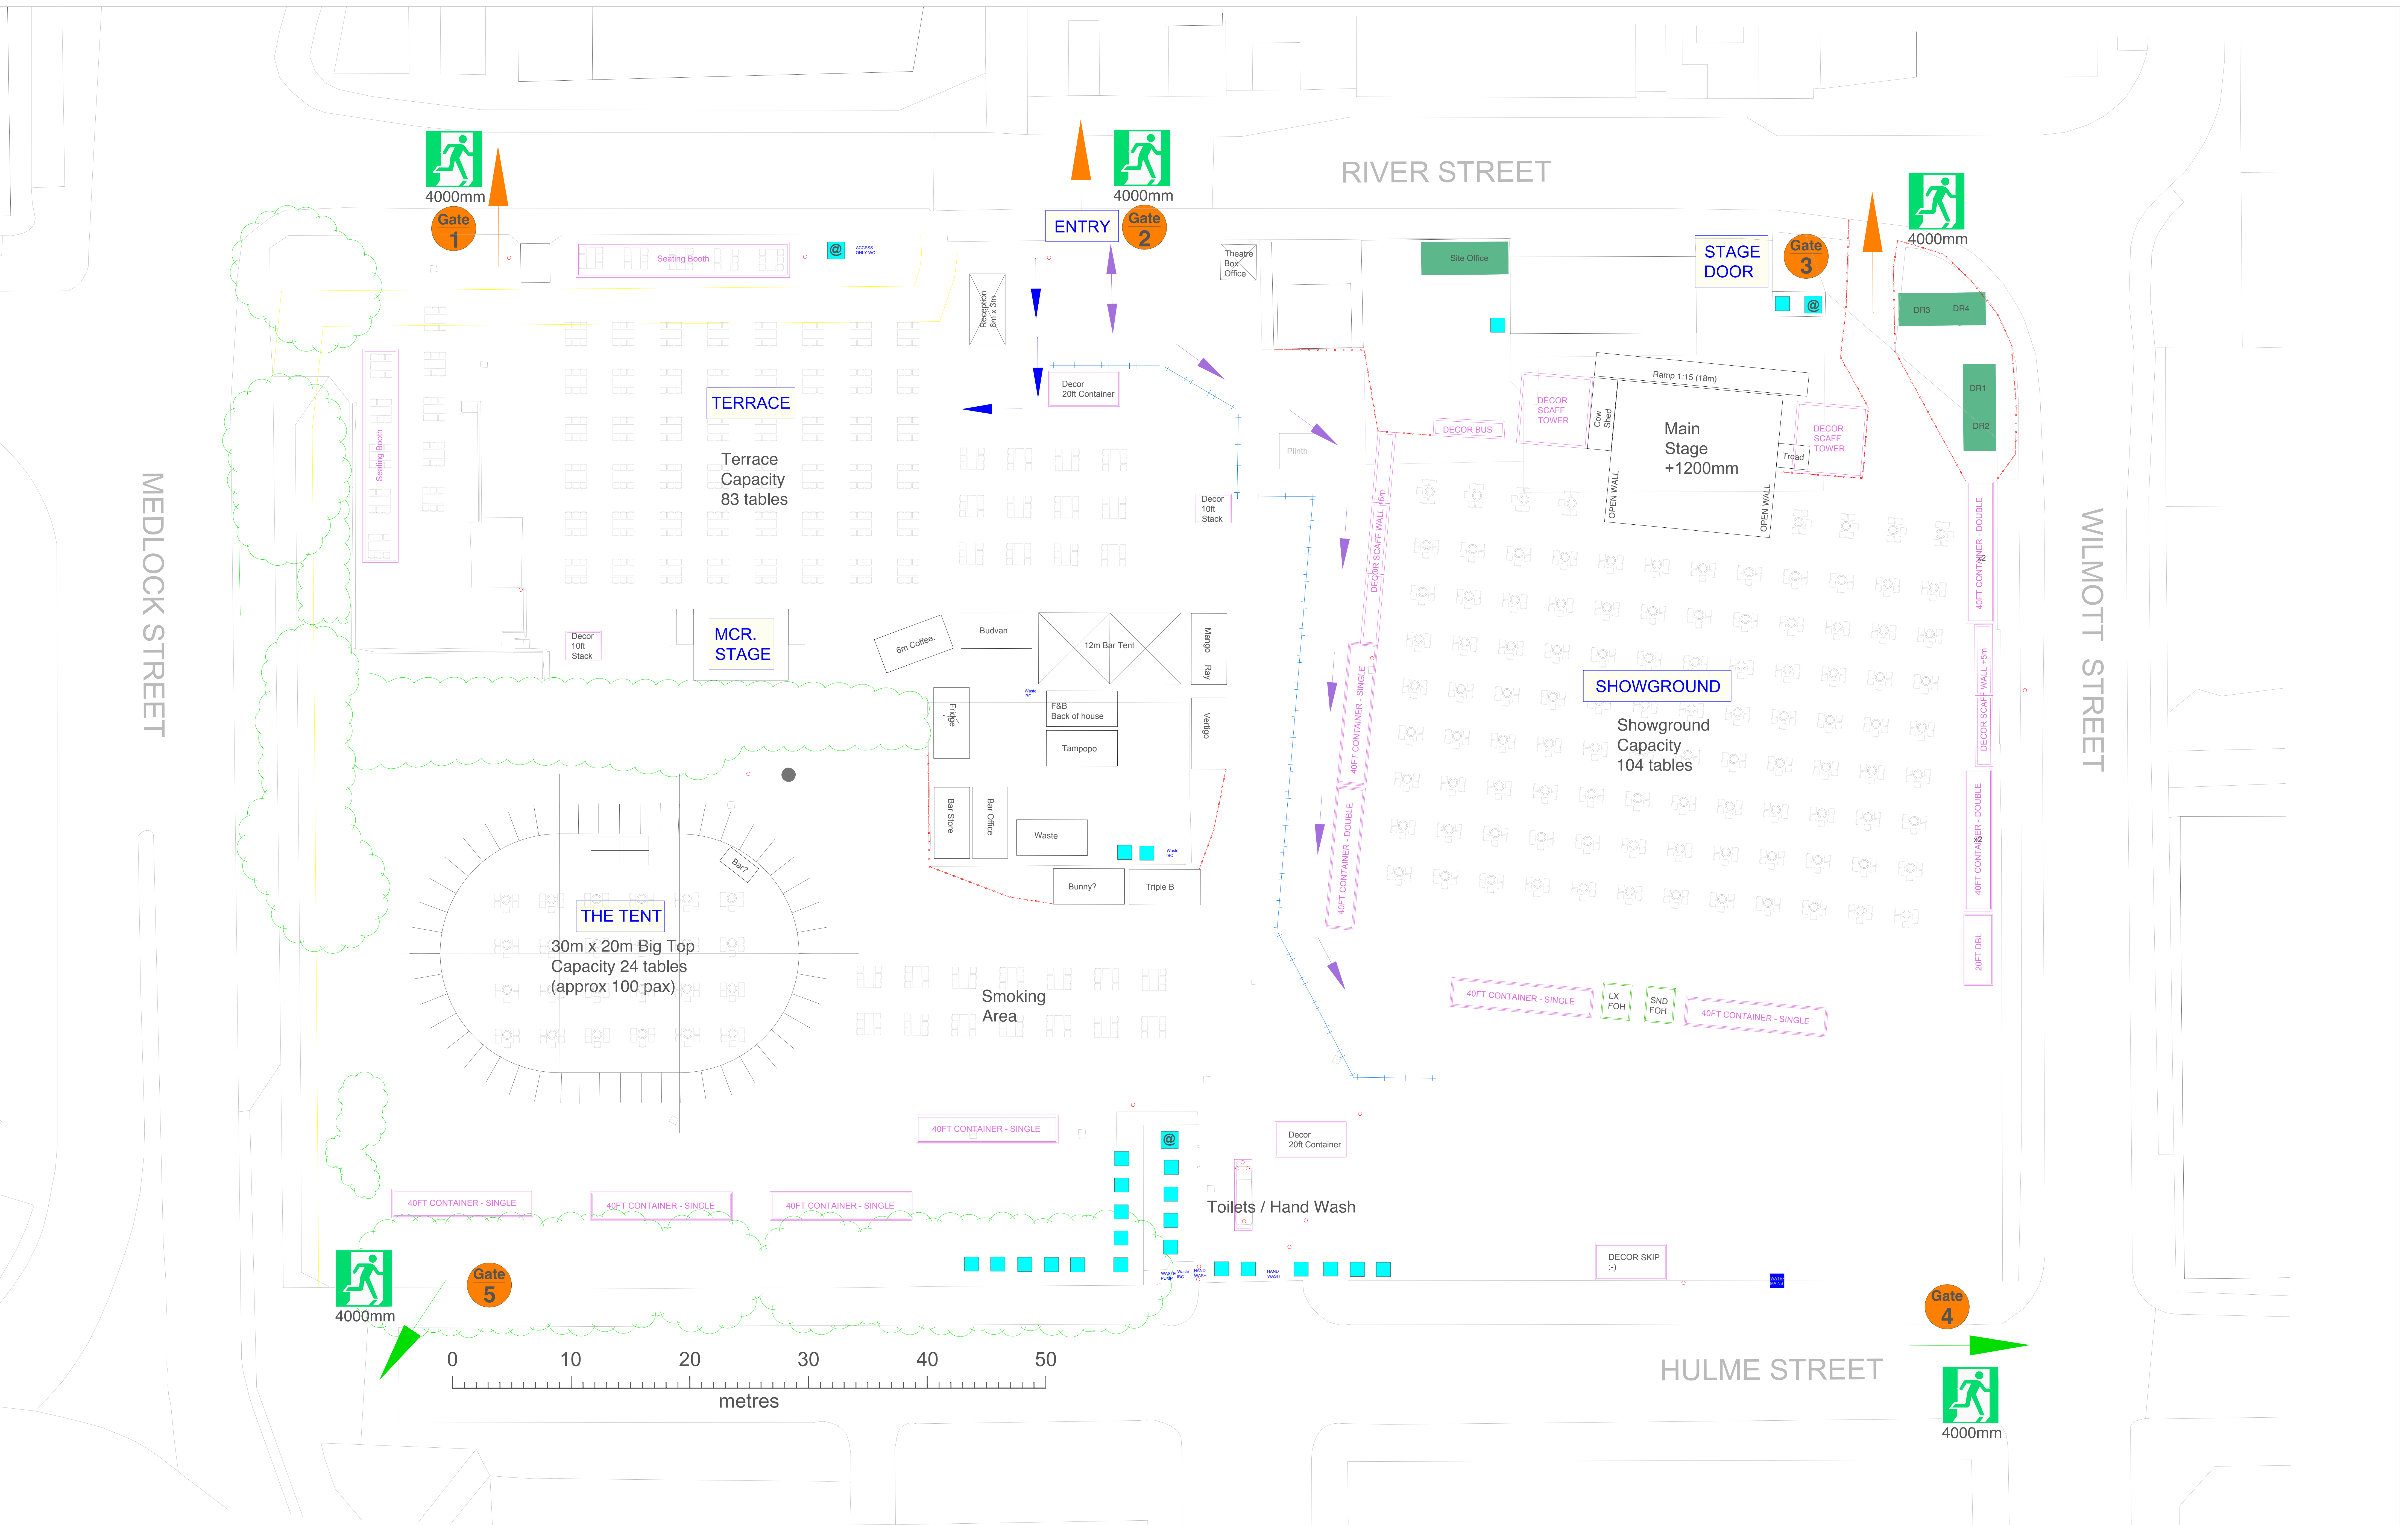

Homeground 2021

Site Full Site Plan

Rev: 5

Drawn: 15/05/2021

Scale: As shown

Drawn by: JG

ENGINE NO.4