


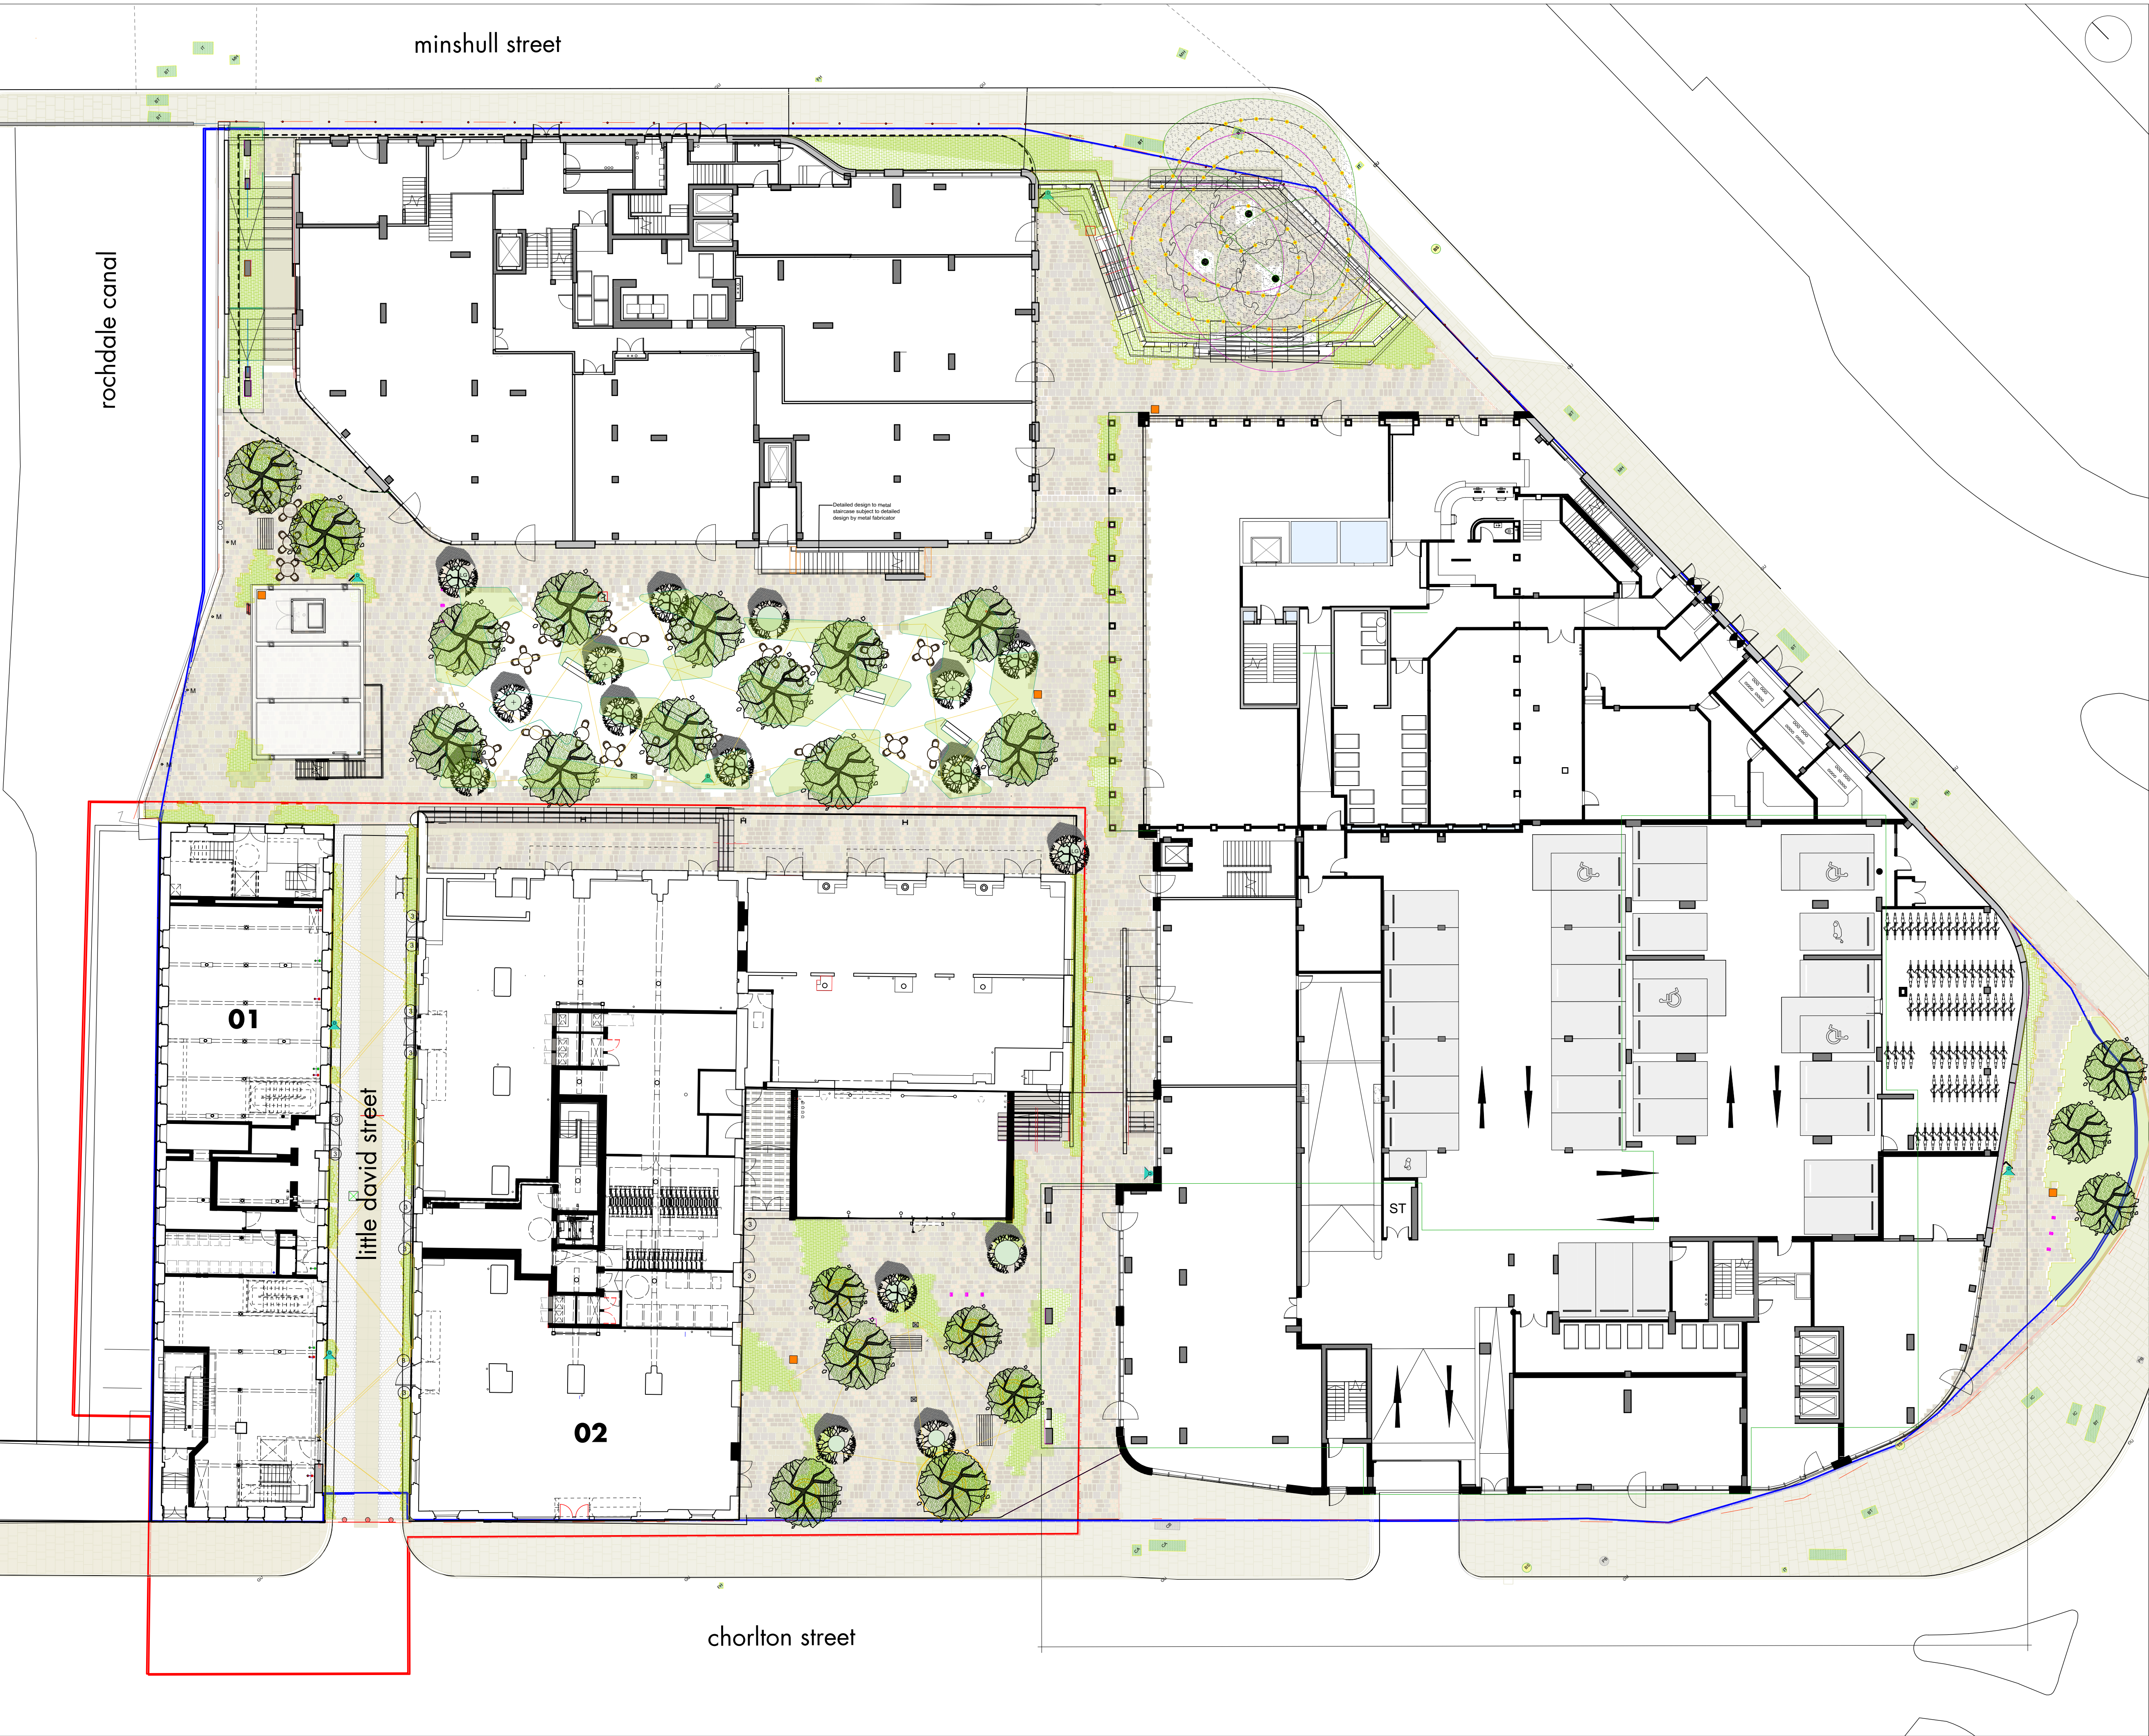

01
02

minto + turner
minshull house

—

shedkm site boundary

—

ASDL legal ownership boundary

site area = 3205.9 sq m / 0.321 ha

notes

based on exterior architecture drawing:
1703-EXA-00-GF-DR-L-100
issued 22.10.18

for plan drawings ref:
KAM-SKM-MT-ZZ-DR-A-(00)140-146
KAM-SKM-MH-ZZ-DR-A-(00)150-154

■ • section 19/73 application issue

rev • description

23.04.21 • hlm • jr
issued • drawn • checked

shedkm

+44 (0)151 709 8211
+44 (0)207 253 8881

project

kampus • listed buildings

client

mount anvil

drawing number

KAM-SKM-LB-00-DR-A-(00)002

■

scale

1:200 @ a1

status

planning

kampus • site plan

do not scale from this drawing • all dimensions are to be set out and checked on site prior to starting construction • any discrepancy found between information given on this drawing and that given elsewhere or recorded on site shall be brought to the attention of the project architect immediately