



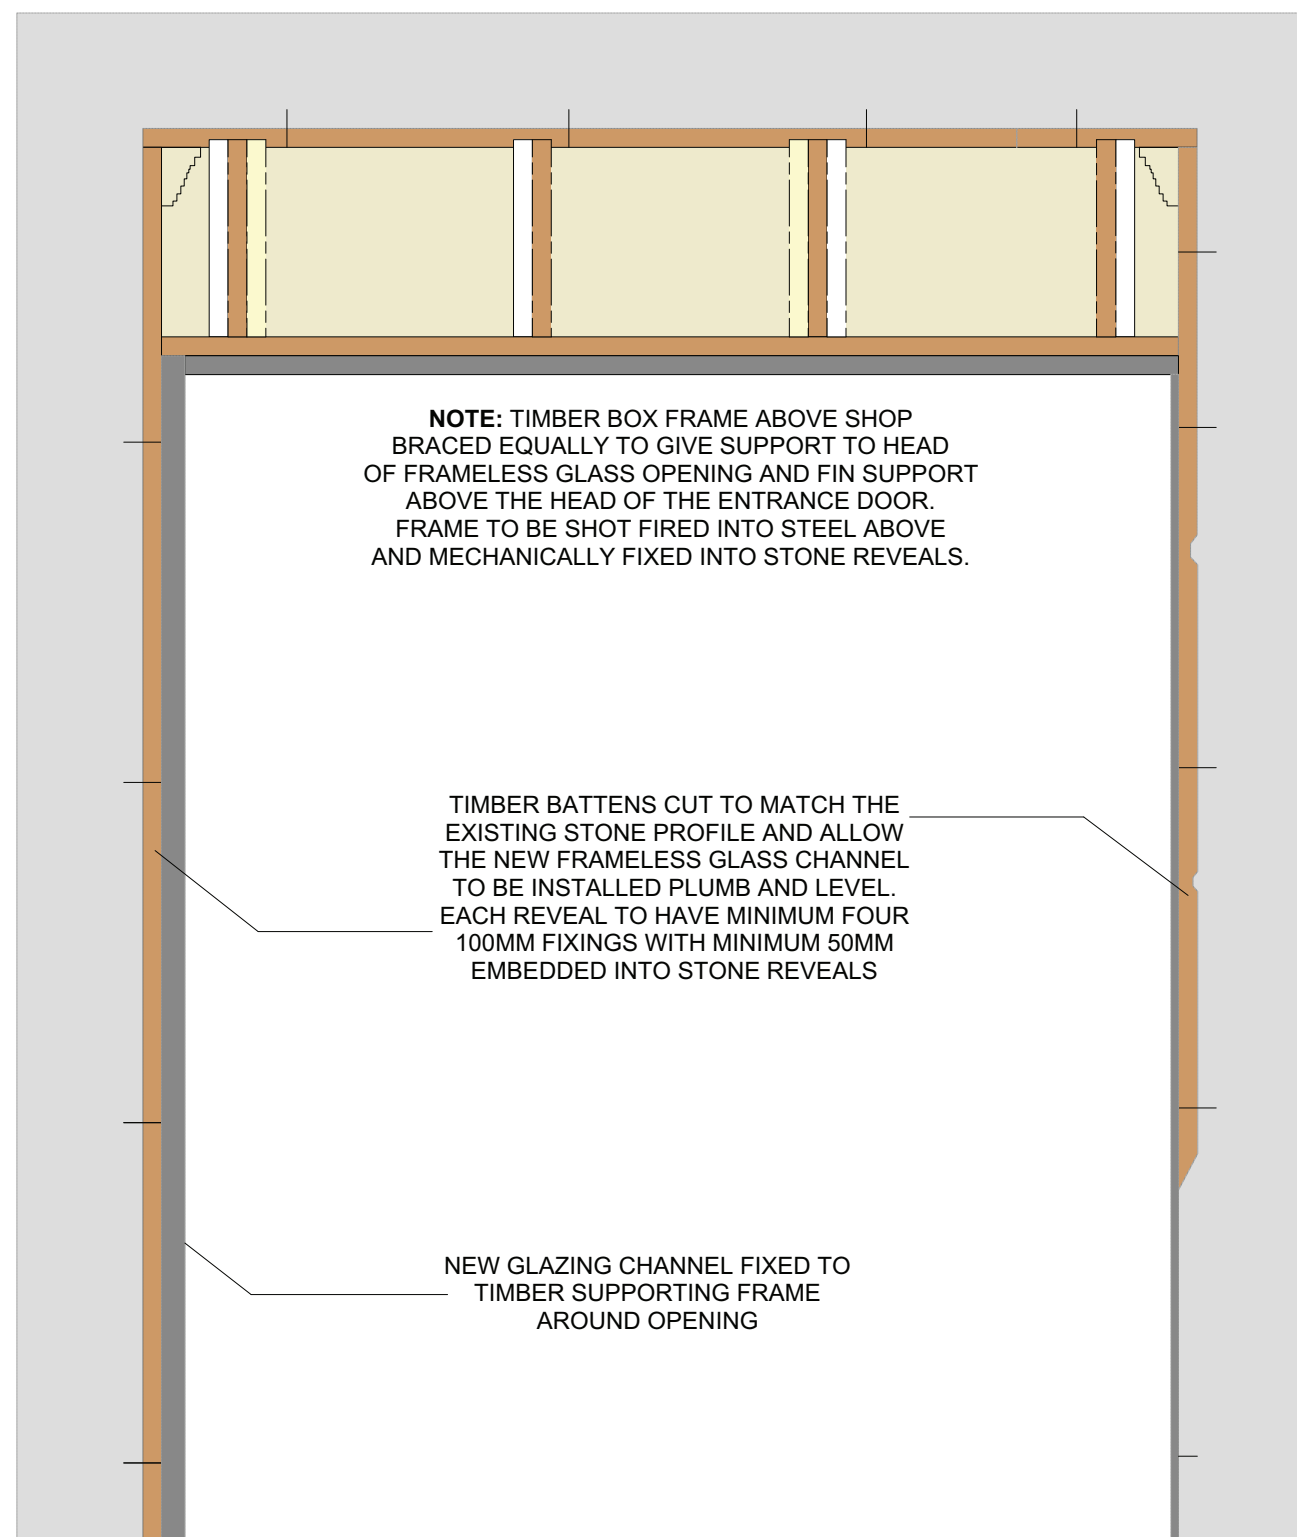

ADDITIONAL INFORMATION

New frameless glass channel installed on structural timber mechanically fixed to existing stone reveals. Timber to be shaped to match the profile of the stonework and ensure new channel is plumb and level. Where possible the new glass channel will be hidden from view (e.g. behind stall riser). Minimal number of fixing to be used into stonework and where possible existing fixing positions will be used.

HORIZONTAL SECTION SUPPORTING FRAMEWORK

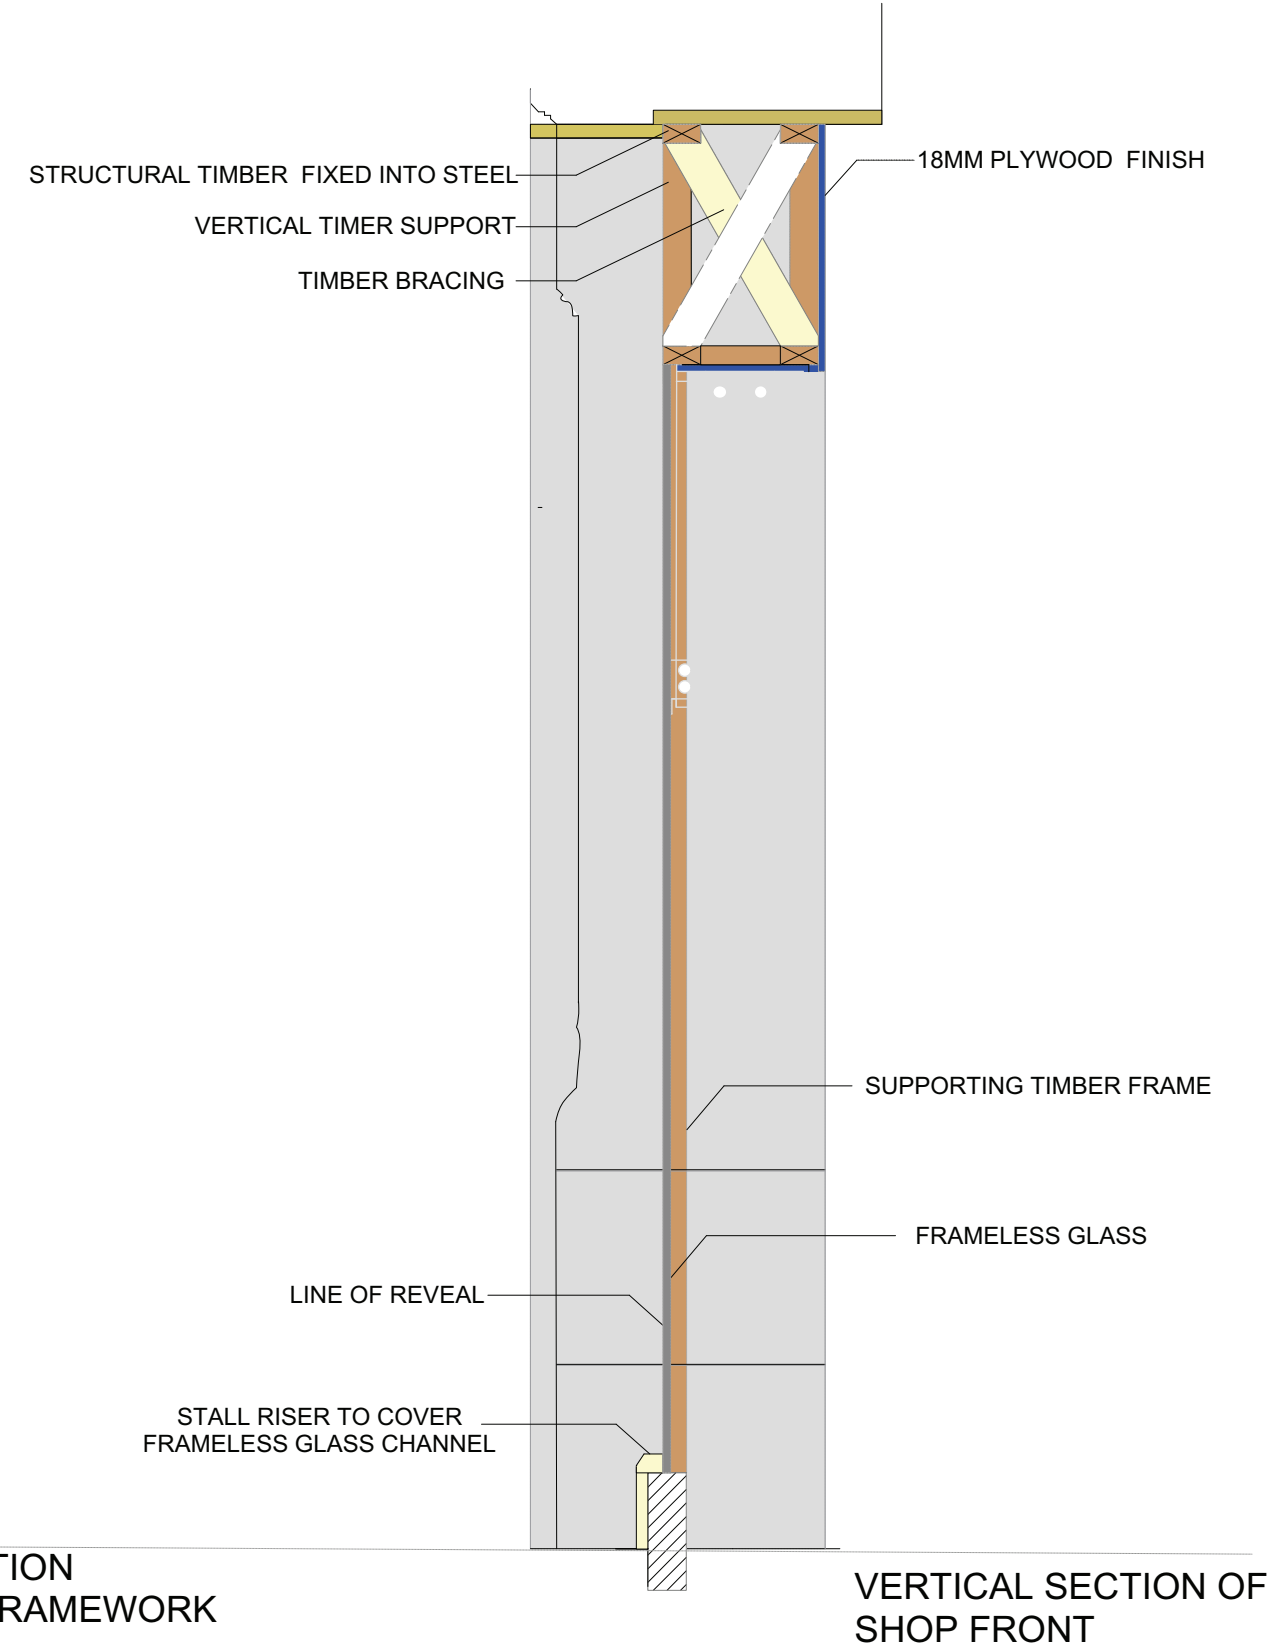

FRONT ELEVATION SUPPORTING FRAMEWORK

9 ST MARGARET'S CHAMBERS
SHOP FRONT REPLACEMENT
PROPOSED FIXING METHOD
DECEMBER 2020
SMC - 01-12-09a
SCALE: 1:20 @A3