



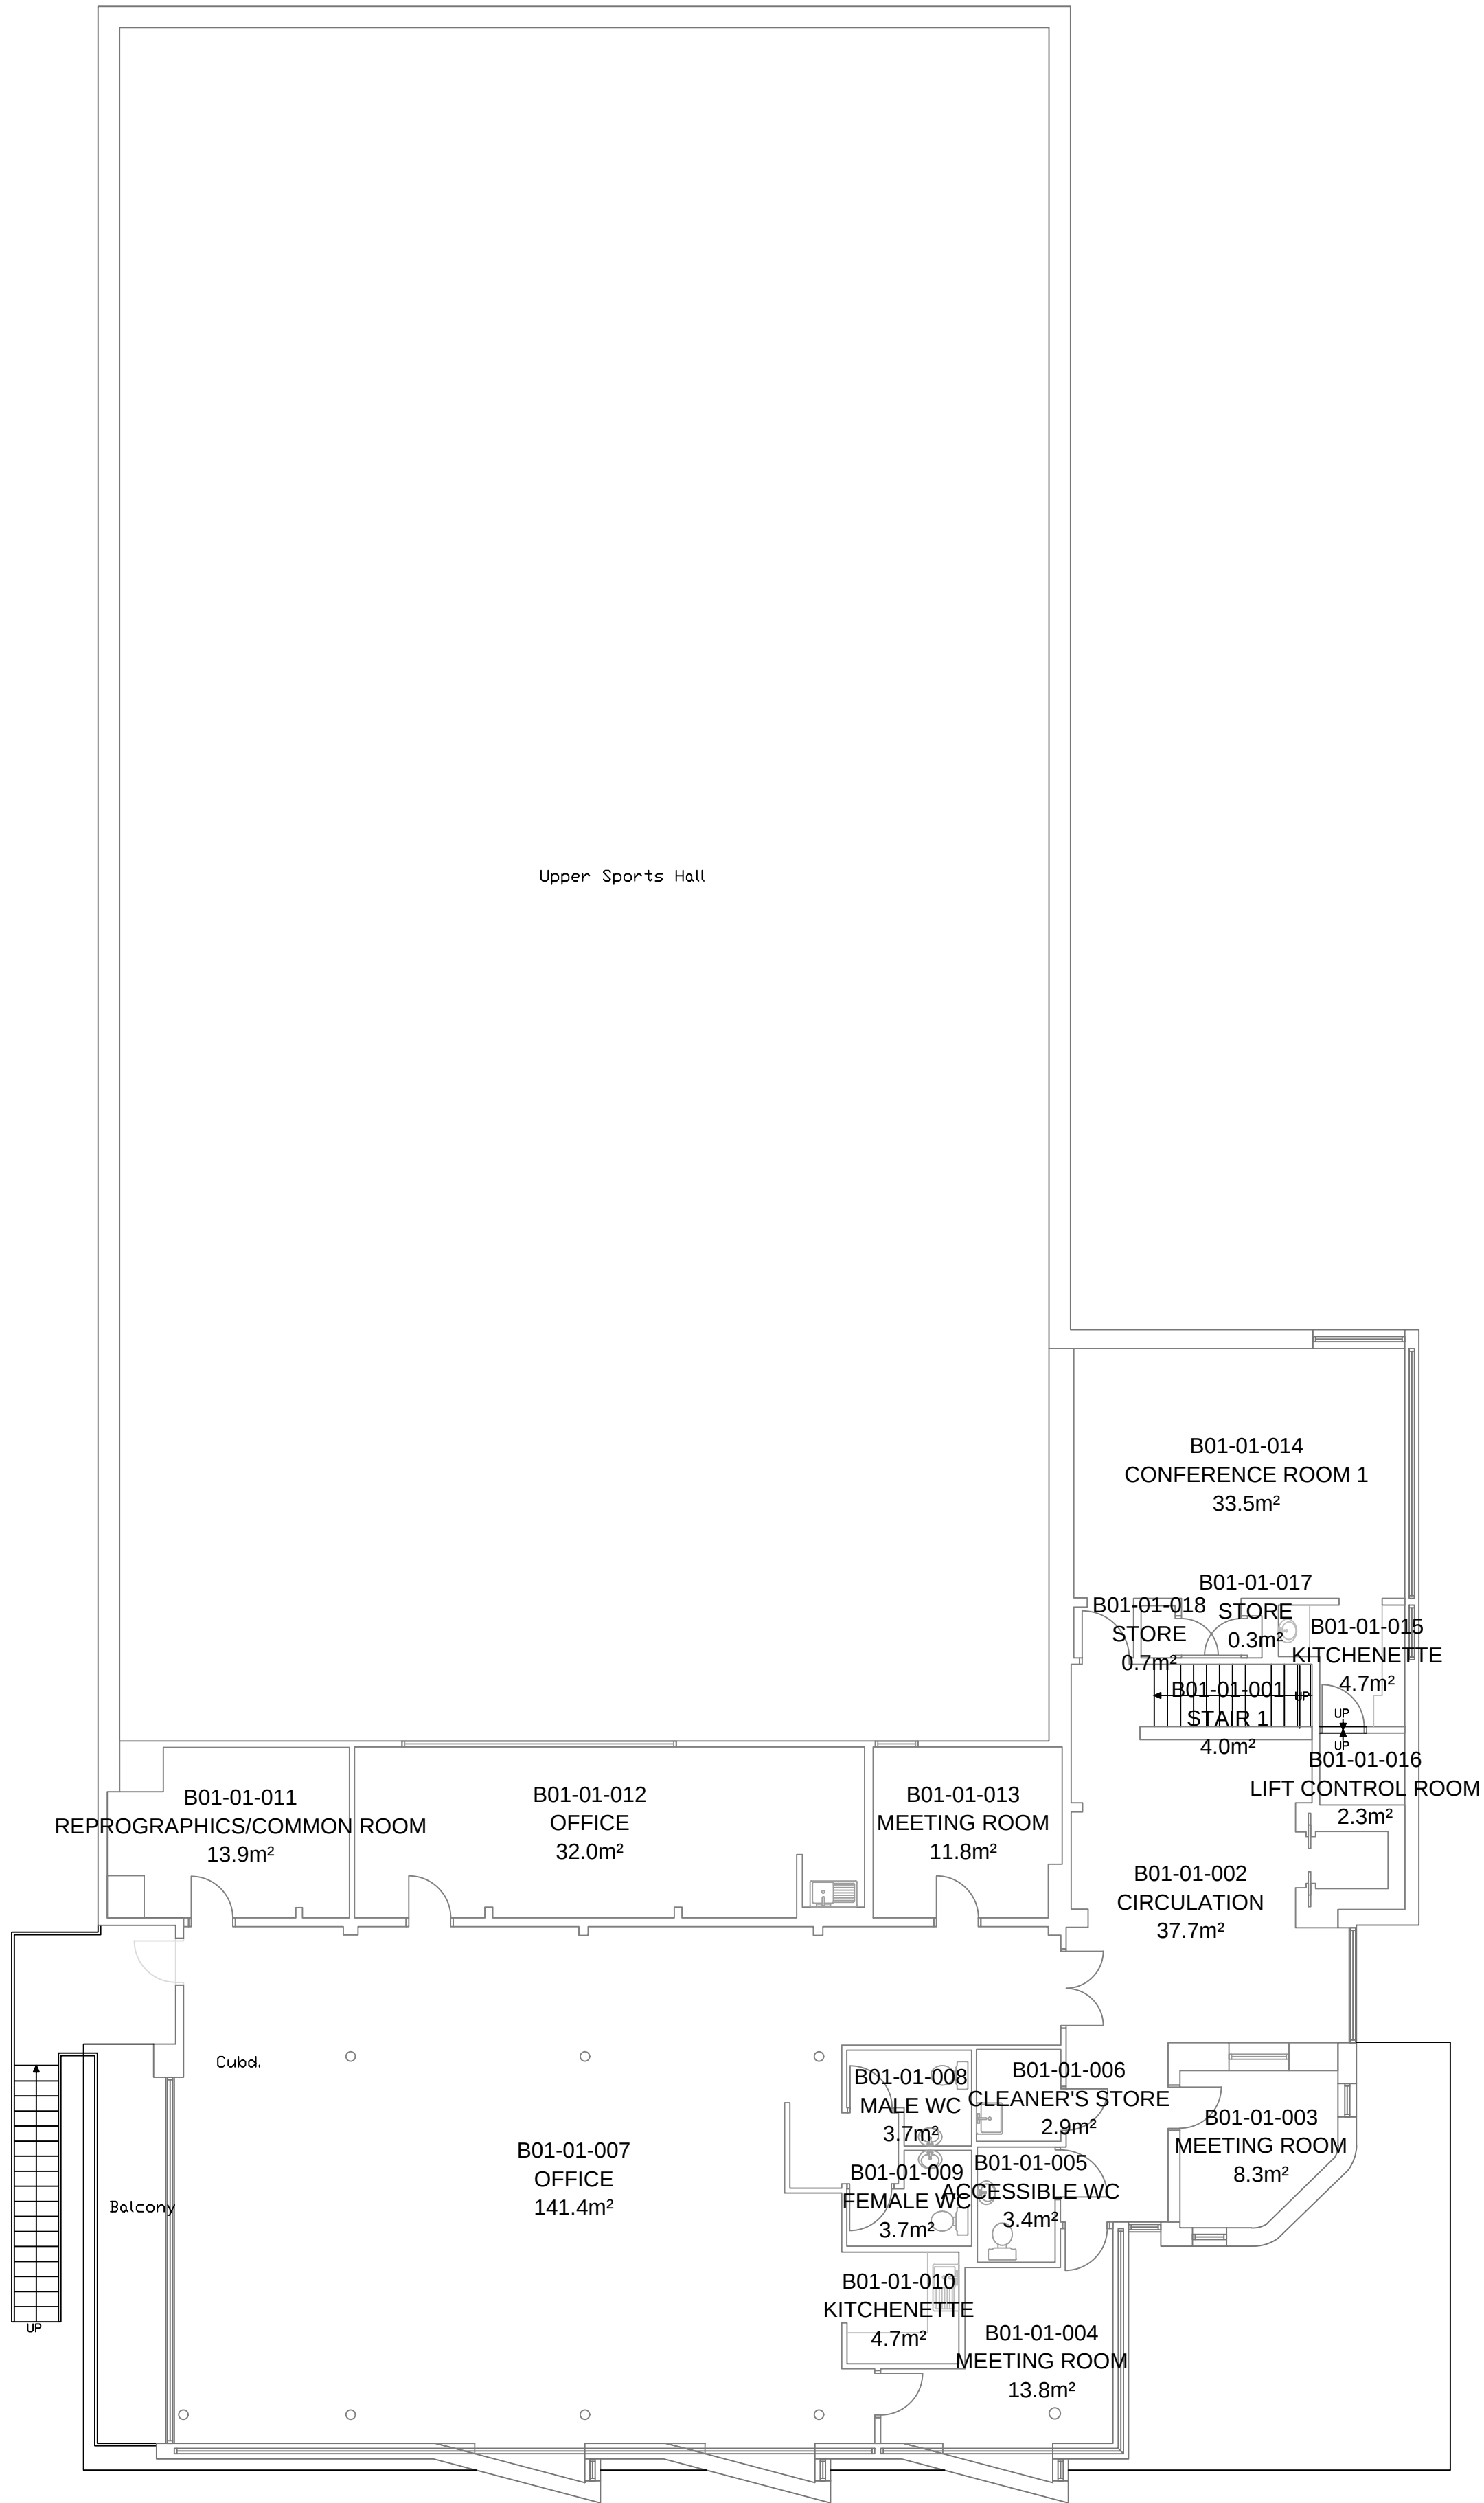

ACTIVE LIFESTYLES CENTRE
B01 - MAIN BLOCK
FIRST FLOOR
GEA: 366.9
GIA: 347.5
NIA: 255.7

1. ALL DIMENSIONS ARE IN MILLIMETRES UNLESS OTHERWISE STATED.
2. THIS DRAWING IS TO BE READ IN CONJUNCTION WITH ALL OTHER RELEVANT DOCUMENTATION.
3. DO NOT SCALE FROM THIS DRAWING, ALL DIMENSIONS TO BE CONFIRMED ON SITE.

 

**MANCHESTER
CITY COUNCIL**

**Capital Programmes
Division**

Manchester City Council
PO Box 532, Town Hall
Manchester
M60 2LA

DRAWING STATUS **Target Cost**

PROPERTY TITLE
Active Lifestyles Centre
Denmark Road, Hulme
M15 6FG

UPRN
010023054542

DFE NO.
-

PROJECT TITLE
Building Fabric Repairs

DRAWING TITLE
First Floor Plan - Existing

JOB NO.
AMP/44787/1

DATE
12-11-2020

REV
A


SCALE
1:100@A1

AUTHOR
RH

CHECKED BY
AJ

APPROVED BY

DRAWING NO.
TC03

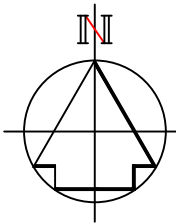

No part of this drawing or data file may be reproduced without prior written permission of the Manchester City Council or approved representative.

Contains OS data © Crown copyright and database 2019 . Ordnance Survey100019568.

1:1250

0 25m 50m 75m 100m 125m