
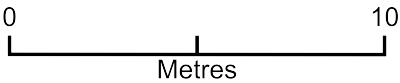


Cawdor Road 47 -Site Plan

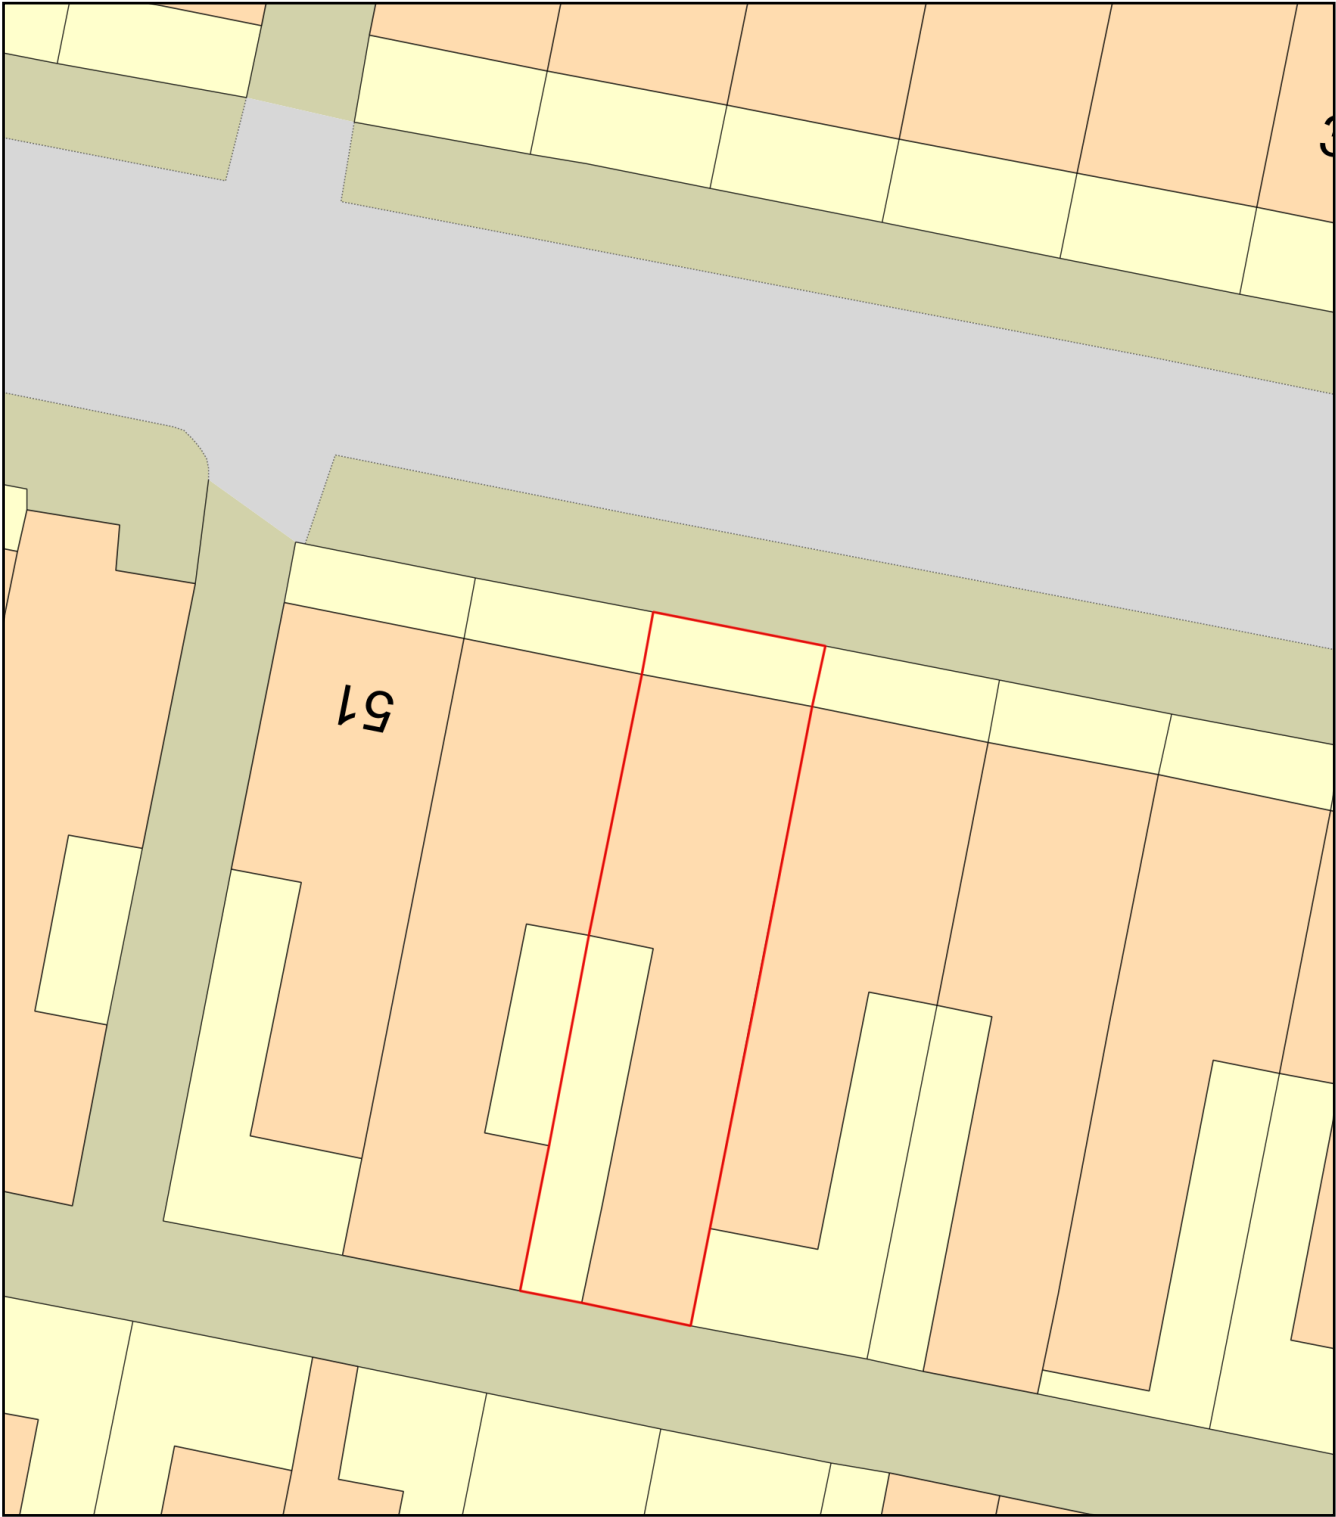

Plan Produced for: Cawdor Road 47

Date Produced: 09 Apr 2021

Plan Reference Number: TQRQM21099100314519

Scale: 1:200 @ A4