
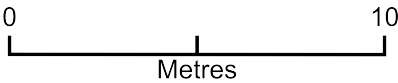


Cawdor Road 63 -Site Plan

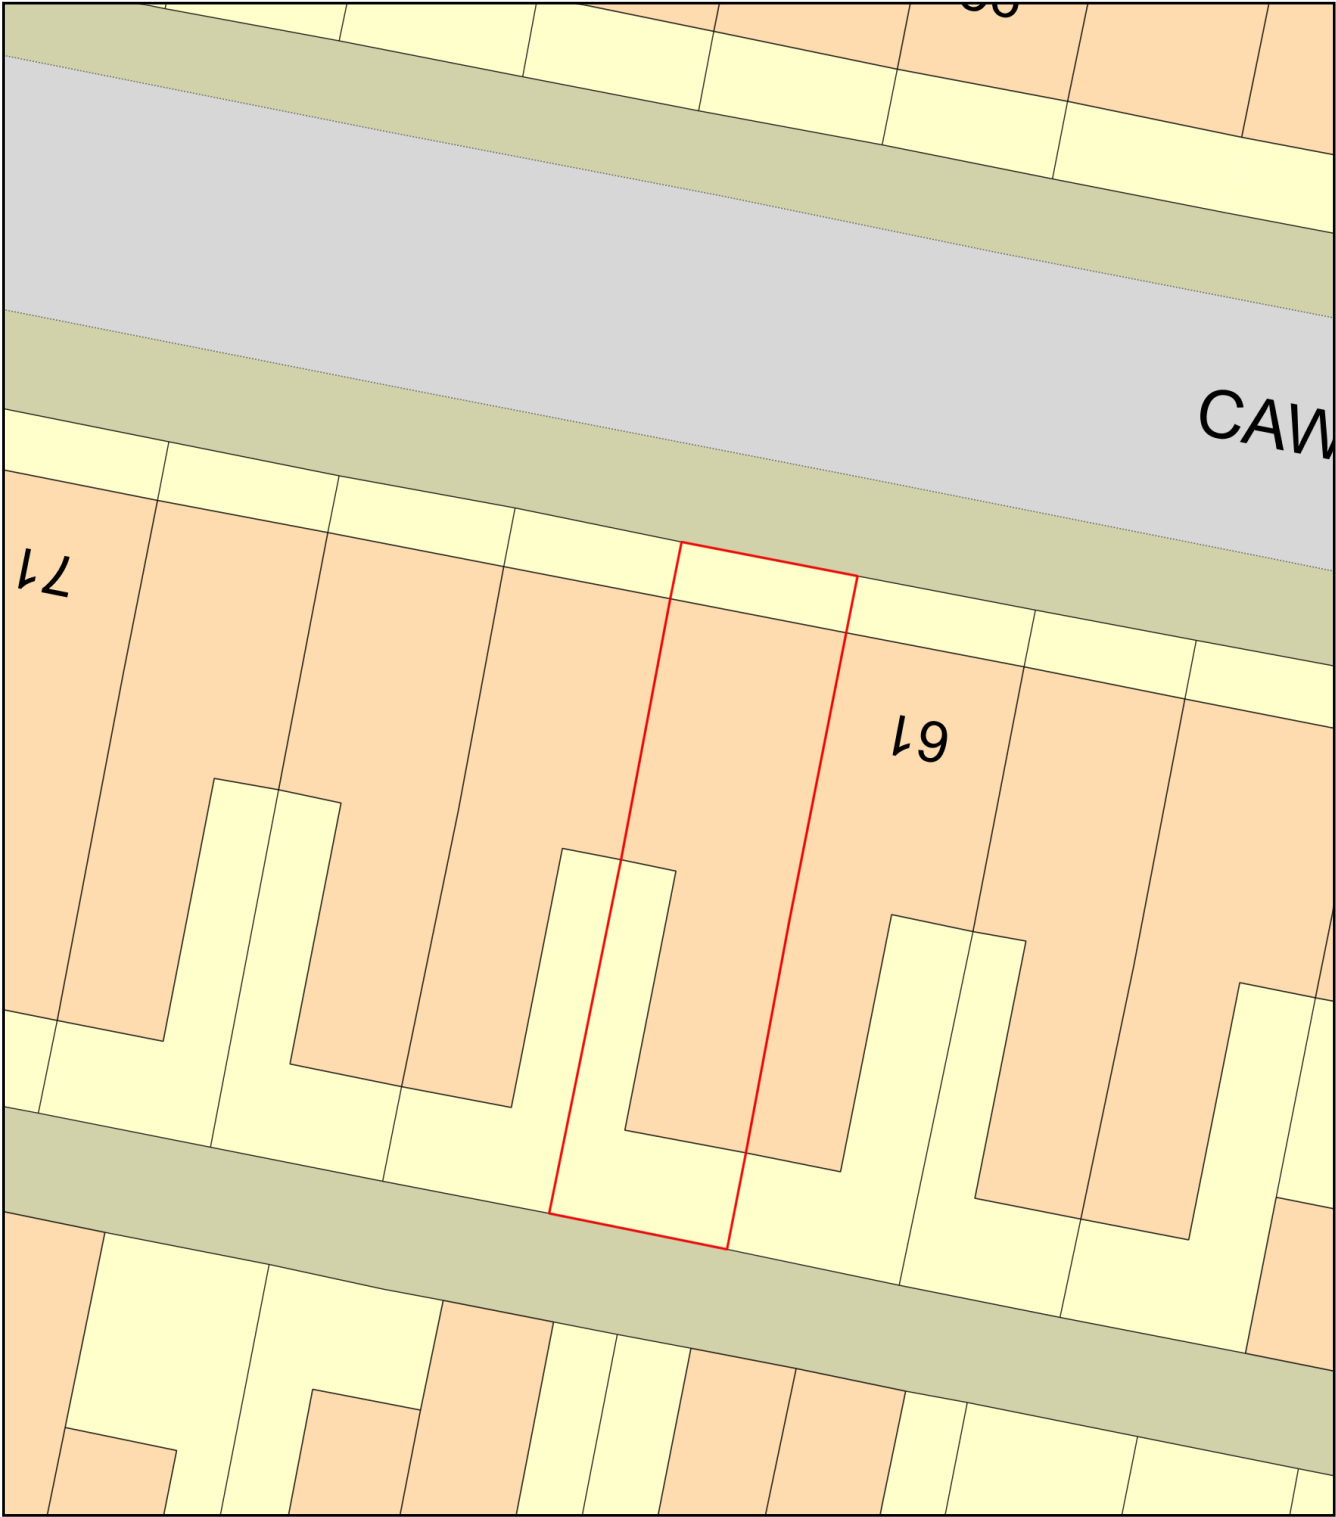

Plan Produced for: Cawdor Road 63

Date Produced: 09 Apr 2021

Plan Reference Number: TQRQM21099102645706

Scale: 1:200 @ A4