

NOTES:

This drawing is not a working drawing, and is only for the purpose of the following:-

A- Planning Submission
B - Building Regulations Submission




The main contractor is responsible for informing the lead designer of any discrepancy on, or between, this drawing and any other relevant document.

All existing walls, foundations and inlets or off structural items are to be confirmed load bearing and adequate for increased loading where relevant prior to work commencing.


Any existing walls to be removed are to be confirmed non-loadbearing prior to removal.

Boundaries, angles, and dimensions are to be checked by the main contractor prior to work commencing.

Written dimensions only to be used from this drawing, if in doubt consult the lead designer for clarification.

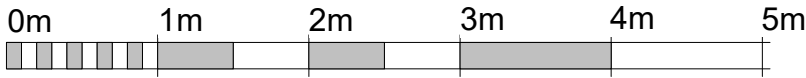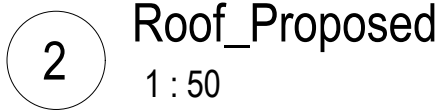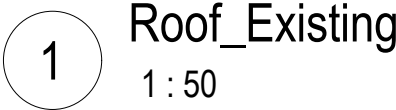

VISUAL SCALE 1:50 @ A2

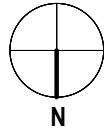



M83 Associates Ltd Water Drainage
Specialists
A Division of M83 Group Ltd
1000, The Quadrant, Borehamham, Herts SG8 6JH
Tel: 01438 744000 Fax: 01438 744001
Email: sales@m83group.co.uk

Client
Mr and Mrs Hussain

Project Title

166 Manley Road, Manchester, M16 8NE

Drawing Title

Existing and Proposed Roof Plan A2

Drawing No.	Rev
P08	
Date	Planning
Created By	Building Control
Check By	Client
	Search
	Information

This drawing and the copyright, design rights and all other intellectual property rights in it belong to M83 Associates Ltd. No licence or assignment of any such rights is granted hereunder. This drawing is to be copied or designed to in third party without written permission.