



Space 10 Albert Mill Electric Charging Point Site Plan

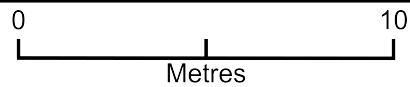

Plan Produced for: Planning Application
Date Produced: 21 Mar 2021
Plan Reference Number: TQRQM21080122942937
Scale: 1:200 @ A4

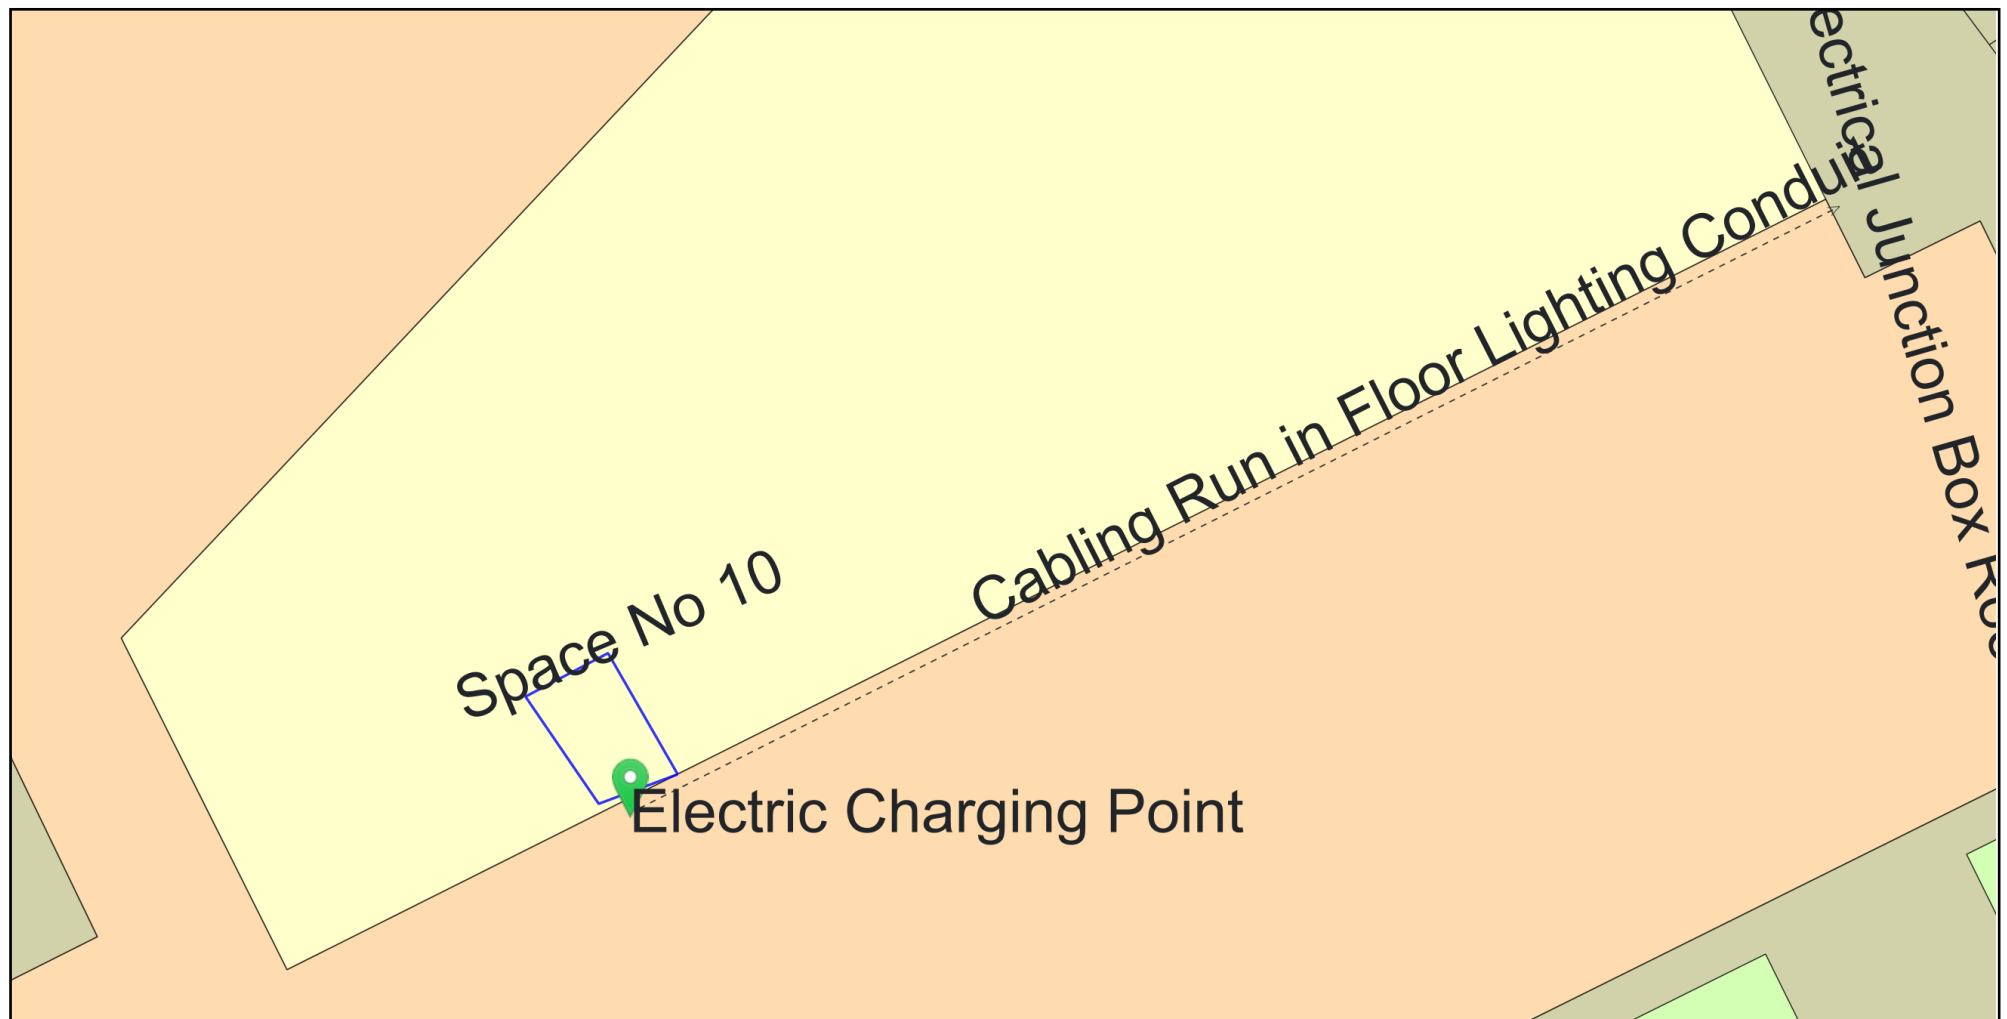