
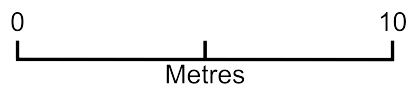


Site Plan

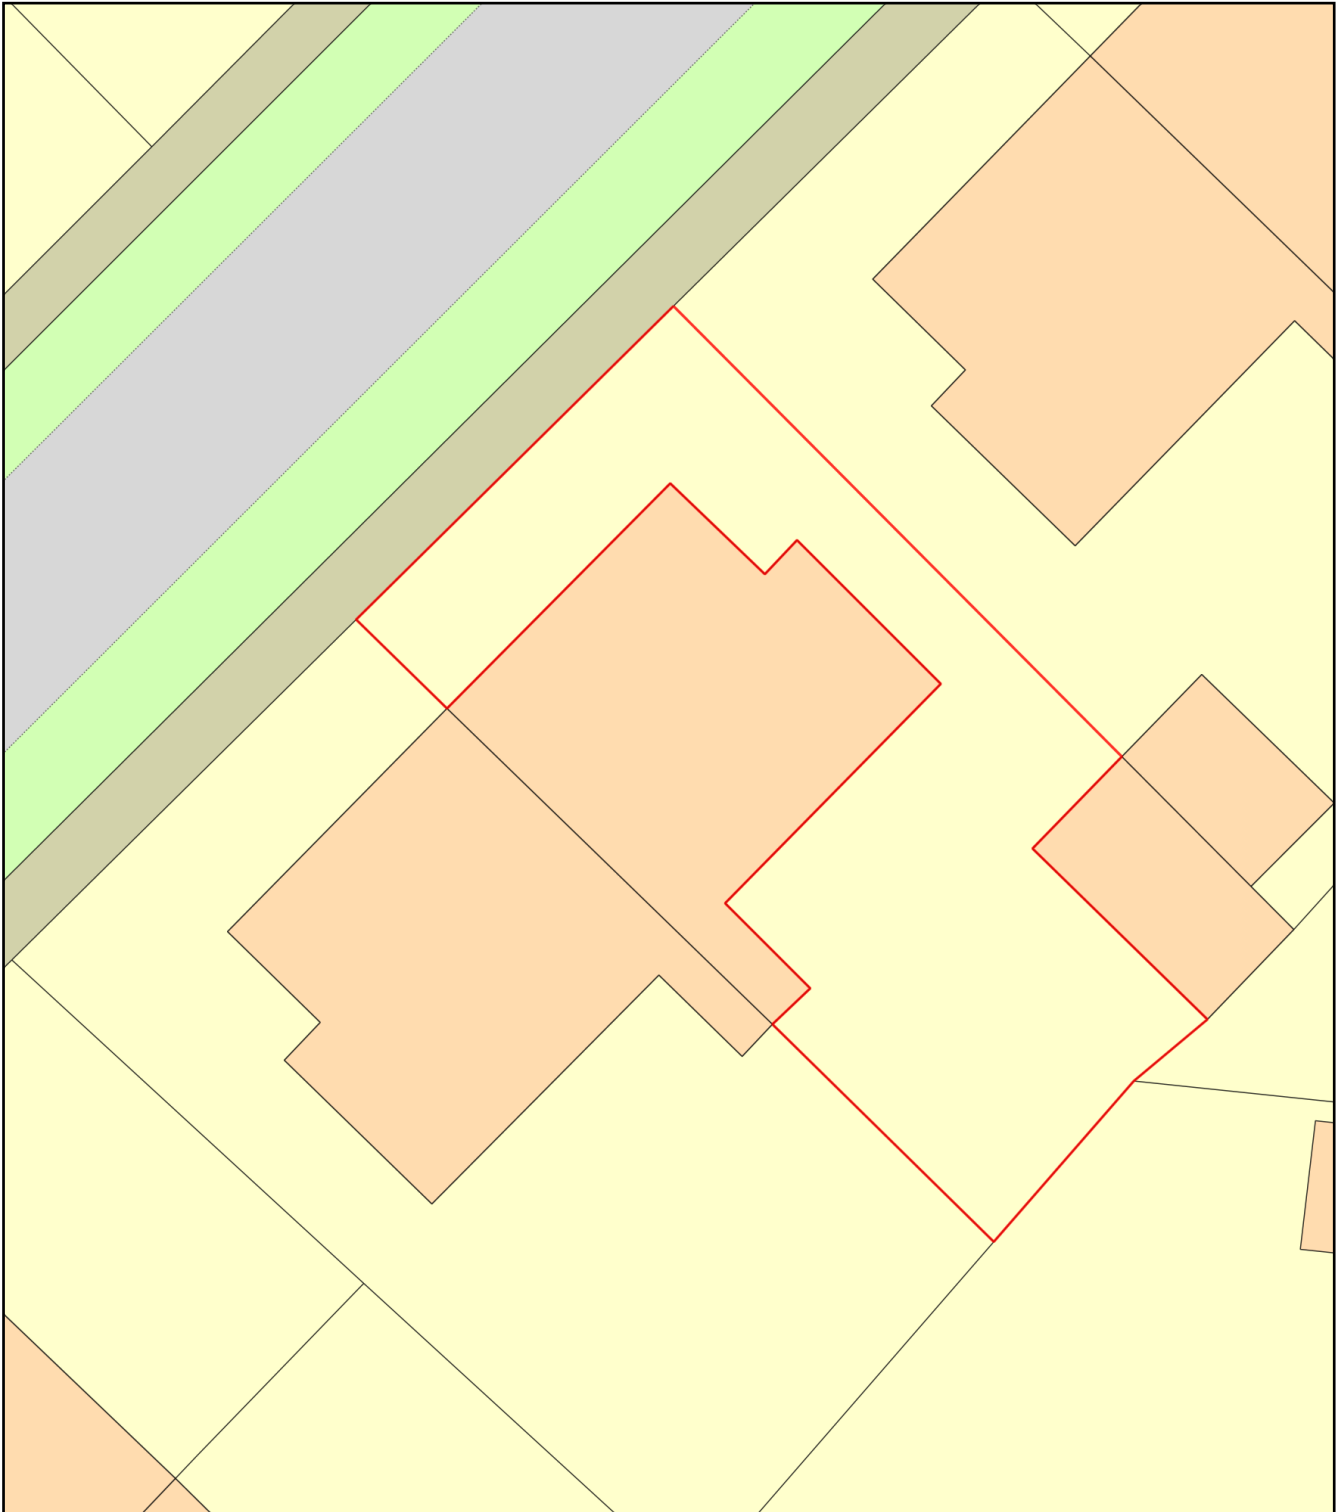

Plan Produced for: Planning portal: Rendering

Date Produced: 22 Mar 2021

Plan Reference Number: TQRQM21081101038958

Scale: 1:200 @ A4