
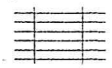
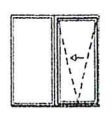
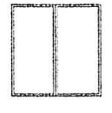
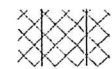
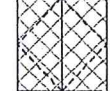


-  EWS-01
GROOVED RAIN SCREEN CLADDING
-  EWS-01
GENERAL RAIN SCREEN CLADDING
-  EWS-03
PATIO DOOR UNIT
-  EWS-03A
FIXED GLAZING UNIT
-  EWS-04
OPENING WINDOW UNIT
-  EWS-05
GLAZED CURTAIN WALLING
-  DOOR WITHIN RAIN SCREEN (EWS-01)
-  DR-02
DOOR WITHIN CURTAIN
WALLING (EWS-05)
-  EWS-02
TIMBER IN-FILL PANEL
-  LOUVRED DOOR RAL COLOURED
TO MATCH TERRACOTTA

FOR SETTING OUT OF LIGHTS TO
BALCONIES REFER TO DRAWING A3800

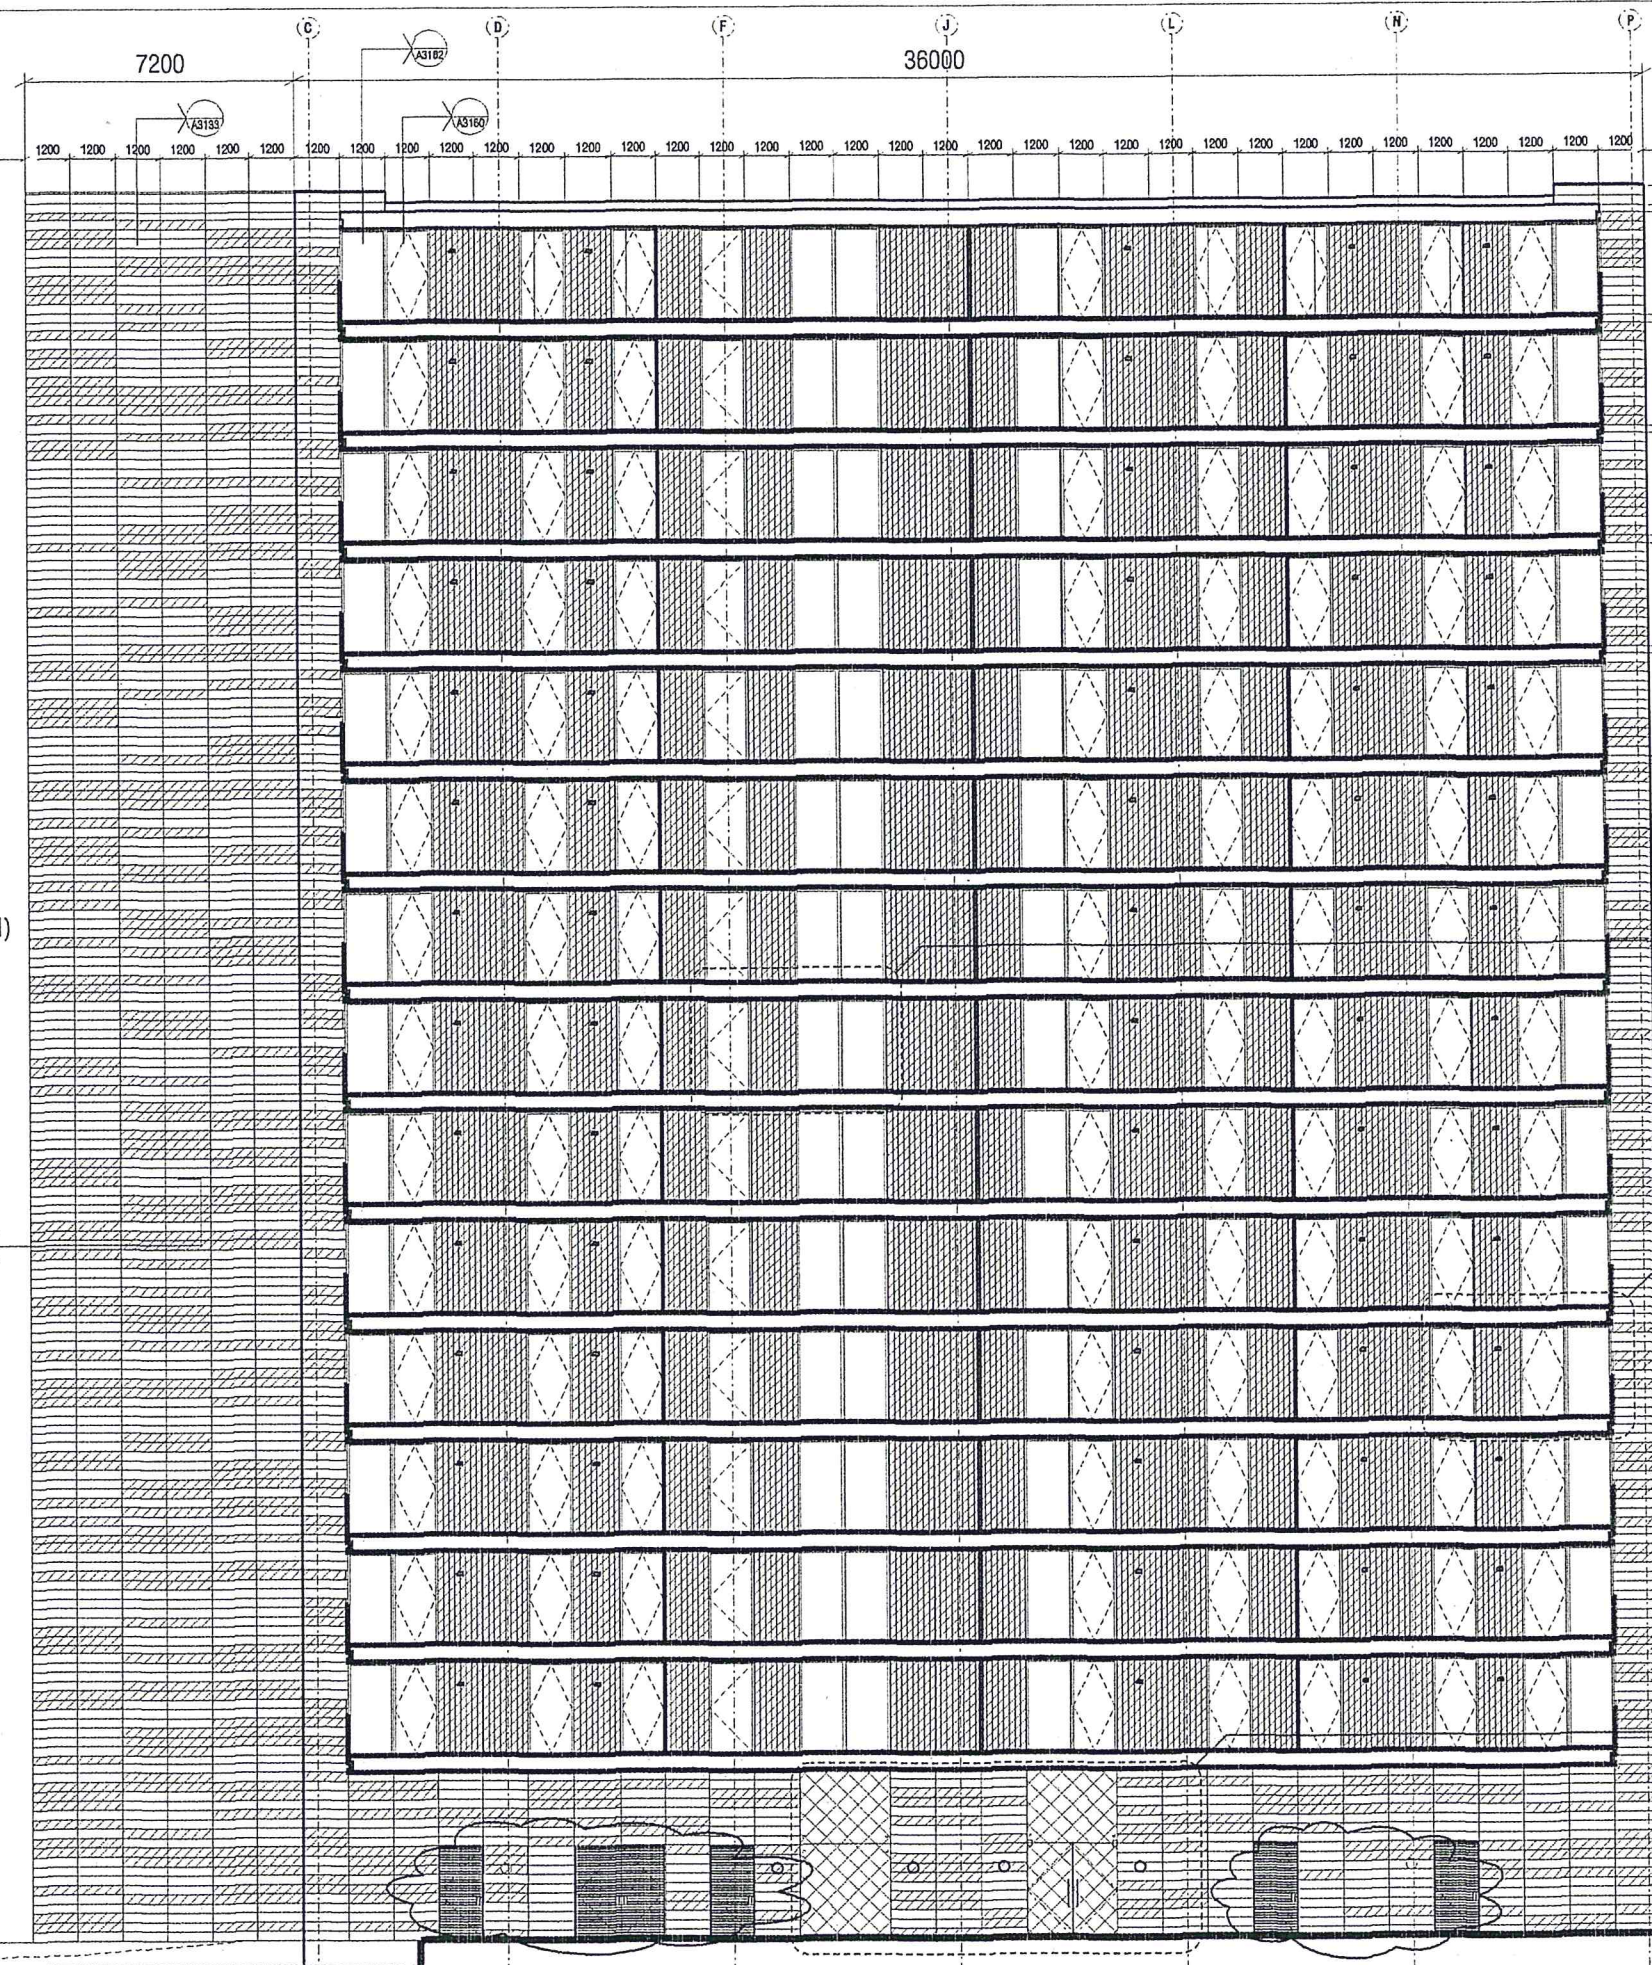

- level 14 _ FFL +69.80m ▽
- level 13 _ FFL +66.85m ▽
- level 12 _ FFL +63.90m ▽
- level 11 _ FFL +60.95m ▽
- level 10 _ FFL +58.00m ▽
- level 09 _ FFL +55.05m ▽
- level 08 _ FFL +52.10m ▽
- level 07 _ FFL +49.15m ▽
- level 06 _ FFL +46.20m ▽
- level 05 _ FFL +43.25m ▽
- level 04 _ FFL +40.30m ▽
- level 03 _ FFL +37.35m ▽
- level 02 _ FFL +34.40m ▽
- level 01 _ FFL +31.45m ▽
- level 00 _ FFL +26.50m ▽

Rev.	Date	Description	Drawn	Checked
1	21.05.04	Package 3205; First Issue	JS	JS
2	18.08.04	Glazed opening size reduced	KL	JS
3	31.08.04	Cladding module and type revised	AS	JS
4	13.07.04	Horizontal hatch removed from DR-02 in key	AS	JS
5	22.09.04	Additional terracotta now added at roof level. Cladding details keyed in	AS	JS
6	25.02.05	Rainscreen to balconies revised	AS	JS
		Elevations updated to reflect Anaco glazing system	AS	JS

7 09.08.05 Double door to generator room shown
8 06.10.05 External lighting to balconies shown
9 17.10.05 Louvred doors to ground floor shown, revisions to lighting arrangement

AS JS
AS JS
AS JS


ST. GEORGE'S ISLAND - DANDARA Block 1 - GA: West Elevation	
scale 1:100 at A1	job no. 1045
date 28.04.2004	drawn by JS
drawing status TENDER	checked by

John McAsian + Partners
2-10 Queen Street
Telephone: 01151 833 3037
Facsimile: 01151 833 9798
www.mcasian.co.uk

25-4-2006-15:56:11-Barren-Booth-Project-St-Georges-Island-Drawing-A3123-Rev-8-Status-Status-A-This-drawing-is-not-to-scale



LOUVRED DOOR WITHIN RAIN SCREEN CLADDING (EWS-01)

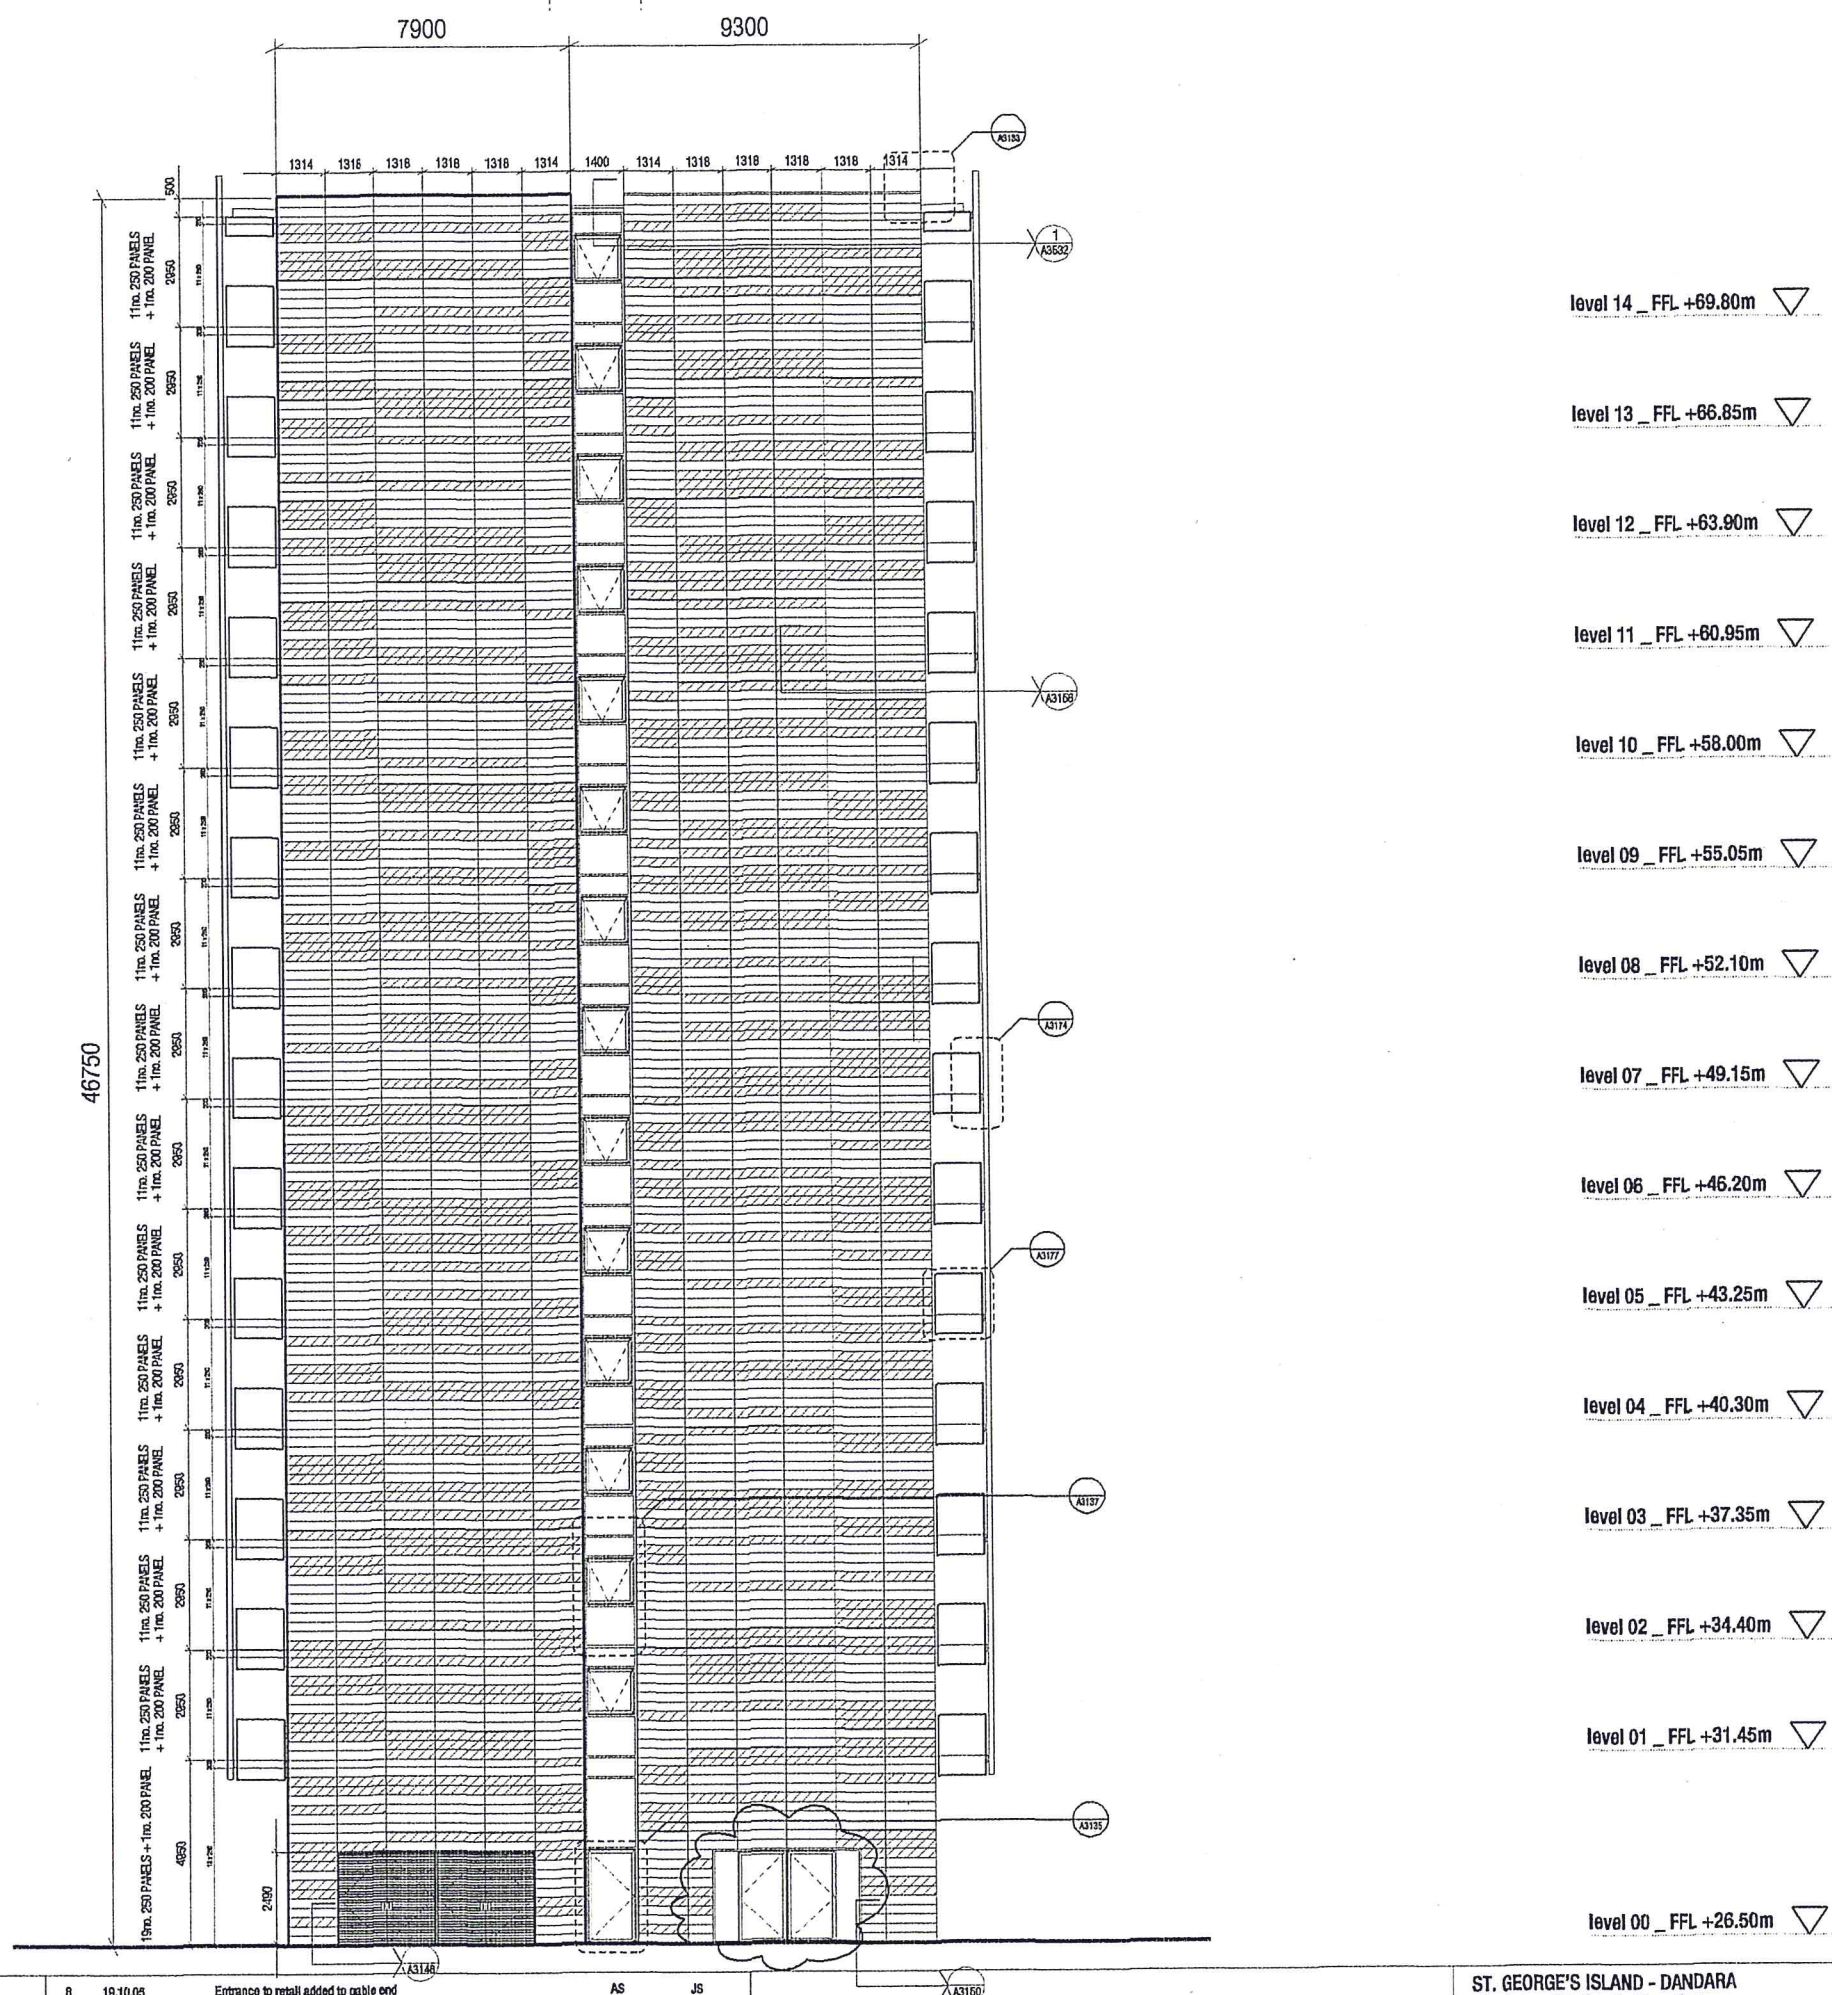

Revisions		
Rev.	Date	Description
1	21.03.04	Package 300s: First issue
2	18.08.04	Lobby glazing amended
3	31.08.04	Cladding module and type revised
4	13.07.04	Horizontal dimensions to cladding revised
5	23.09.04	Additional terracotta now added at roof level. Cladding details keyed in
6	24.03.05	Horizontal module of terracotta and curtain walling revised
7	25.05.05	3 proved tiles added due to removal of substation doors on east elevation

Drawn	Checked
JS	
JS	JS
AS	JS
AS	JS
AS	JS
AS	JS
AS	JS

B	19.10.05	Entrance to retail added to gable end
---	----------	---------------------------------------


AS	JS
----	----

scale	1:100 at A1	job no.	1045
date	28.04.2004	drawing by	JS
drawing status	TENDER	checked by	

John McAslan + Partners

St John's House
2-10 Queen Street
Telephone: 0181 833 2037
Facsimile: 0181 833 2038
manchester@moaslist.co.uk

-  EWS-01
GROOVED RAIN SCREEN CLADDING
-  EWS-01
GENERAL RAIN SCREEN CLADDING
-  EWS-06
GLAZED CURTAIN WALLING
-  AOV WITHIN GLAZED CURTAIN WALLING (EWS-06)
-  DR-05
DOOR WITHIN GLAZED CURTAIN WALLING (EWS-06A)

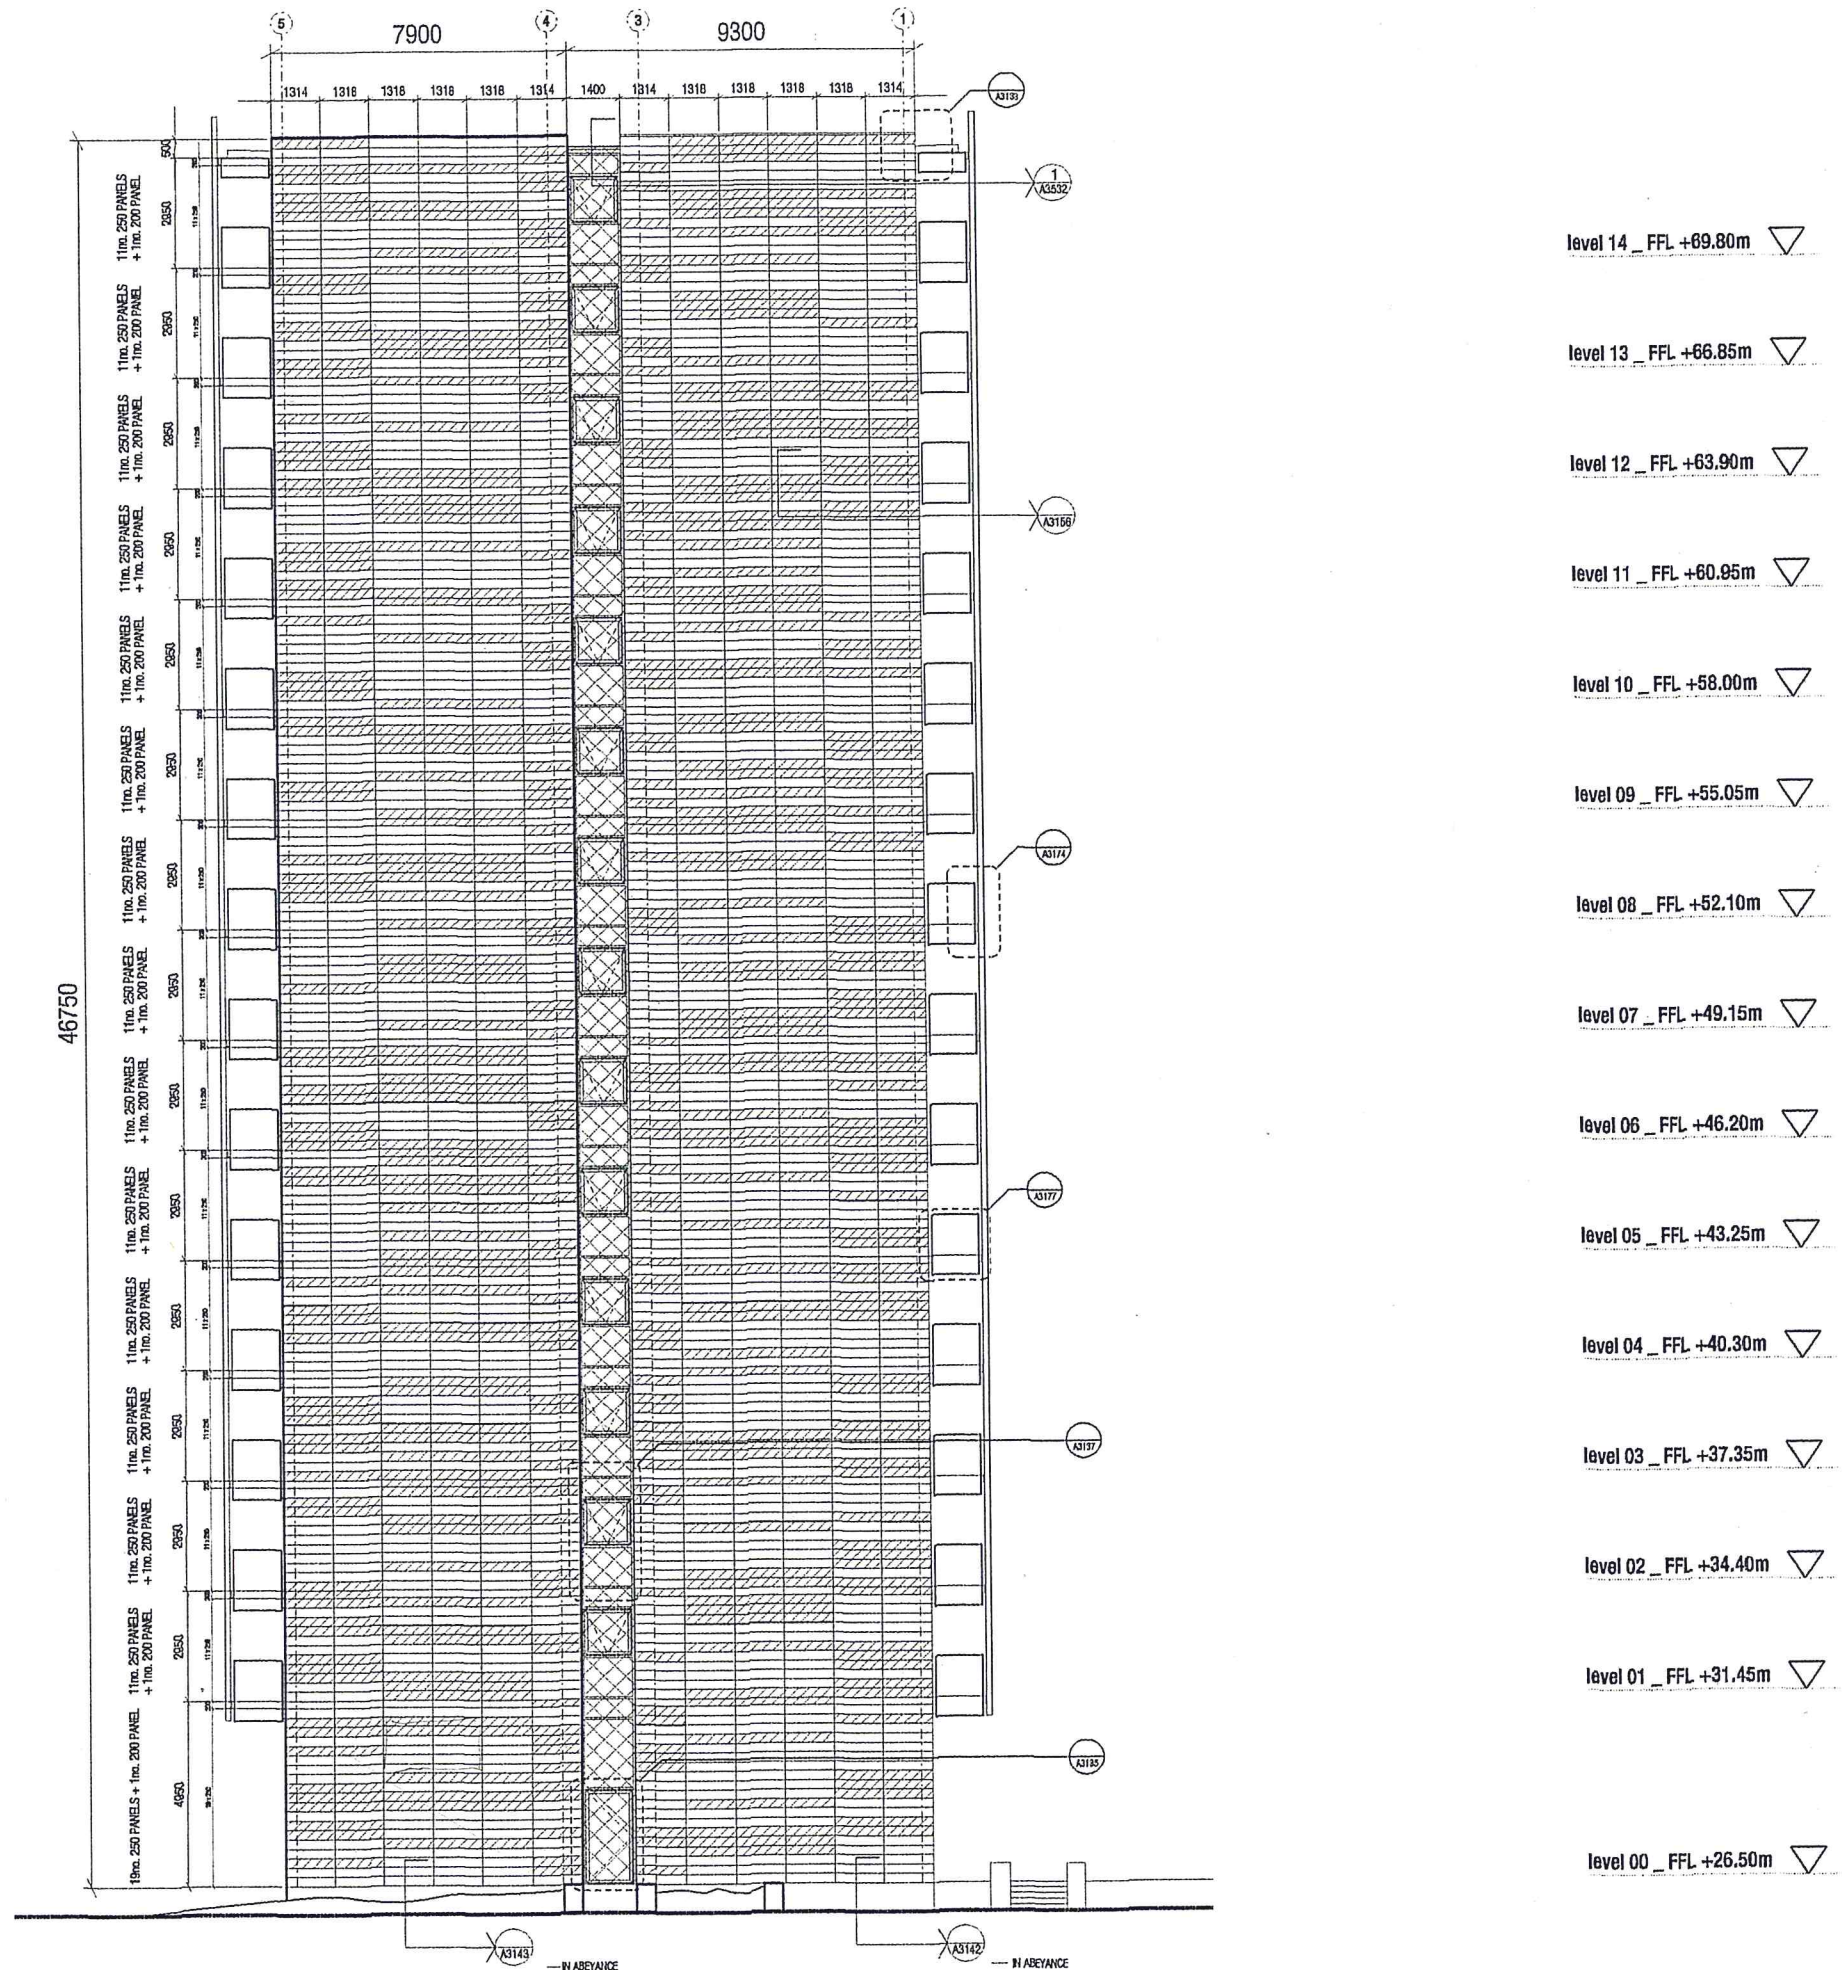

Do not scale from this drawing. All dimensions are to be checked on site and any discrepancies noted in writing to JMP. All dimensions are in millimetres unless noted otherwise. If in doubt ask the Contract Administrator.			Revisions	
--	--	--	------------------	--	--	

25-4-2006-15:55:44-Darren-Booth-Project-St-Georges-Island-Drawing-A3120-01-Rev-Status-Status-A-This-drawing-is-not-to-scale