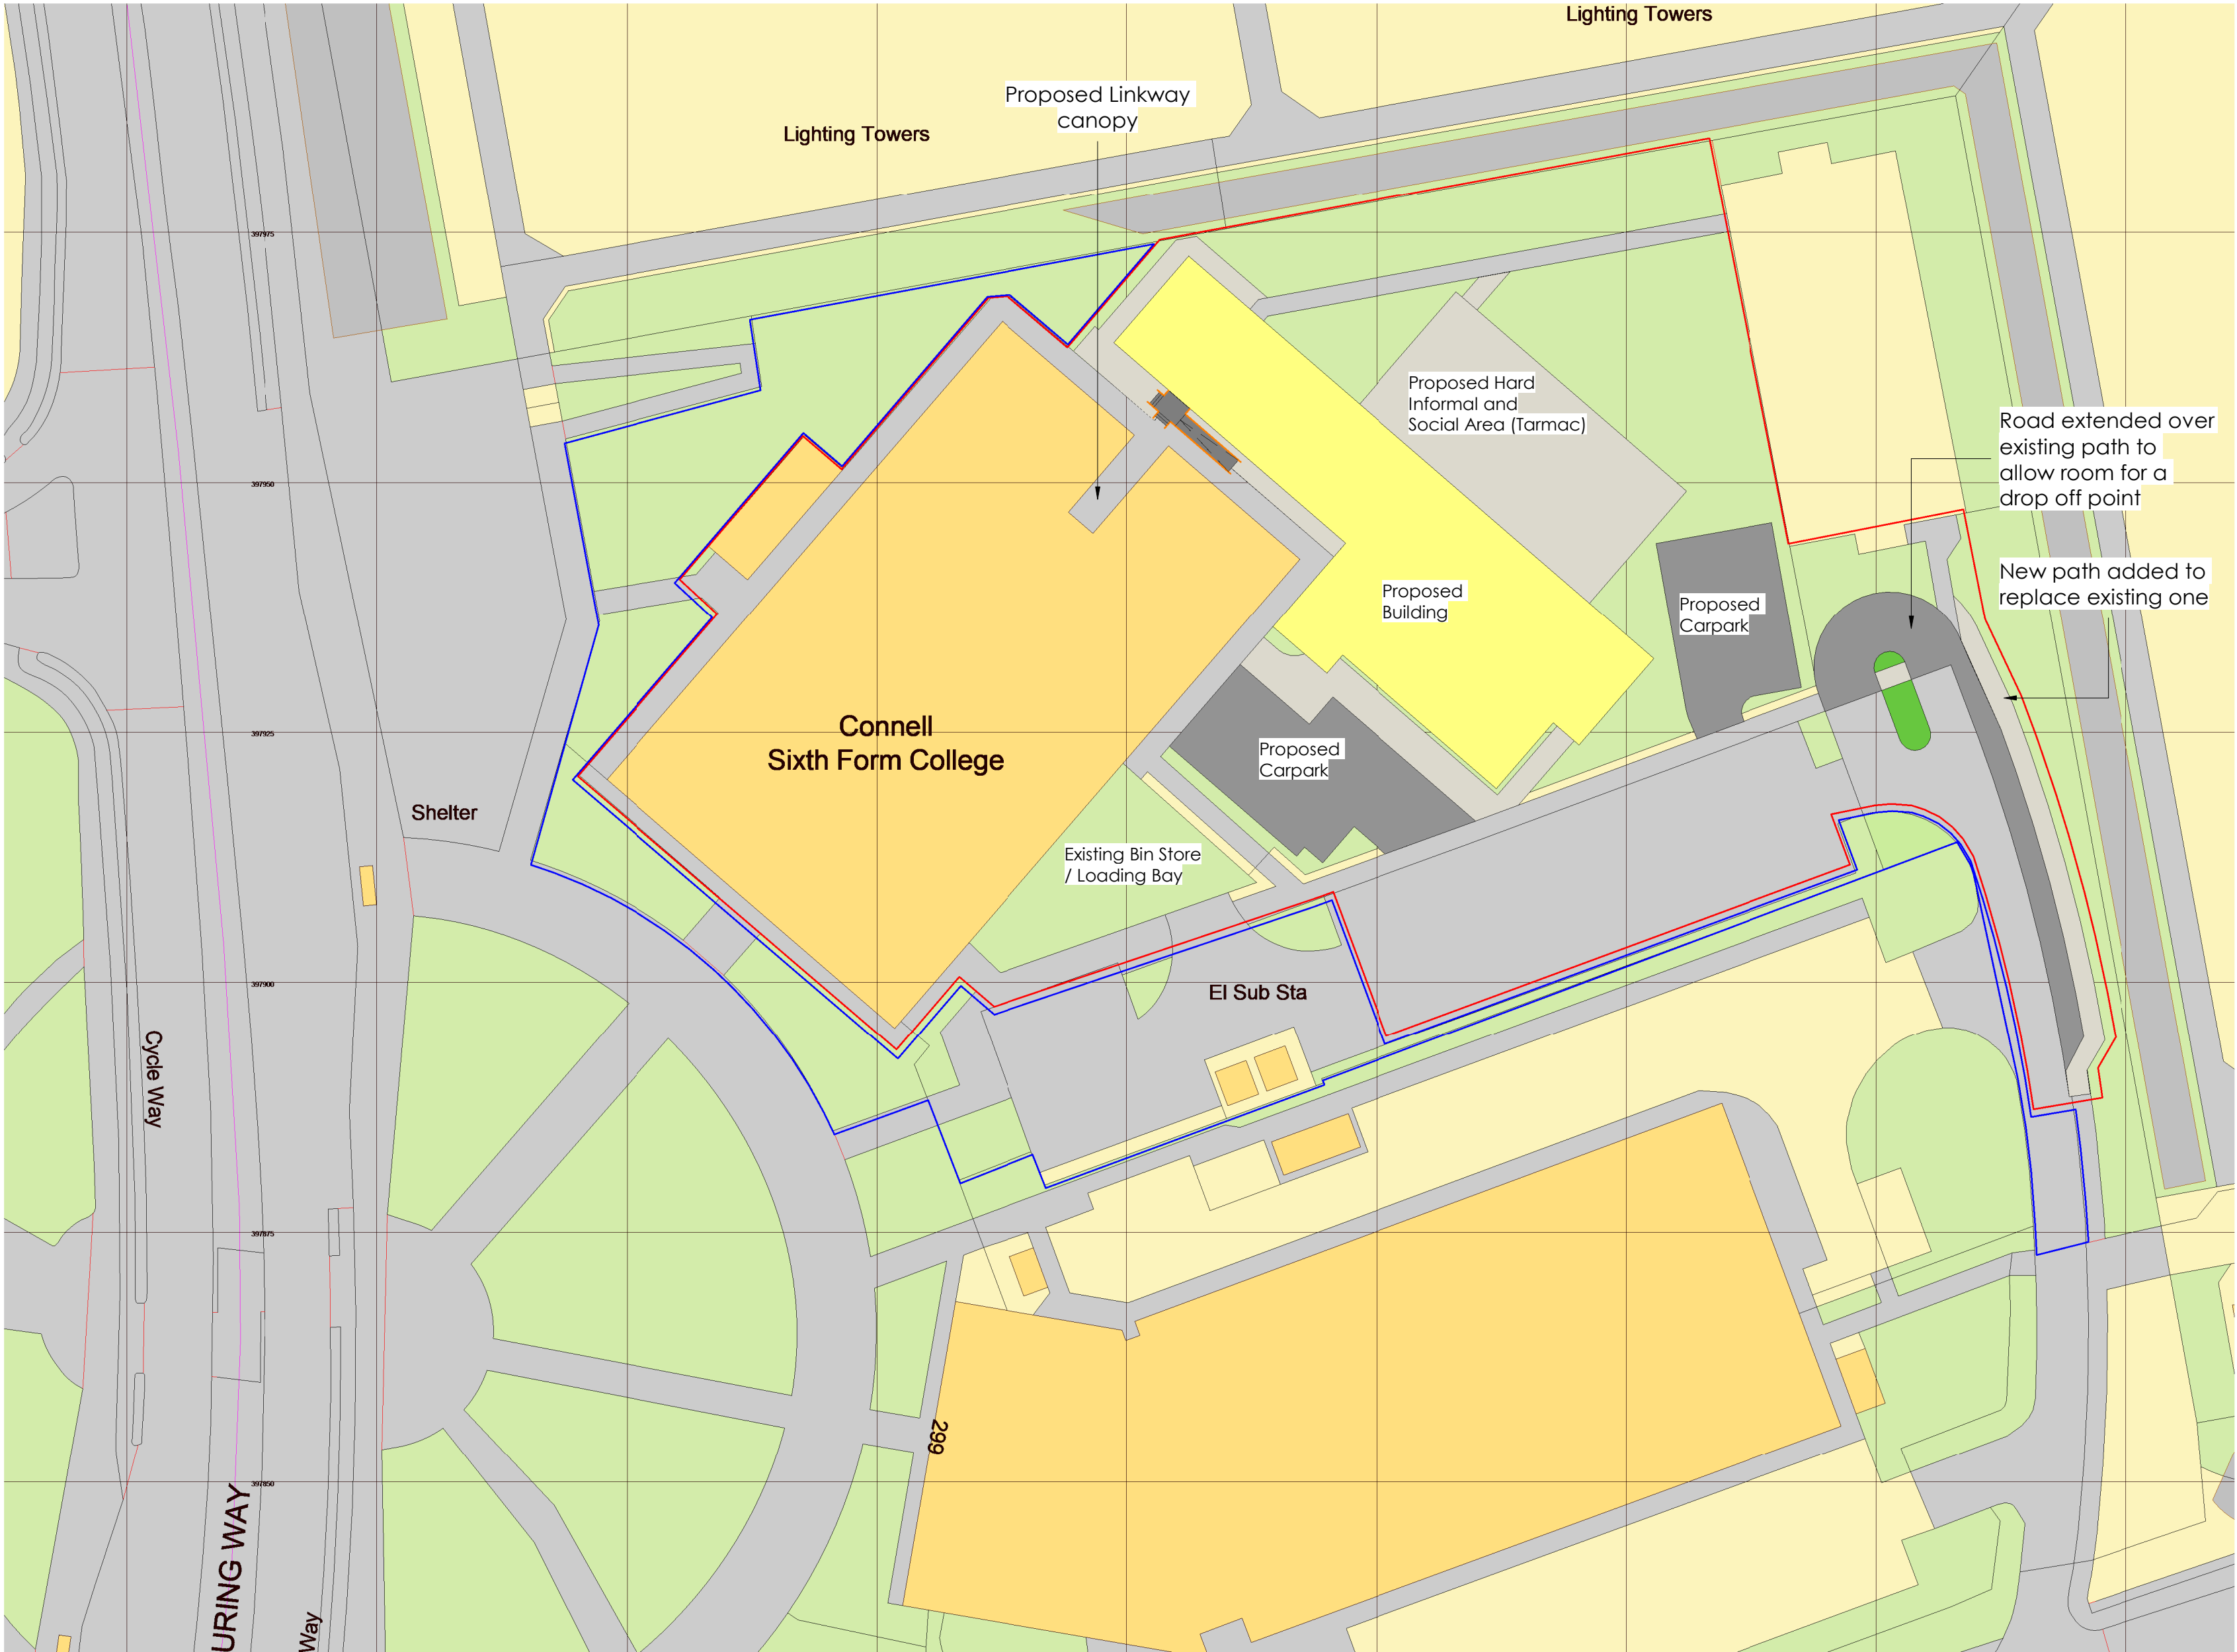


Proposed Site Plan Key:

- Other land owned by applicant - 2016.2m² or 0.202ha
- Proposed area of works - 8497.8m² or 0.850ha
- Proposed Building
- New Grass / Green Land - 25m²
- Proposed Road / Carpark - 714m²
- Proposed Path - 366m²
- Proposed Hard Informal and Social Area (Tarmac) - 451m²

Rev	Description	By	Chk	Date
P1	Layout updated following design developments	WH		09/12/20
P2	Ramp arrangement updated, site boundaries updated, levels amended	WH		16/12/20
P3	For Planning Submission	ST		17/12/20

ALL DIMENSIONS ARE IN MILLIMETRES UNLESS OTHERWISE NOTED. DO NOT SCALE OFF DRAWINGS. ALL DIMENSIONS ARE NOMINAL AND MUST BE CHECKED ON SITE. ALL DRAWINGS ARE COPYRIGHT OF DARWIN GROUP LTD AND CANNOT BE REPRODUCED WITHOUT WRITTEN CONSENT OF DARWIN GROUP LTD.
IF THERE ARE ANY DISCREPANCIES WITH ANY INFORMATION PROVIDED, IT IS THE CONTRACTORS RESPONSIBILITY TO NOTIFY DARWIN GROUP LTD IMMEDIATELY.

DarwinGroup

Design Engineering Contracting Offsite
London House, Shawbury Business Park, Shawbury, Shrewsbury, SY4 4EA
TEL: 01939 252909
www.darwingroupltd.co.uk

PROJECT TITLE	ADDRESS
Connell Co-op College	301 Alan Turing Way Manchester M11 3BS

DRAWING TITLE
Proposed Site Plan

DRAWING REFERENCE						
180389	DGL	01	XX	DR	A	1160
PROJECT	ORIGINATOR	VOLUME	LEVEL	TYPE	ROLE	NUMBER

INITIAL ISSUE DATE	INITIAL ISSUE BY	INITIAL CHECKED BY	GIFA
20/10/2020	DK	TM	896 m ²

SUITABILITY	SCALE	SHEET	REV
S4	As indicated	A2	P3
STATUS CODE	STATUS DESCRIPTION		

Proposed Site Plan
1 : 500

