


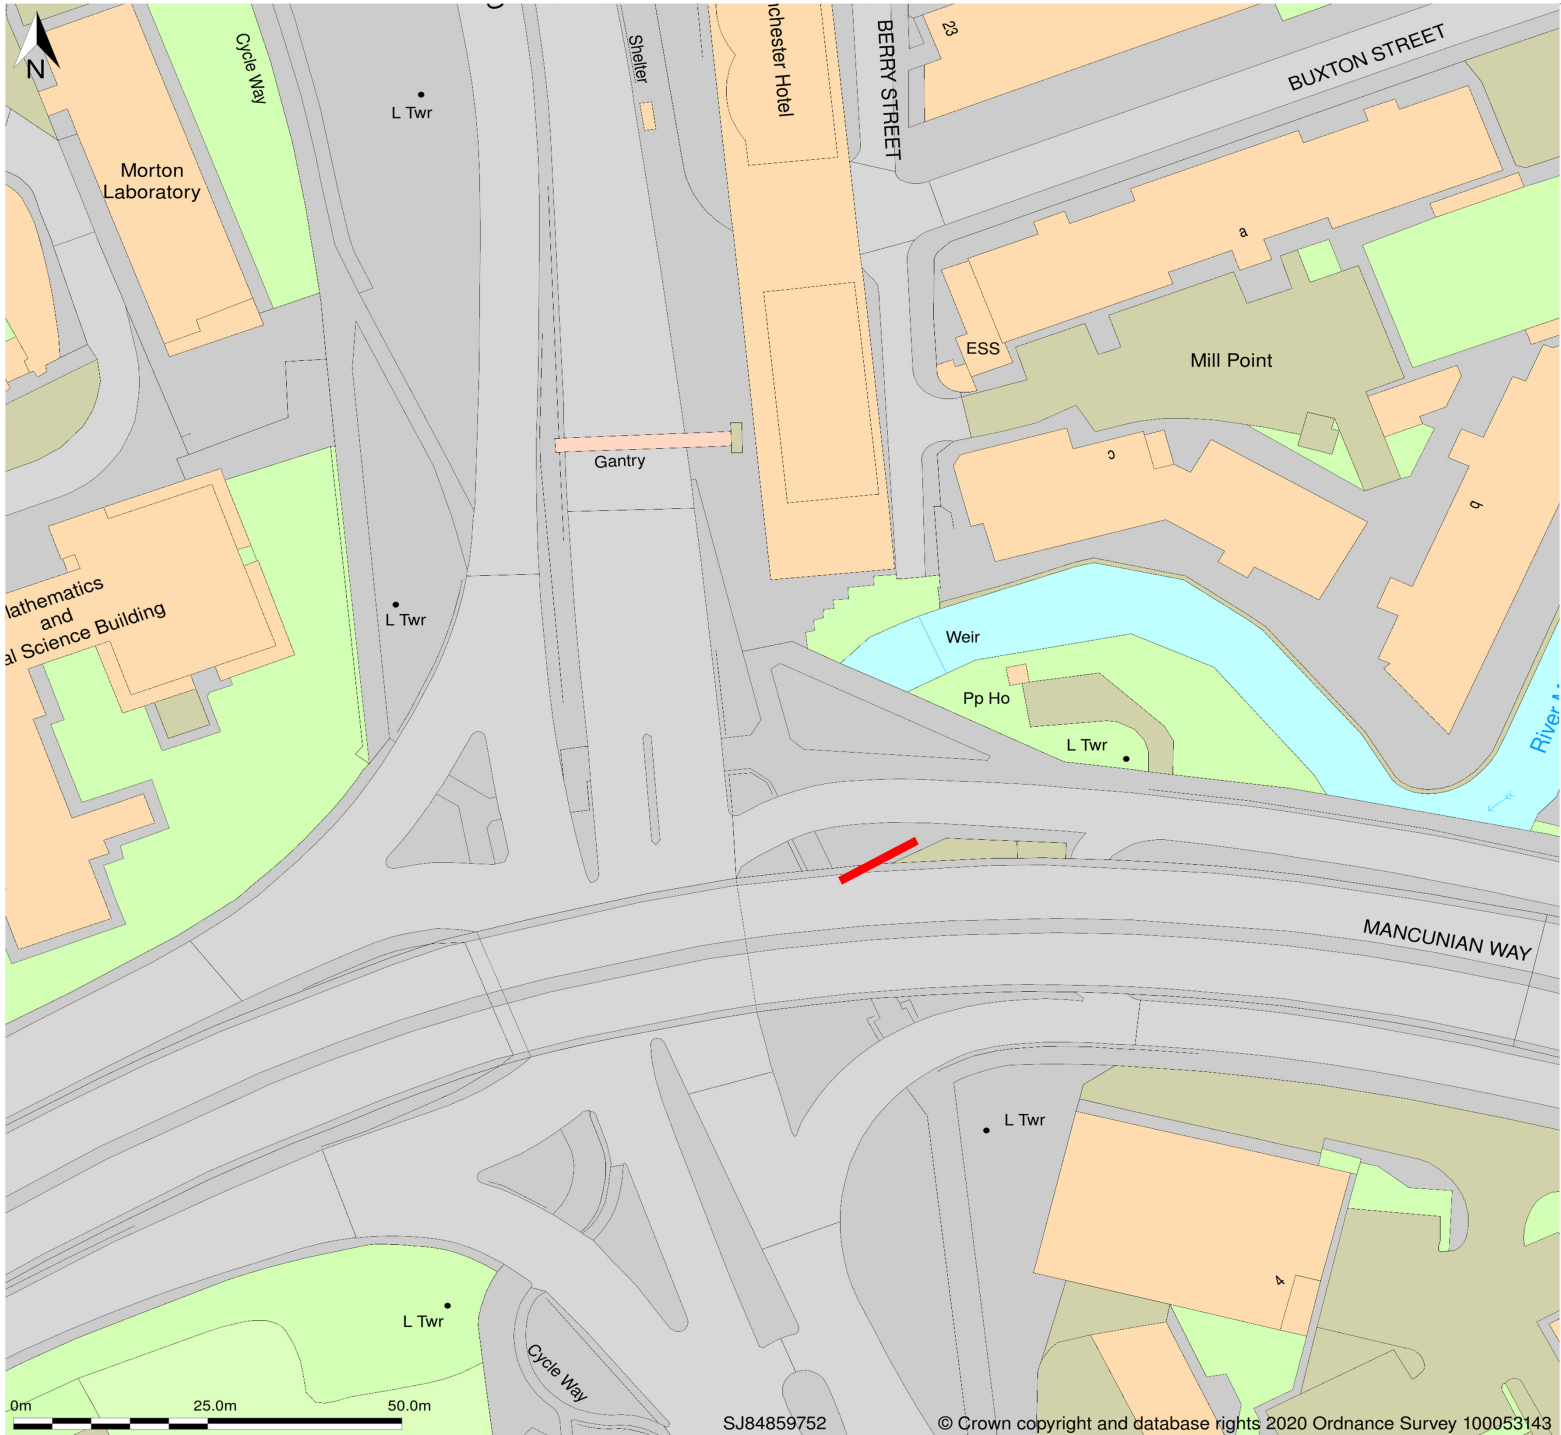

|   |                                                                                       |
|---|---------------------------------------------------------------------------------------|
| <b>LOCATION</b><br>London Road Approach Mancunian Way<br>Manchester<br>M1 2PG                                  |                                                                                       |
| <b>GEO. COORDINATES</b><br>X384856<br>Y397506                                                                  |                                                                                       |
| <b>DRAWING NO.</b><br>XLMCR103101SP                                                                            |                                                                                       |
| <b>TITLE</b><br>Site Plan                                                                                      |                                                                                       |
| <b>NOTES</b><br>Scale: 1 to 500 @ A3<br><div><div></div> Advertising Site<br/>(Underneath Mancunian Way)</div> |                                                                                       |
| <b>DATE</b><br>29.09.2020                                                                                      |                                                                                       |
| <b>PROJECT</b><br>XLMCR                                                                                        |                                                                                       |
| <b>PRODUCED BY</b><br>JPA                                                                                      |  |