


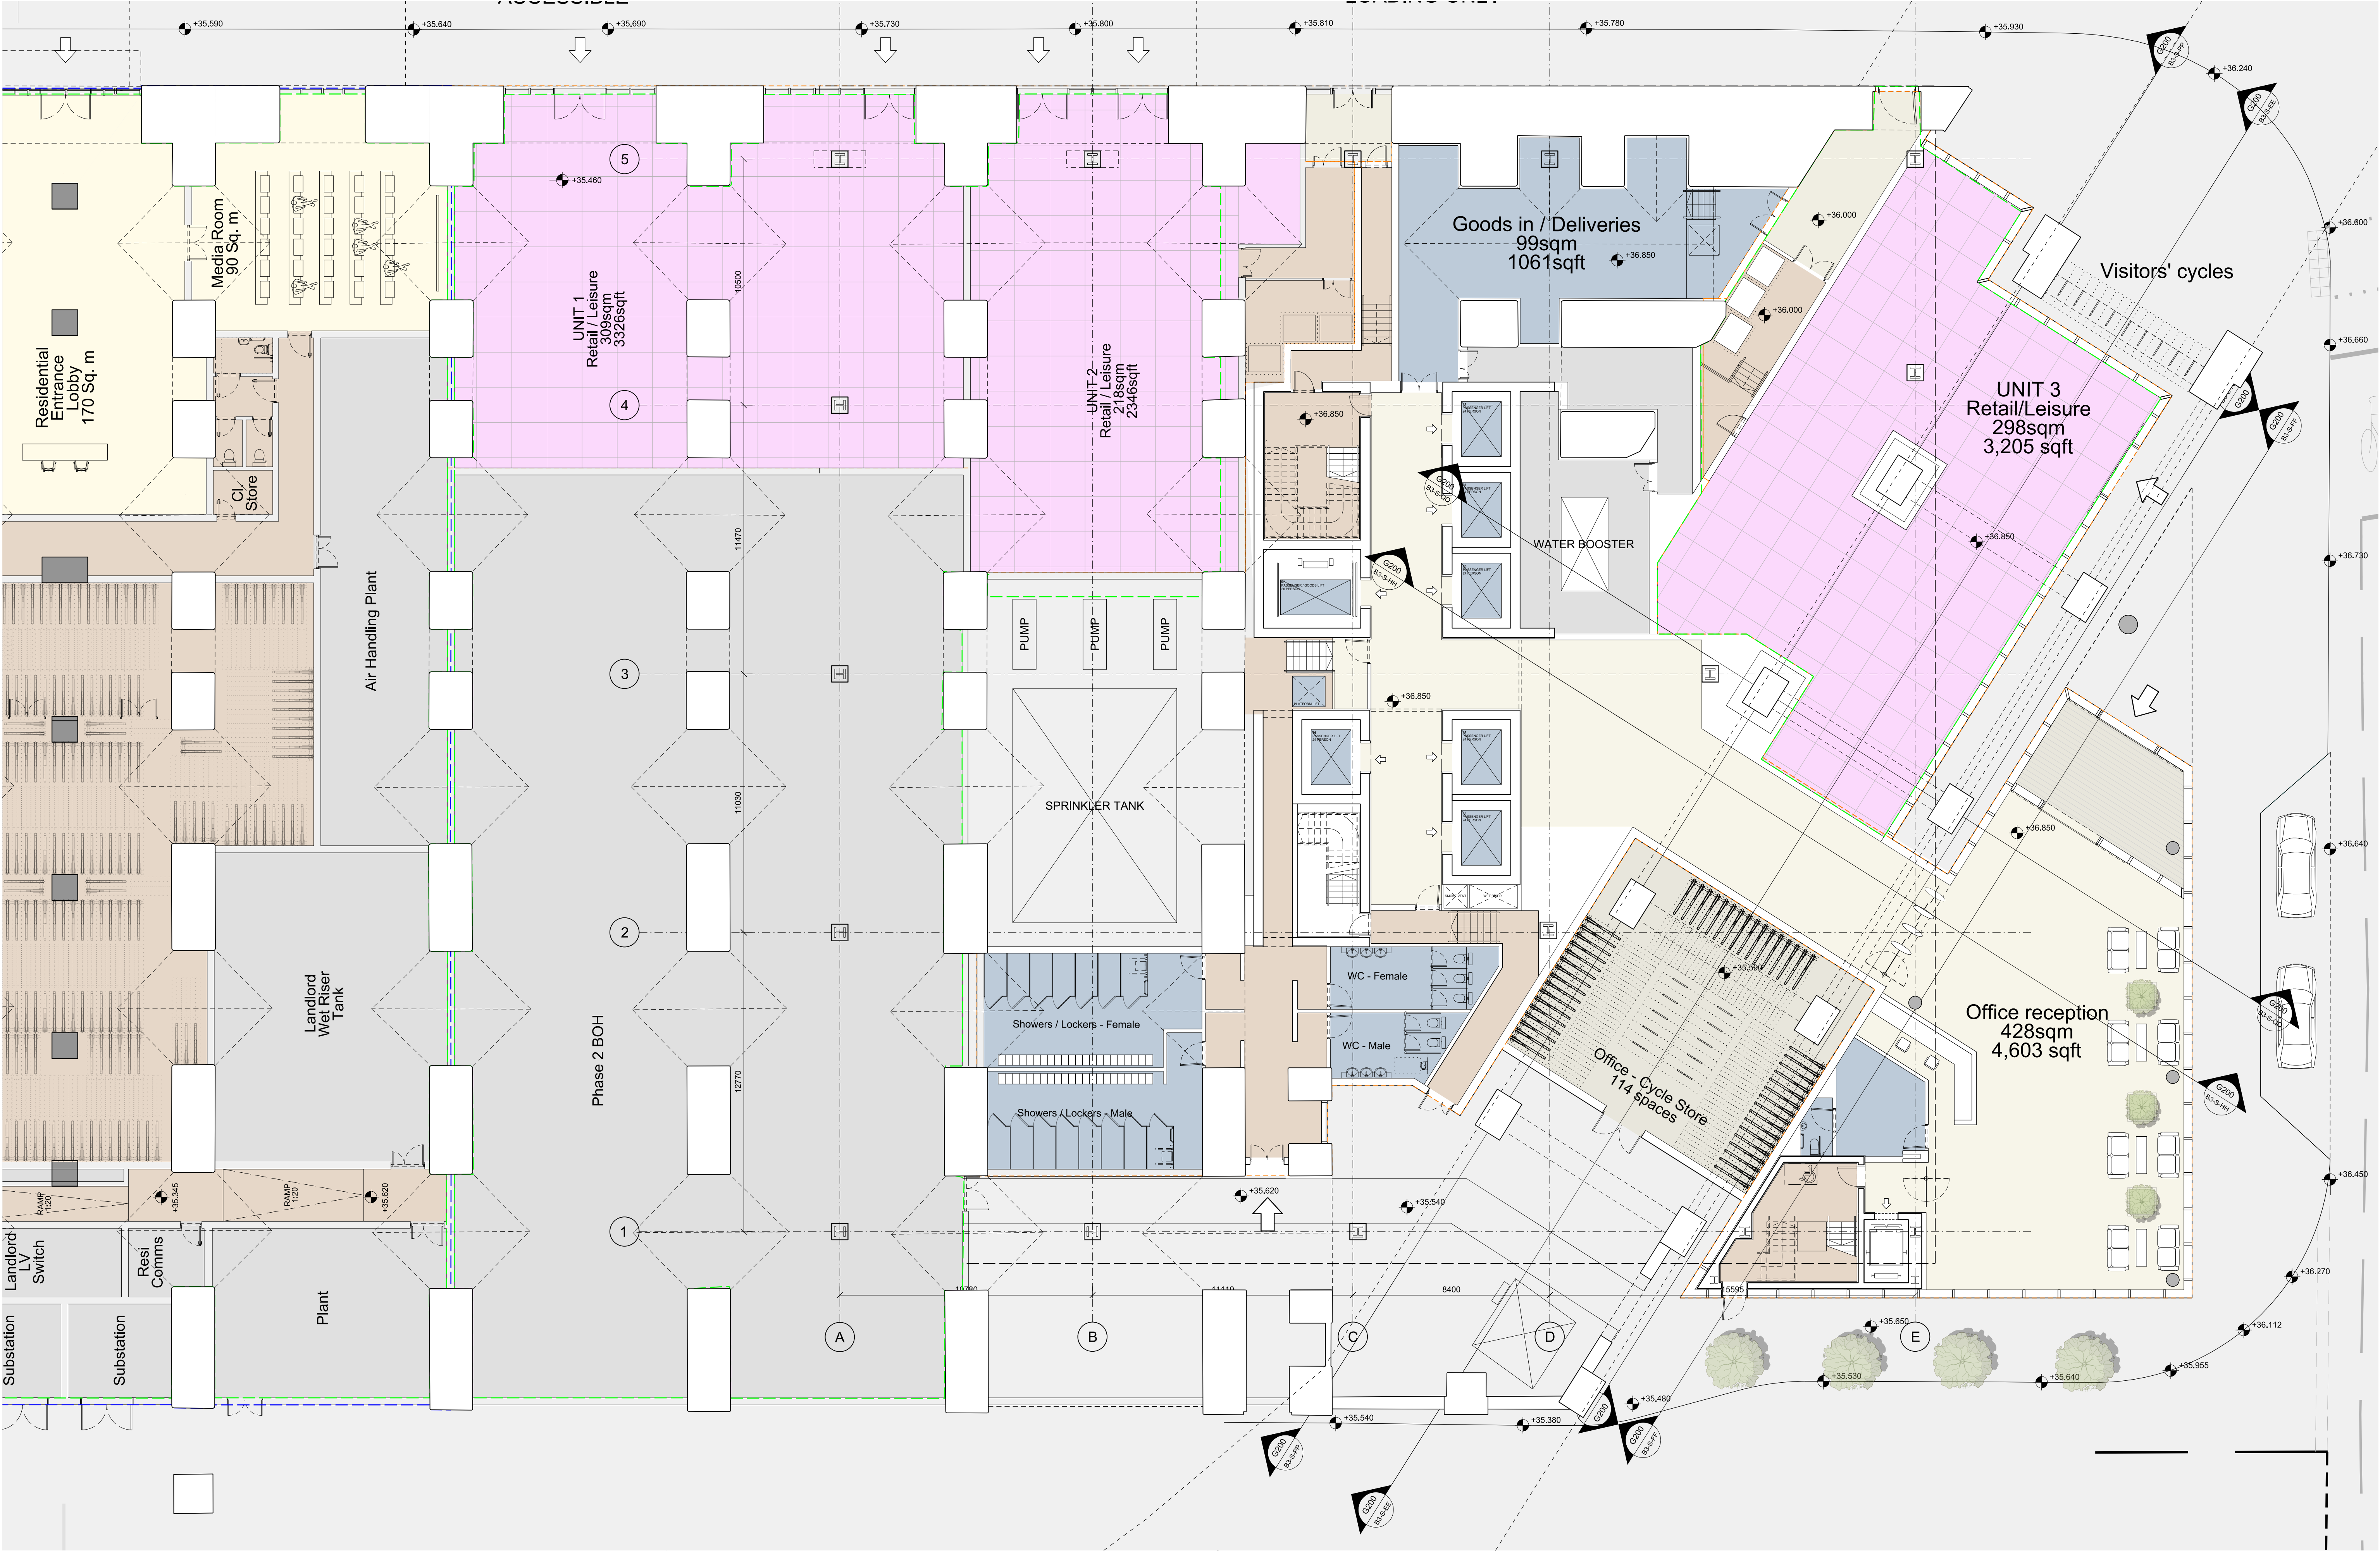

This drawing is copyright Do not scale off dimensions. All dimensions to be checked on site by contractor. Contractor to report any dimensional discrepancies, errors or omissions prior to commencing on site.										<table><tr><th>Rev</th><th>Date</th><th>Description</th><th>Rev</th><th>Date</th><th>Description</th><th>Rev</th><th>Date</th><th>Description</th></tr><tr><td>00</td><td>17-03-2017</td><td>Planning Issue</td><td></td><td></td><td></td><td></td><td></td><td></td></tr><tr><td>01</td><td>30-04-2020</td><td>Minor Material Amendment Application</td><td></td><td></td><td></td><td></td><td></td><td></td></tr><tr><td>02</td><td>29-05-2020</td><td>Minor Material Amendment Application</td><td></td><td></td><td></td><td></td><td></td><td></td></tr><tr><td></td><td></td><td></td><td></td><td></td><td></td><td></td><td></td><td></td></tr><tr><td></td><td></td><td></td><td></td><td></td><td></td><td></td><td></td><td></td></tr><tr><td></td><td></td><td></td><td></td><td></td><td></td><td></td><td></td><td></td></tr></table>			Rev	Date	Description	Rev	Date	Description	Rev	Date	Description	00	17-03-2017	Planning Issue							01	30-04-2020	Minor Material Amendment Application							02	29-05-2020	Minor Material Amendment Application																																		North		Project Title Former Bauer Millet Site Drawing Title Building 3 - Ground Floor Plan			Status Planning Scale 1:250 @ A3 1:125 @ A1 Date March 2017 Job No 10053 Drawing No 10053-B3-A-B5D9-G200-P-00-001 Revision 02			simpsonhaugh MANCHESTER Riverside, 4 Commercial St Manchester M16 4RD +44 (0)161 835 2345 www.simpsonhaugh.com LONDON 84 Roberts Place London EC1R 6BB +44 (0)20 7549 4000 mail@simpsonhaugh.com		
Rev	Date	Description	Rev	Date	Description	Rev	Date	Description	
00	17-03-2017	Planning Issue	
01	30-04-2020	Minor Material Amendment Application	
02	29-05-2020	Minor Material Amendment Application	