


Notes.
All details existing, unless marked proposed
Original drawing size A4
Scaled dimensions should not be taken from this
drawing unless authorised.

Site Boundary
Advert Location

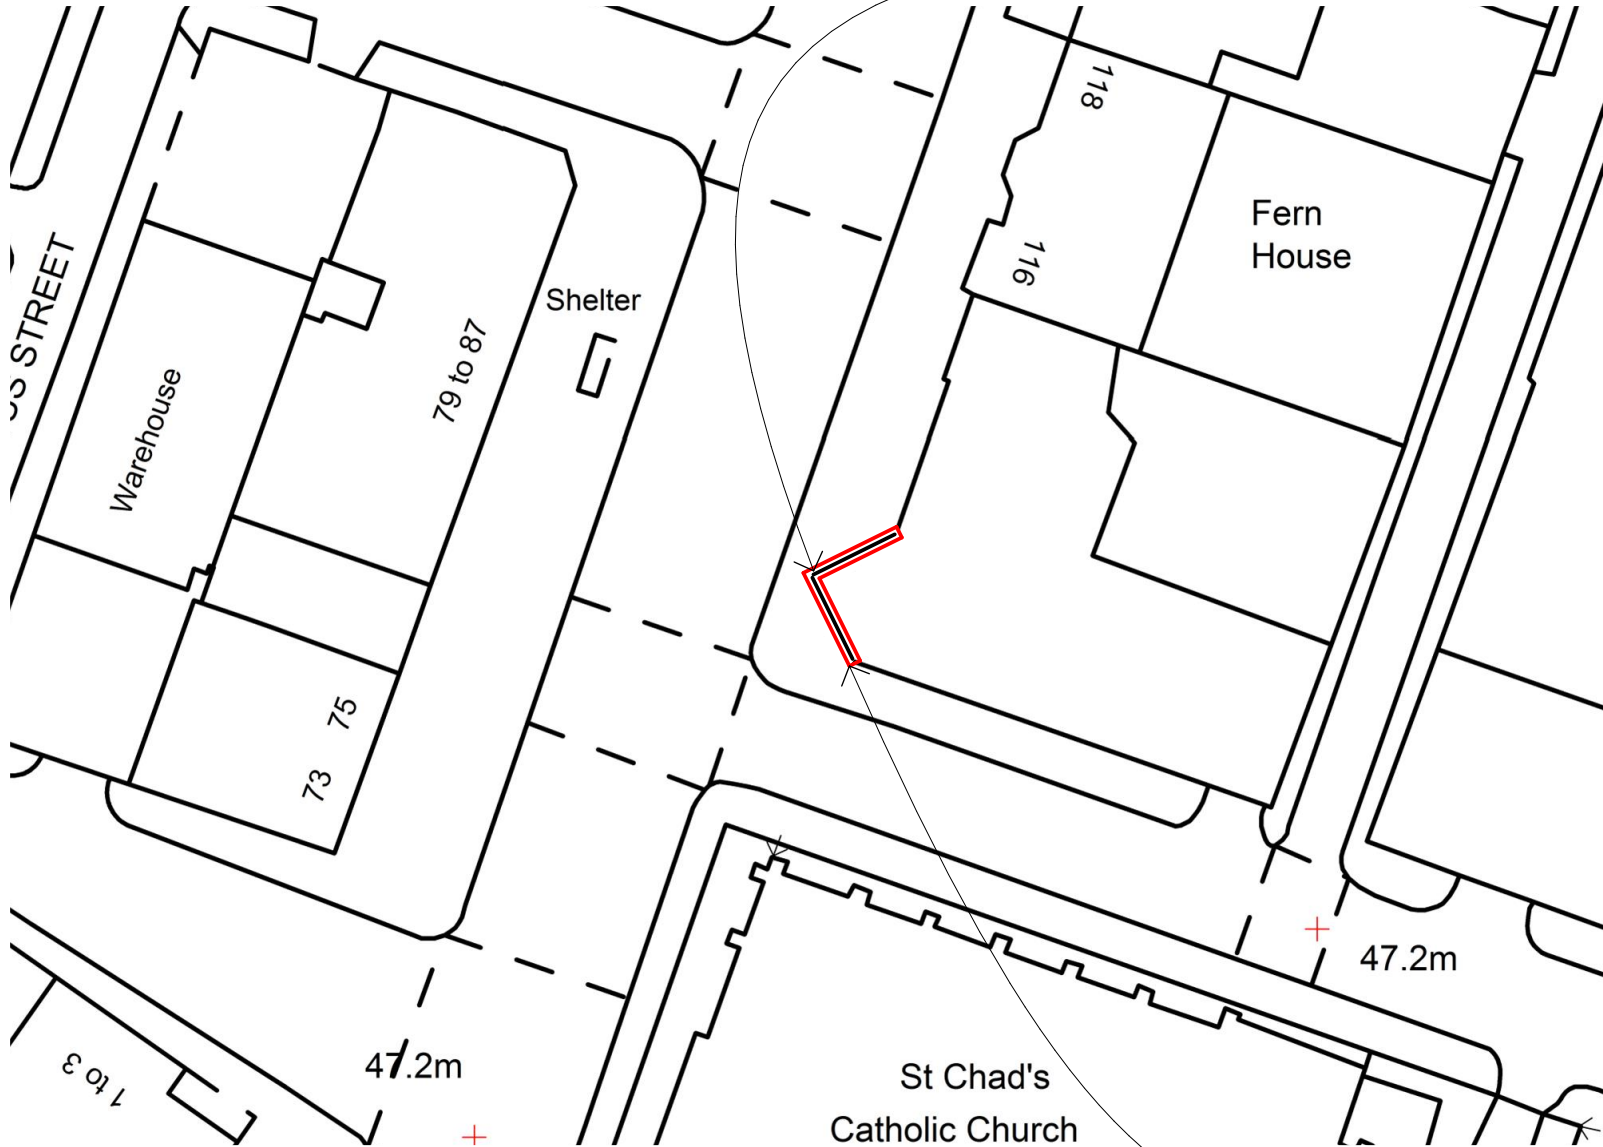

Sign Panel Locations

Application Site

Vivid
outdoor media

Vivid Outdoor Media Limited
Landmark House,
Station Road,
Cheadle Hulme,
Stockport,
SK8 7BS
Tel.0161 486 3382
www.vividoutdoormedia.co.uk

Project

Land at
110-114, Cheetham Hill Rd.
Manchester
M4 4FG

Drawing Name

Site Plan - Proposed

Drawing Status

PLANNING

Revision

- First Formal Issue RW

Date

30 March 2020

Drawing Scale @ A4

1:500

Layout ID

T4552 A4 051

Revision

Turnkey
A4