


- 1 Do not scale from this drawing. All heights, lengths, sizes and dimensions to be checked on site before the start of the works.
- 2 The manufacturer's recommendations are to be followed in respect of the installation and fitting of all products and any discrepancies between those recommendations and any other requirements of the specification and/or drawings shall be notified to the Contract Administrator.
- 3 All debris and waste material to be removed from site and the site shall be left clean and tidy.
- 4 Check structural integrity prior to any demolition/dismantling operations - provide raftering, propping and/or stutting where and as required.
- 5 All works to comply with British Standards and health and safety legislation.
- 6 All measurements are in millimetres unless otherwise stated.
- 7 This drawing is to be read in conjunction with the work schedules, specification and all relevant construction, structural, mechanical and structural drawings.

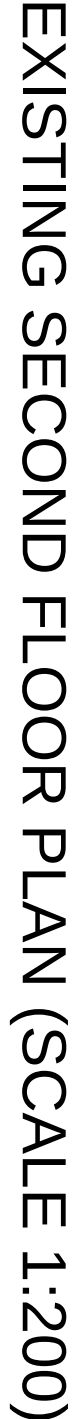

sda consulting
construction consultants

Tel: 0161 819 5252
w: www.sdaconsulting.co.uk

Project
CHANCELLORS HOTEL ALTERATIONS TO
FORM STUDENT RESIDENCE

CHANCELLORS WAY

EXISTING SECOND FLOOR PLAN

Drawing No.
2278_PL_003

Drawing No.
2278_PL_003