

Window schedule to be read in conjunction with the Window and Door Repair Schedule


3521_Window Schedule Basement												
Mark	Type Mark	Level	Comments	Count	Head Height	Rough Height	Rough Width	Sill Height	New	Existing	Heritage Window	C20 Window
WB1	W1	-01 Basement	New window	1	2300	1750	1135	550	Yes	No		Yes
WB2	W1	-01 Basement	New window	1	2300	1750	1135	550	Yes	No		Yes

3521_Window Schedule Ground Floor												
Mark	Type Mark	Level	Comments	Count	Head Height	Rough Height	Rough Width	Sill Height	New	Existing	Heritage Window	C20 Window
WG2	W2	00 Ground Floor	New secondary glazing	1	3165	2175	1135	990		Yes	Yes	
WG1	W2	00 Ground Floor	New secondary glazing	1	3165	2175	1135	990		Yes	Yes	
WG3	W3	00 Ground Floor	To be repainted	1	3165	2325	1135	840		Yes	Yes	
WG5	W4	00 Ground Floor	New secondary glazing	1	2350	1150	630	1200		Yes	Yes	

3521_Window Schedule First Floor													
Mark	Type Mark	Level	Comments	Count	Head Height	Rough Height	Rough Width	Sill Height	New	Existing	Heritage Window	C20 Window	Notes
W1/1	W3	01 First Floor	New secondary glazing	1	3065	2325	1135	740		Yes	Yes		
W1/2	W3	01 First Floor	New secondary glazing	1	3065	2325	1135	740		Yes	Yes		
W1/3	W3	01 First Floor	New secondary glazing	1	3065	2325	1135	740		Yes	Yes		
W1/4	W3	01 First Floor	Complete window replacement	1	3065	2325	1135	740		Yes	No	Yes	Astragal profile is thicker than that of the profile in the heritage windows. The shape of the astragal does not match that of the heritage windows, which is ovolo/ lambs tongue. Instead, the profile is crudely splayed.
W1/6	W5	01 First Floor	New secondary glazing	1	2092	1750	1350	342		Yes	No	Yes	
W1/5	W6	01 First Floor	Complete window replacement	1	2272	1750	750	522		Yes	No	Yes	

3521_Window Schedule Second Floor													
Mark	Type Mark	Level	Comments	Count	Head Height	Rough Height	Rough Width	Sill Height	New	Existing	Heritage Window	C20 Window	Notes
W2/1	W7	02 Second Floor	New secondary glazing	1	2770	1650	1135	1120		Yes	Yes		
W2/2	W7	02 Second Floor	New secondary glazing	1	2770	1650	1135	1120		Yes	Yes		
W2/3	W7	02 Second Floor	New secondary glazing	1	2770	1650	1135	1120		Yes	Yes		
W2/4	W9	02 Second Floor	New secondary glazing	1	2770	1650	1135	1120		Yes	Yes		
W2/5	W8	02 Second Floor	Complete window replacement	1	1163	1125	1225	38		Yes	No	Yes	Astragal profile is thicker than that of the profile in the heritage windows. The shape of the astragal does not match that of the heritage windows, which is ovolo/ lambs tongue. Instead, the profile is crudely splayed.
R1	W10	02 Second Floor	Roof light	1		970	639		Yes				
R2	W10	02 Second Floor	Roof light	1		970	639		Yes				

Key to location of window types

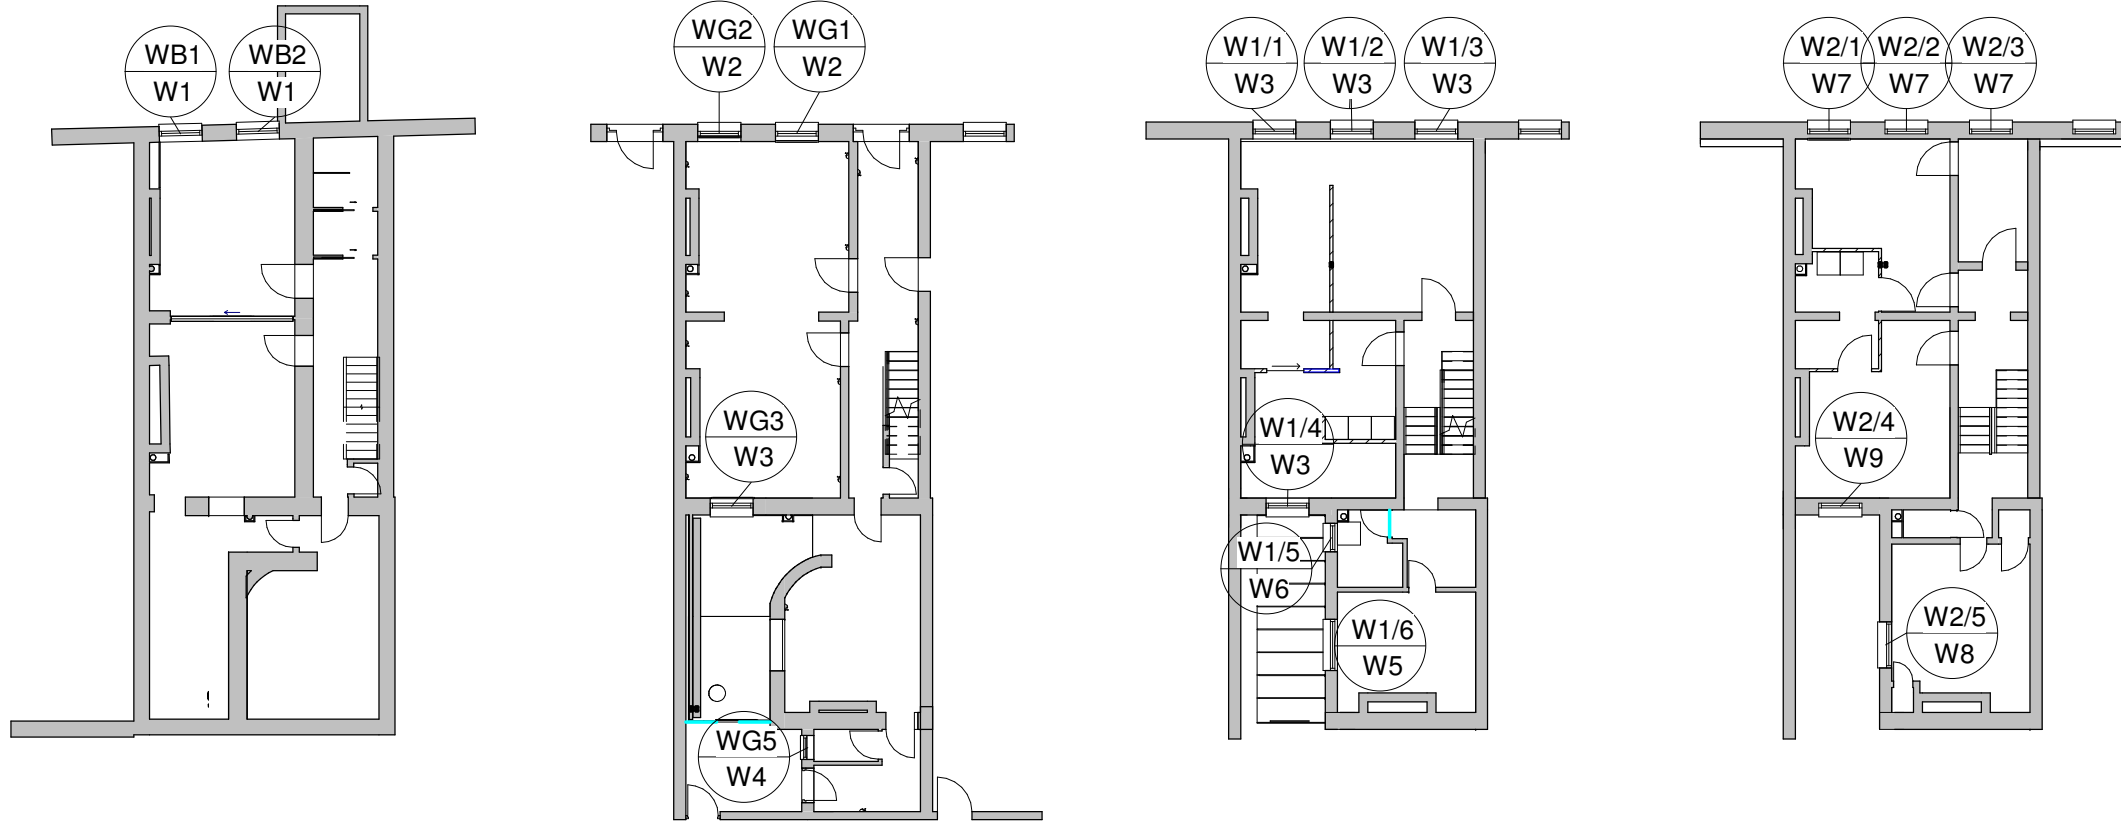

Basement Plan Proposed
1 : 200

Ground Floor Plan Proposed
1 : 200

First Floor Plan Proposed
1 : 200

Second Floor Plan Proposed
1 : 200



Approved Drawing on the 30th of August 2019
Ref. 124727/LO/2019
124726/LO/2019

D	08/11/19	LT	Clarification on evidence of C20 windows being non-heritage
C	25/10/19	LT	Clarification on extent of works to window WG3 of window type W3
B	24/10/19	LT	Clarification for window mark of type W3 with varying spec
A	23/10/19	LT	Specification for Window Type W3 amended
Rev	Date	Int	Description

btp
ARCHITECTS

RIBA
Chartered Practice

Client:
Nilesh Bhatt

Project:
**13 St John Street,
Manchester**

Description:
Window Schedule

Purpose of Issue:

Planning

Drawn By:

Checked By:

Date:

Scale @ A2:

LT

VS

14/10/19

Job No:

Status Code:

Drawing No:

Rev:

3521

S2

227

D

File Identifier:

SJ-BTP-00-SH-DR-A-3521_227

Elizabeth House, 486 Didsbury Road, Heaton Mersey, Stockport, SK4 3BS

t 0161 443 1221 e info@bernardtaylor.co.uk w www.btparchitects.co.uk