



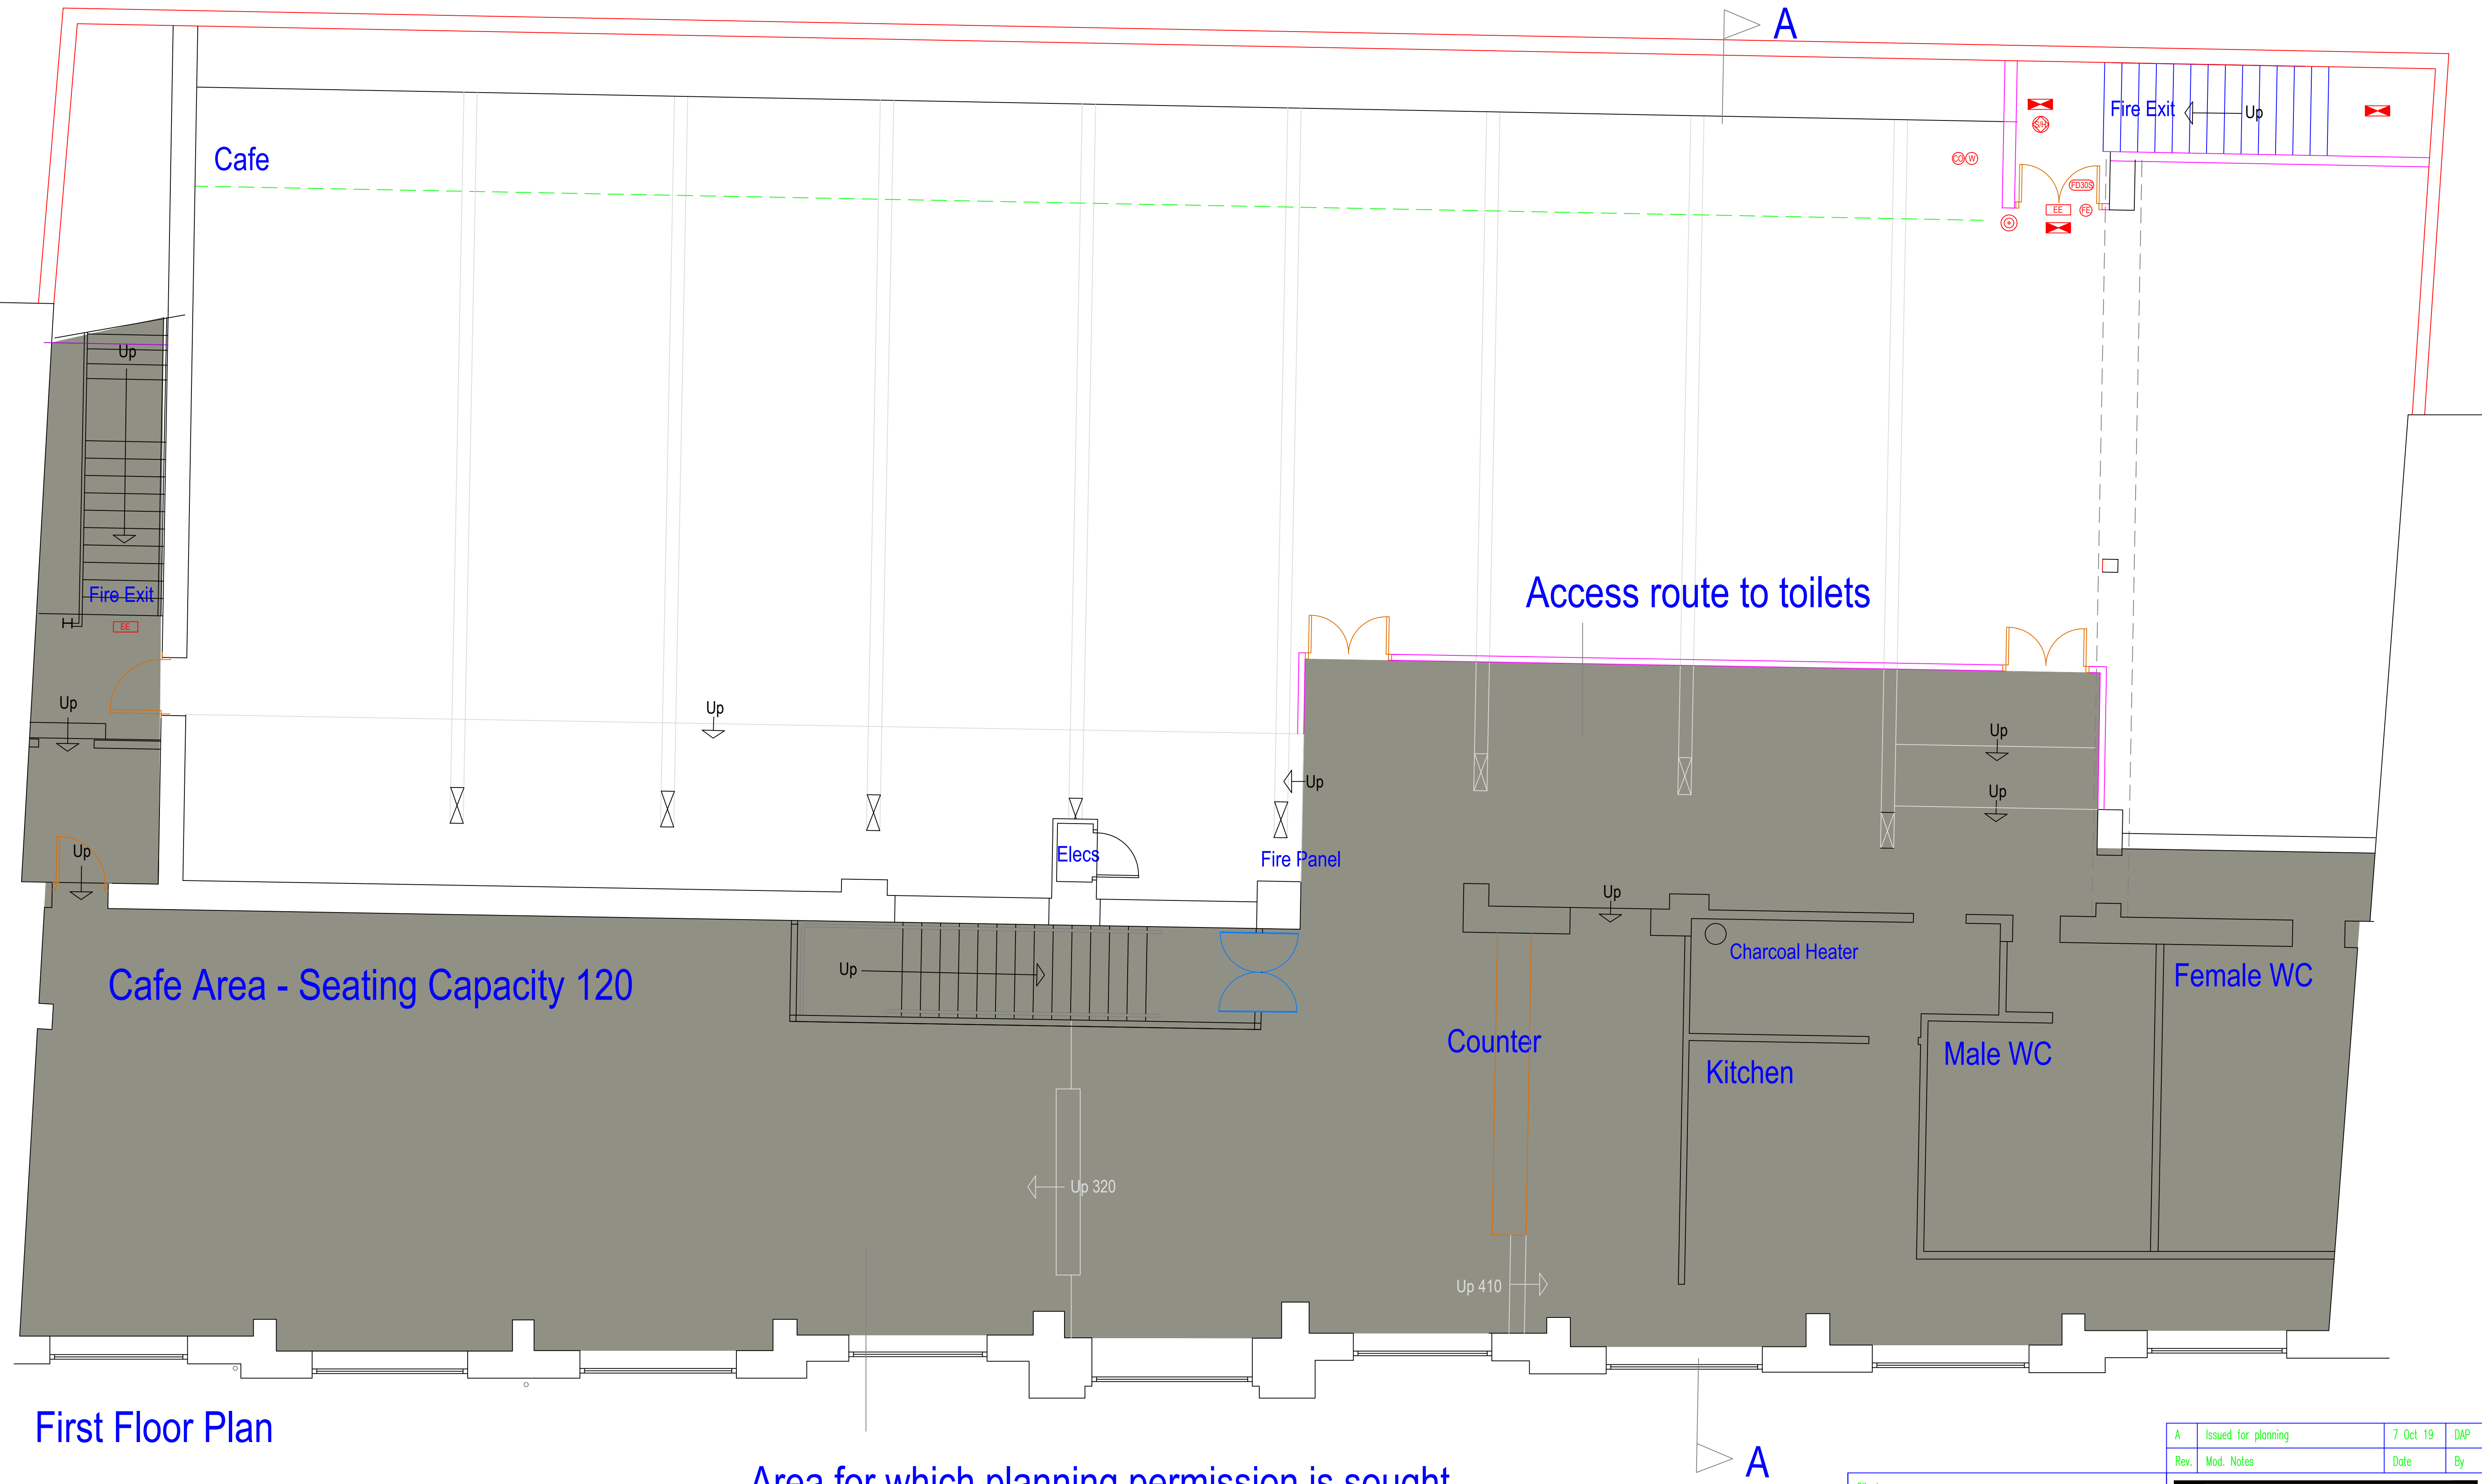

Area for which planning permission is sought
to trade till 00:00 Sun-Thurs and 00:30 Fri /Sat
shaded grey

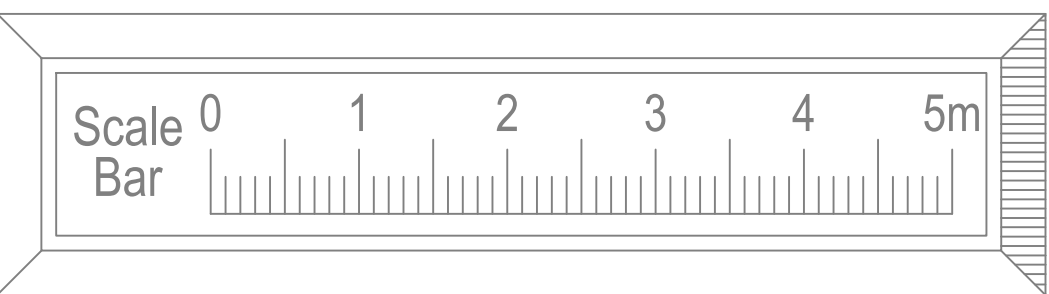

First Floor Plan

A	Issued for planning	7 Oct 19	DAP
Rev.	Mod. Notes	Date	By
Drawing Title			
Floor Plan			
Scale	1:50	Sheet	A1
Date	Oct 19	Drawn by	DAP
Dwg. No.	19/31-02	Rev.	A

Client
Blue Mist Cafe

Location
108, Wilmslow Road
Rusholme, M14 5AJ

Job Title
Planning Application For Change Of Use
From A3 to Sui Generis Shisha Cafe
Operating Till 00:00 / 00:30 hours