


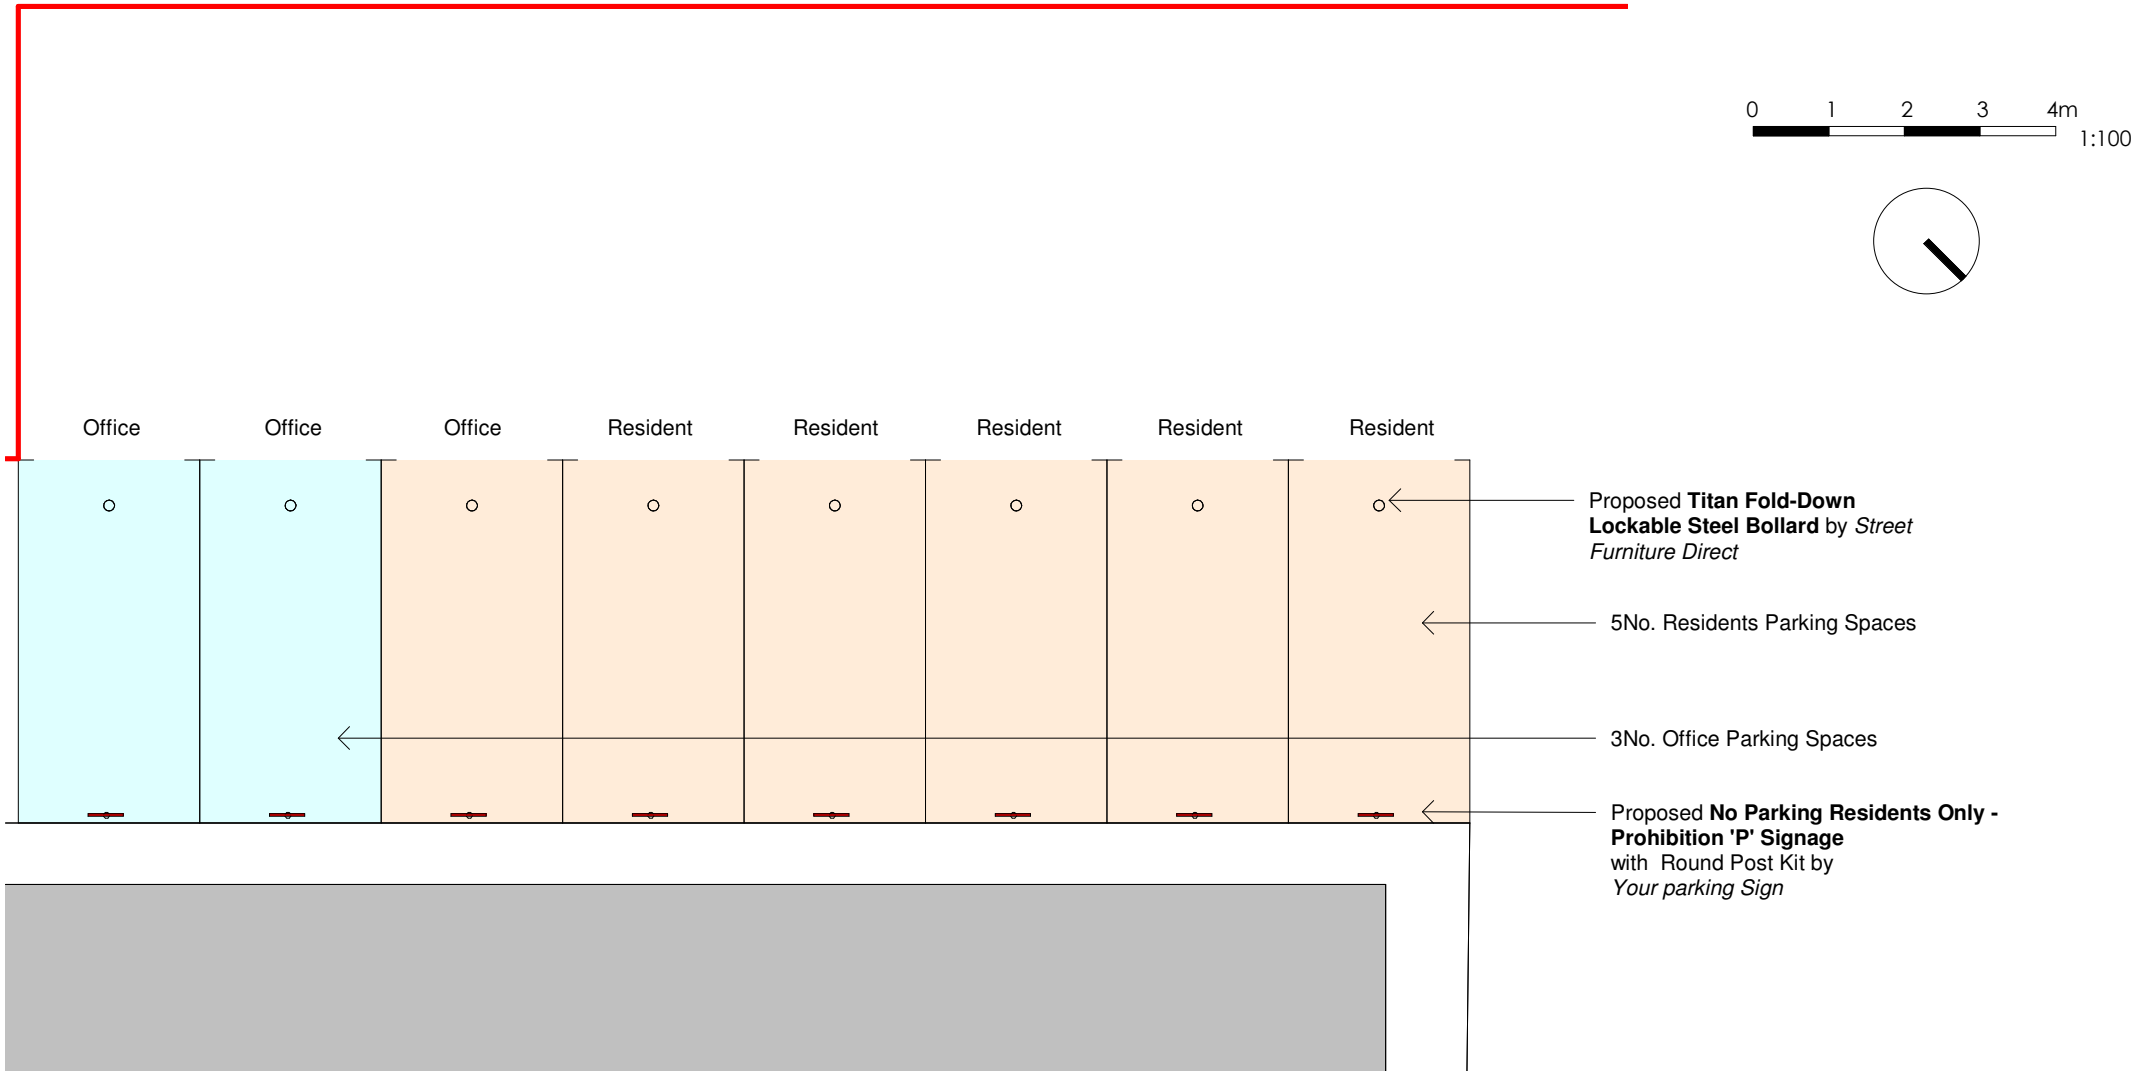

1 Site Plan - Residents Parking Area
1 : 100


YOUR PARKING SIGN



No Parking Residents Only - Prohibition 'P' Signage with Round Post Kit
prohibiting unauthorised parking on private property or in specific areas around premises. 3mm Aluminium Composite. Complete kit includes anti-rotational fixing clips and channels on your sign for easy installation



STREET FURNITURE DIRECT

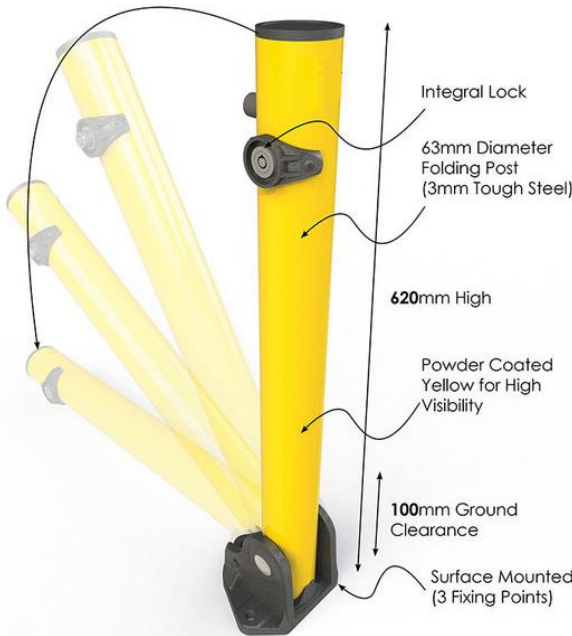

Titan Fold-Down Lockable Steel Bollard by Street Furniture Direct. Fold Down Bollard is the perfect option to protect your parking space or driveway. The high visibility bollard can be folded down temporarily to allow vehicle access. Then locked back in place to stop unauthorised vehicles.

Specifications
Weight 5.50 kg
Height 620mm
Diameter 60mm
Fixing Surface Mounted
Material Steel
Colour Yellow

General Notes
The Architect shall have no responsibility for any use made of this document other than for that which it was prepared and issued.
All dimensions should be checked on site. Do not scale from this drawing
To be read in conjunction with all other Consultant's drawings.
The Architect to be immediately notified of any discrepancies.
Copyright on this drawing retained by the Architect.

LEGEND

- Site Boundary
- Land Owned by Applicant

P1 01/04/25 SA SH Initial Issue
No. Date Dwn Chk App Revision or reason for issue

Client
Stay Inn Hotel

createitstudios
... leave an impression
Create It Studios (NW) Ltd
Universal Square
Devonshire Street North
Manchester
M12 6JH
info@createitstudios.co.uk

Project Title
166 Plymouth Grove, Manchester M13 0AF

Scale / North Point
1 : 100

Drawing Title
Condition 9 - Bollard and Signage

Drawing Number
A1507(02A)AP010
Drawing Status
Preliminary
Revision
P1