




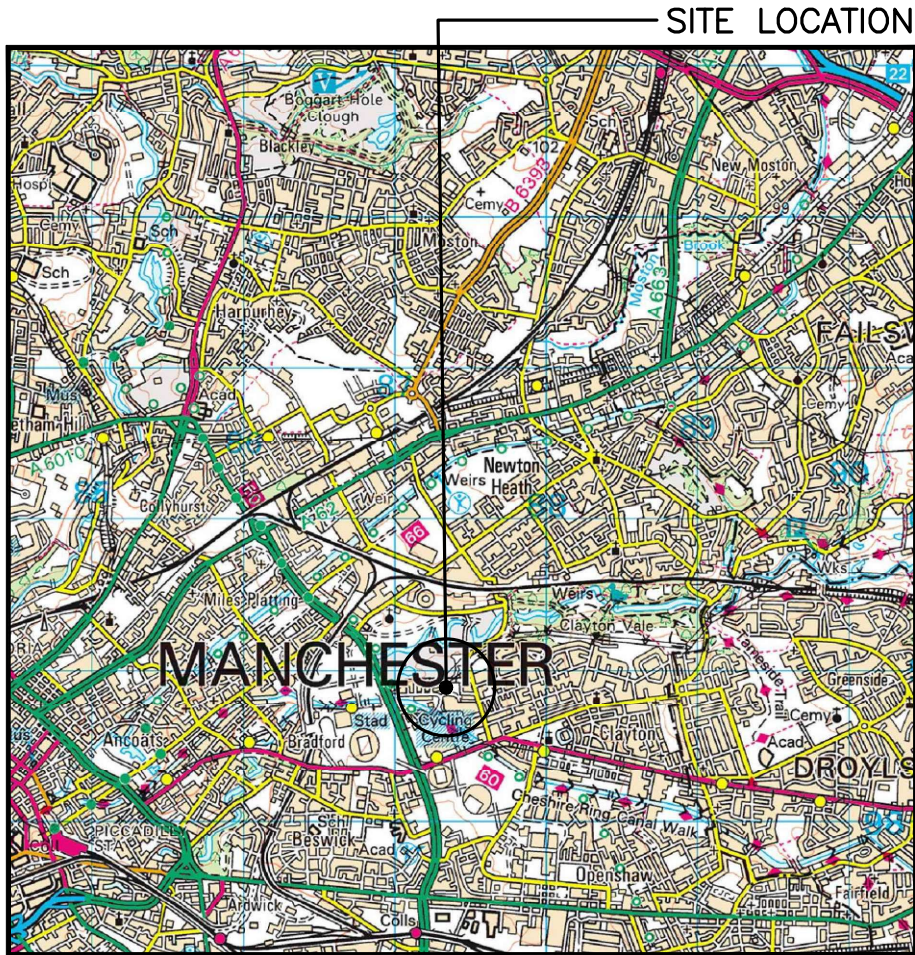


SITE LOCATION
(SCALE 1:50000)

Ordnance Survey map extract based upon Landranger map series with the permission of the controller of His Majesty's Stationery Office
Licence No. 0100022432
Crown copyright.

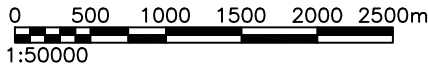


SITE PHOTOGRAPH

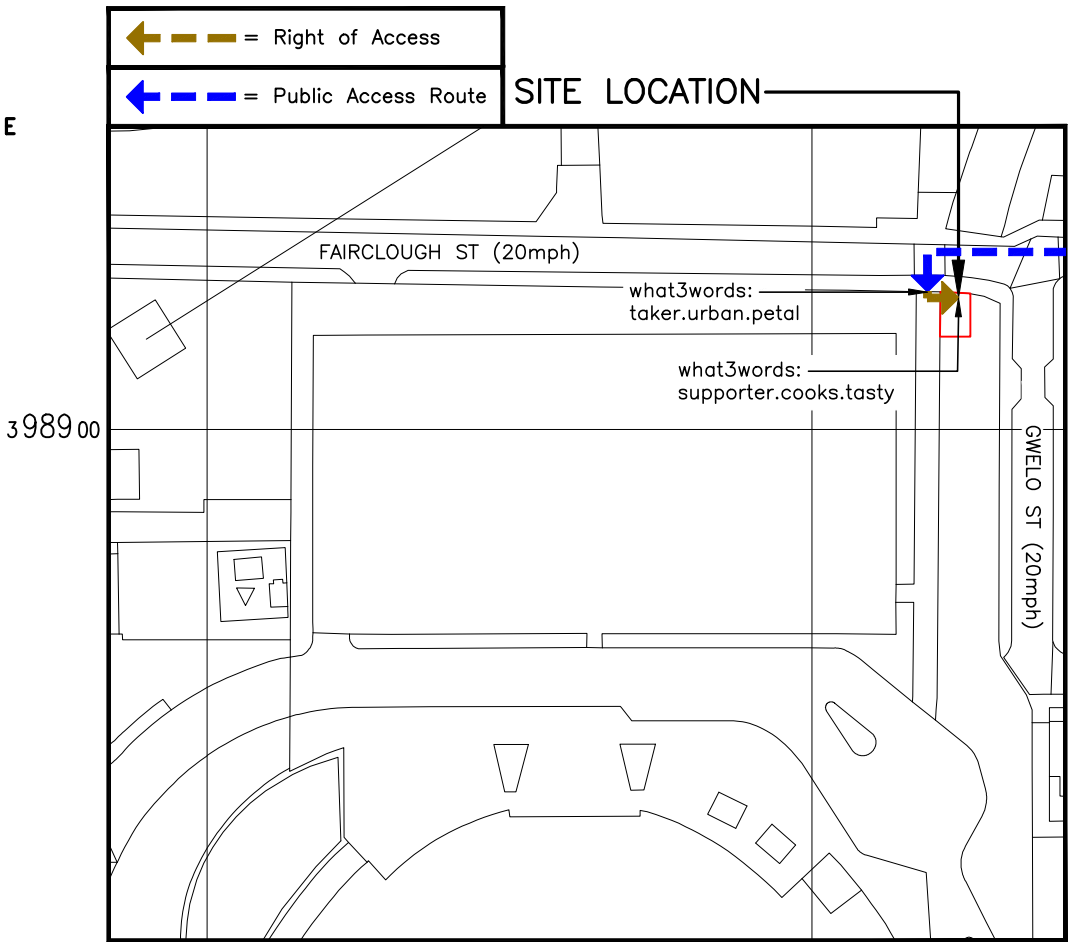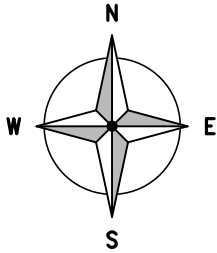

DETAILED SITE LOCATION
(SCALE 1:1250)

Based upon Ordnance Survey map extract with the permission of the controller of His Majesty's Stationery Office
Licence No. 0100022432
Crown copyright.

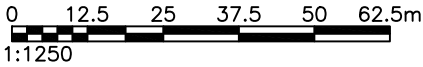

ALL DIMENSIONS ARE IN mm UNLESS NOTED OTHERWISE


N.G.R | E: 387425 | N: 398922

DIRECTIONS TO SITE:
HEAD NORTH EAST ON MANCUNIAN WY./RING RD./A57(M). CONTINUE ONTO MANCUNIAN WY./RING RD./A635. CONTINUE TO FOLLOW RING RD. TURN RIGHT ONTO EVERY ST. TURN RIGHT ONTO MERRILL ST/A662. CONTINUE TO FOLLOW A662. TURN LEFT ONTO BANK ST. TURN LEFT ONTO FAIRCLOUGH ST. DESTINATION WILL BE ON THE LEFT.

SURROUNDING AREA IS:
COMMERCIAL

DISTANCE TO PUBLIC HIGHWAY APPROX:
5.0m

A	PLANNING ISSUE	CAS	DC	16.07.25
REV	MODIFICATION	BY	CH	DATE

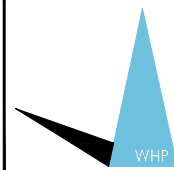

WHP Telecoms Ltd
Faraday Court
401 Faraday Street
Birchwood Park
Warrington WA3 6GA
Tel: 01925 424100 Fax: 01925 424101
e-mail: info@whptelecoms.com






Cell Name				Opt.
NATIONAL CYCLING CENTRE CAR PARK (NW)				A

Cell ID No				
CSID	—	VF	✓	TEF
307502	—	—	—	23568
Project No.	—	TM Cell ID	—	N/A
—	—	—	—	—

Site Address / Contact Details	
FAIRCLOUGH SREET MANCHESTER M11 4BZ	

Drawing Title:		SITE LOCATION MAPS	
Purpose of issue:		PLANNING	
Drawing Number:		100	
Surveyed By:		Original Sheet Size:	
RH		A3	
Drawn:		Checked:	
CAS		DC	
Date:		Date:	
16.07.25		16.07.25	
Pack Issue:		A	

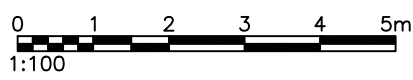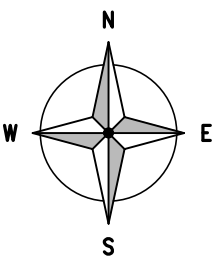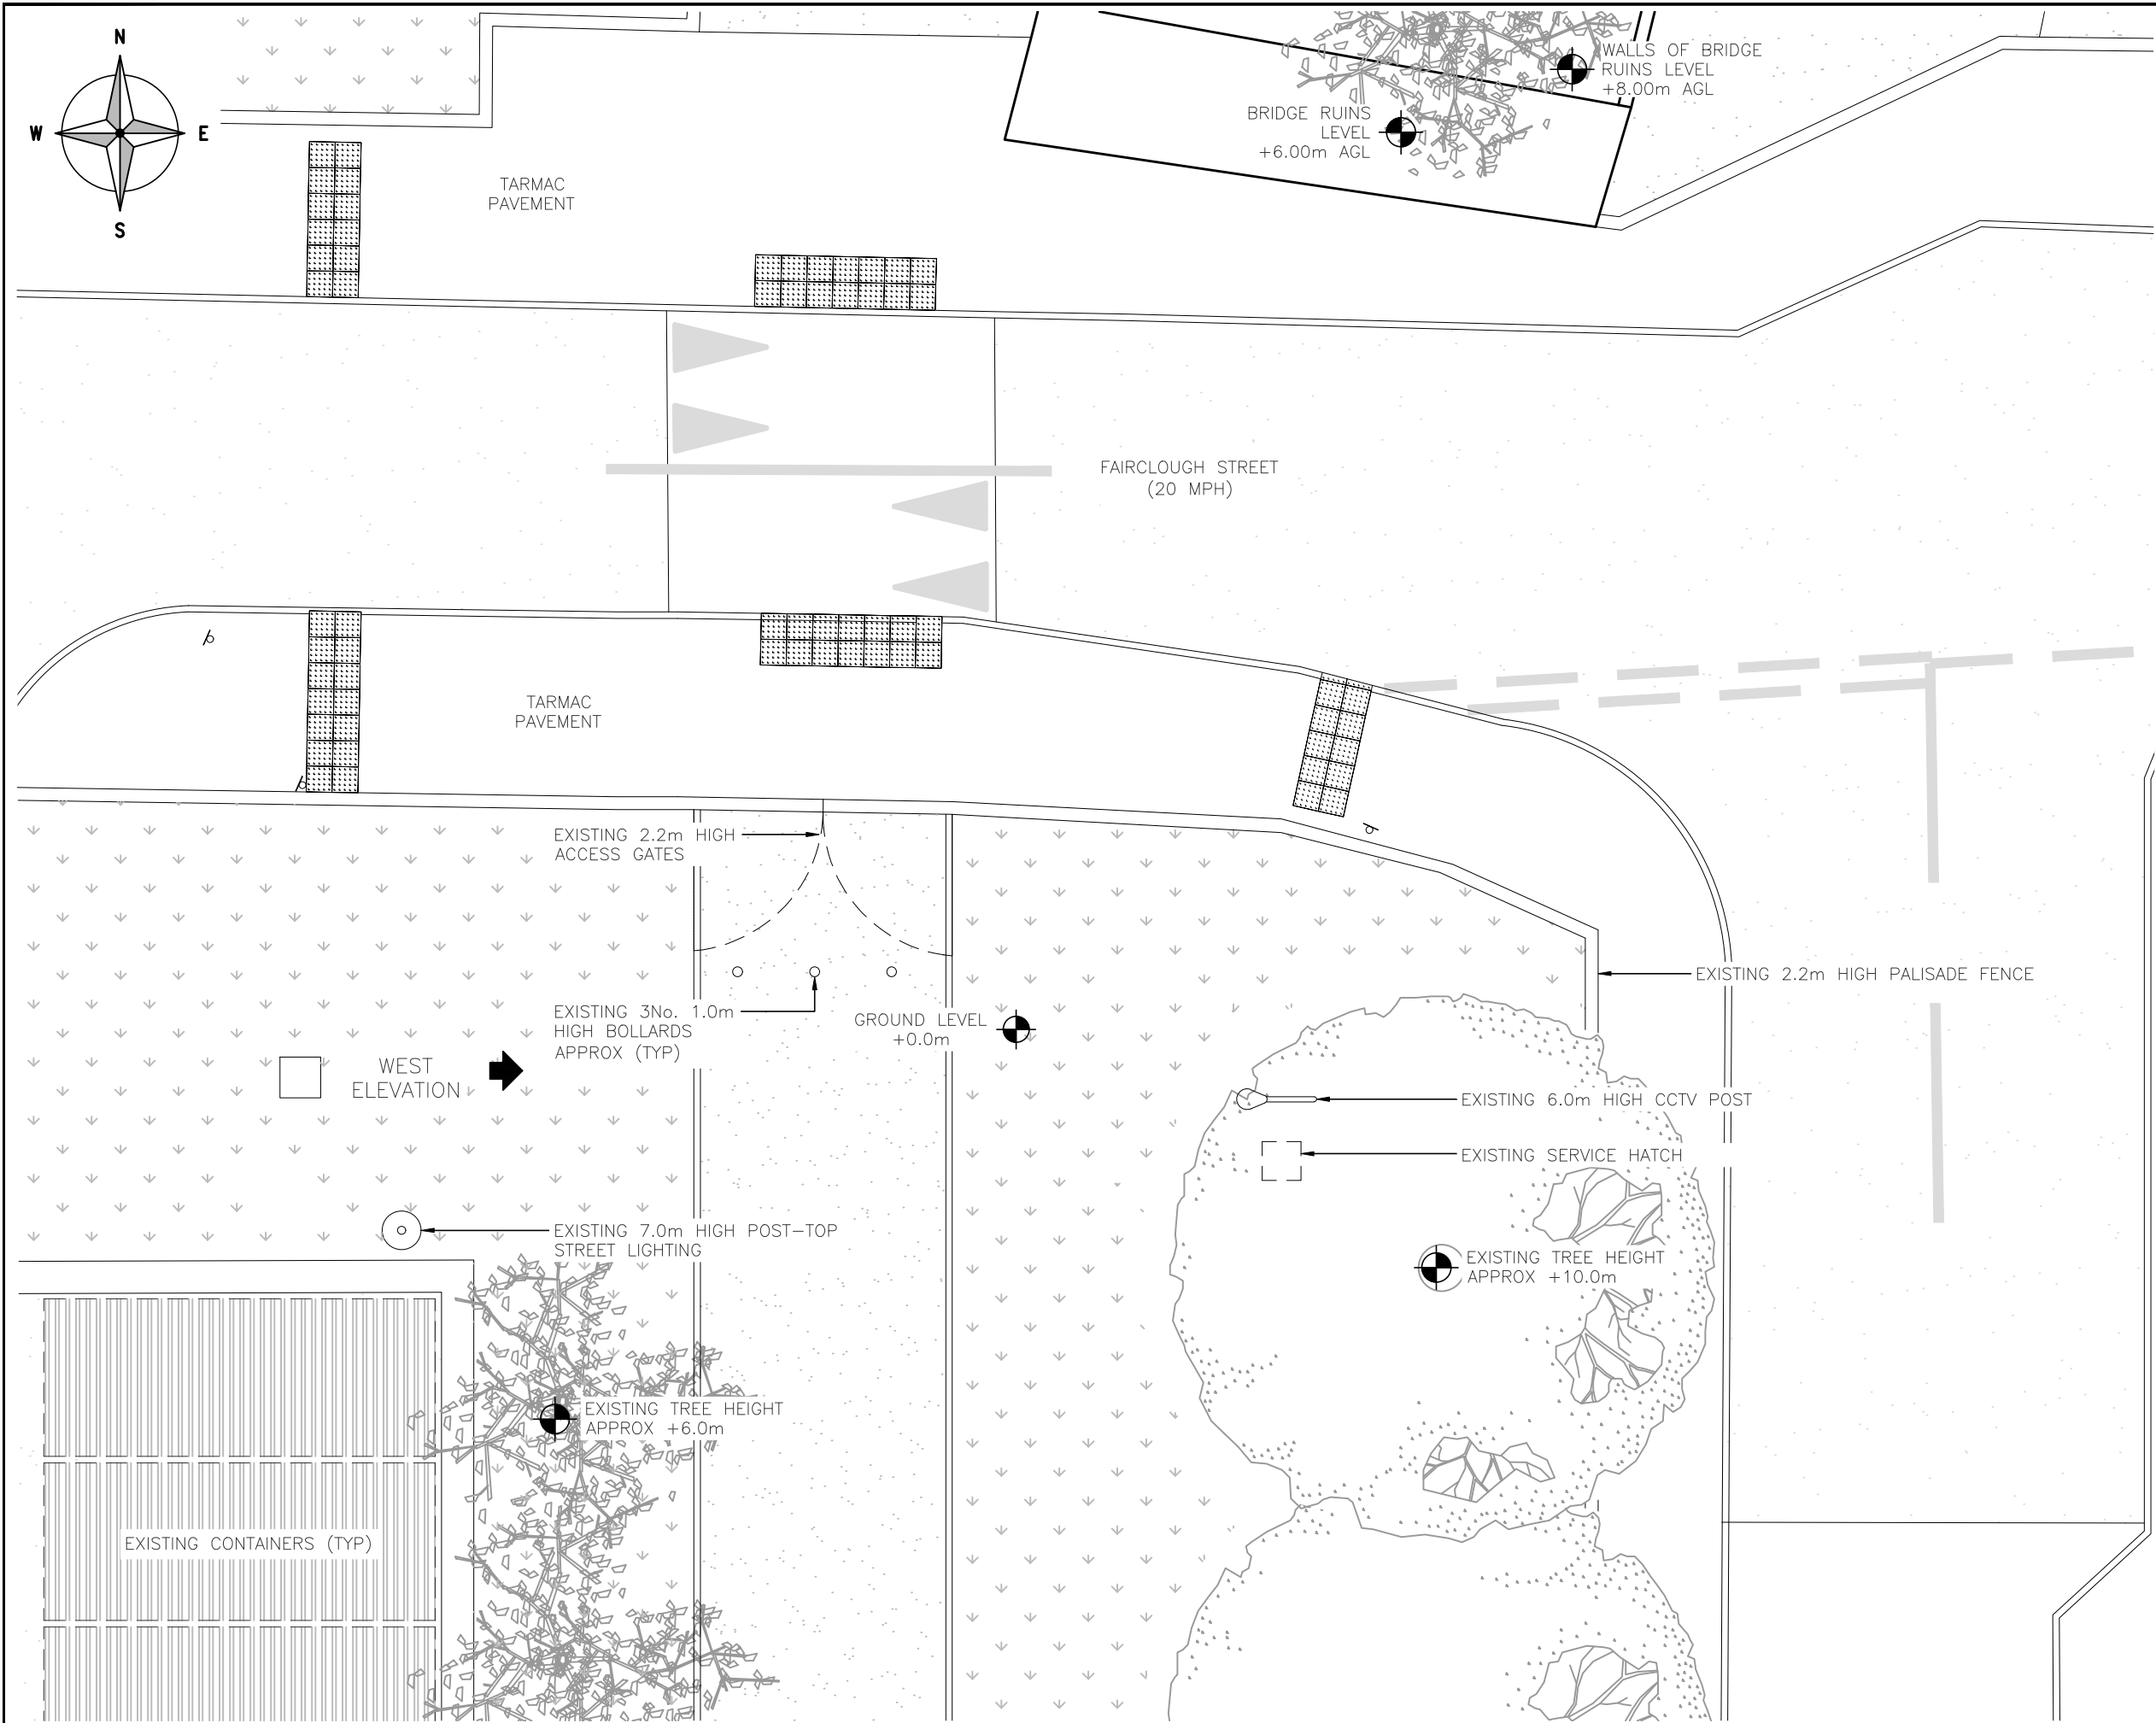

EXISTING SITE PLAN
(1:100)

ALL DIMENSIONS ARE IN mm UNLESS NOTED OTHERWISE

N.G.R

E: 387425

N: 398922


WHP

WHP Telecoms Ltd
Faraday Court
401 Faraday Street
Birchwood Park
Warrington WA3 6GA
Tel: 01925 424100 Fax: 01925 424101
e-mail: info@whptelecoms.com

cornerstone

A		PLANNING ISSUE		CAS	DC	16.07.25
REV	MODIFICATION		BY	CH	DATE	
Cell Name						
NATIONAL CYCLING CENTRE CAR PARK (NW)						
Cell ID No						
CSID	—	VF	✓	TEF		
307502	—		23568			
Project No.	—	TM Cell ID	—	N/A		
—	—		—			
Site Address / Contact Details						
FAIRCLOUGH SREET MANCHESTER M11 4BZ						
Drawing Title: EXISTING SITE PLAN						
Purpose of issue: PLANNING						Dwg Rev: A
Drawing Number: 200						A
Surveyed By: RH		Original Sheet Size: A3		Pack Issue:		
Drawn: CAS	Date: 16.07.25	Checked: DC	Date: 16.07.25	A		

SDNT0005 Version 3.2

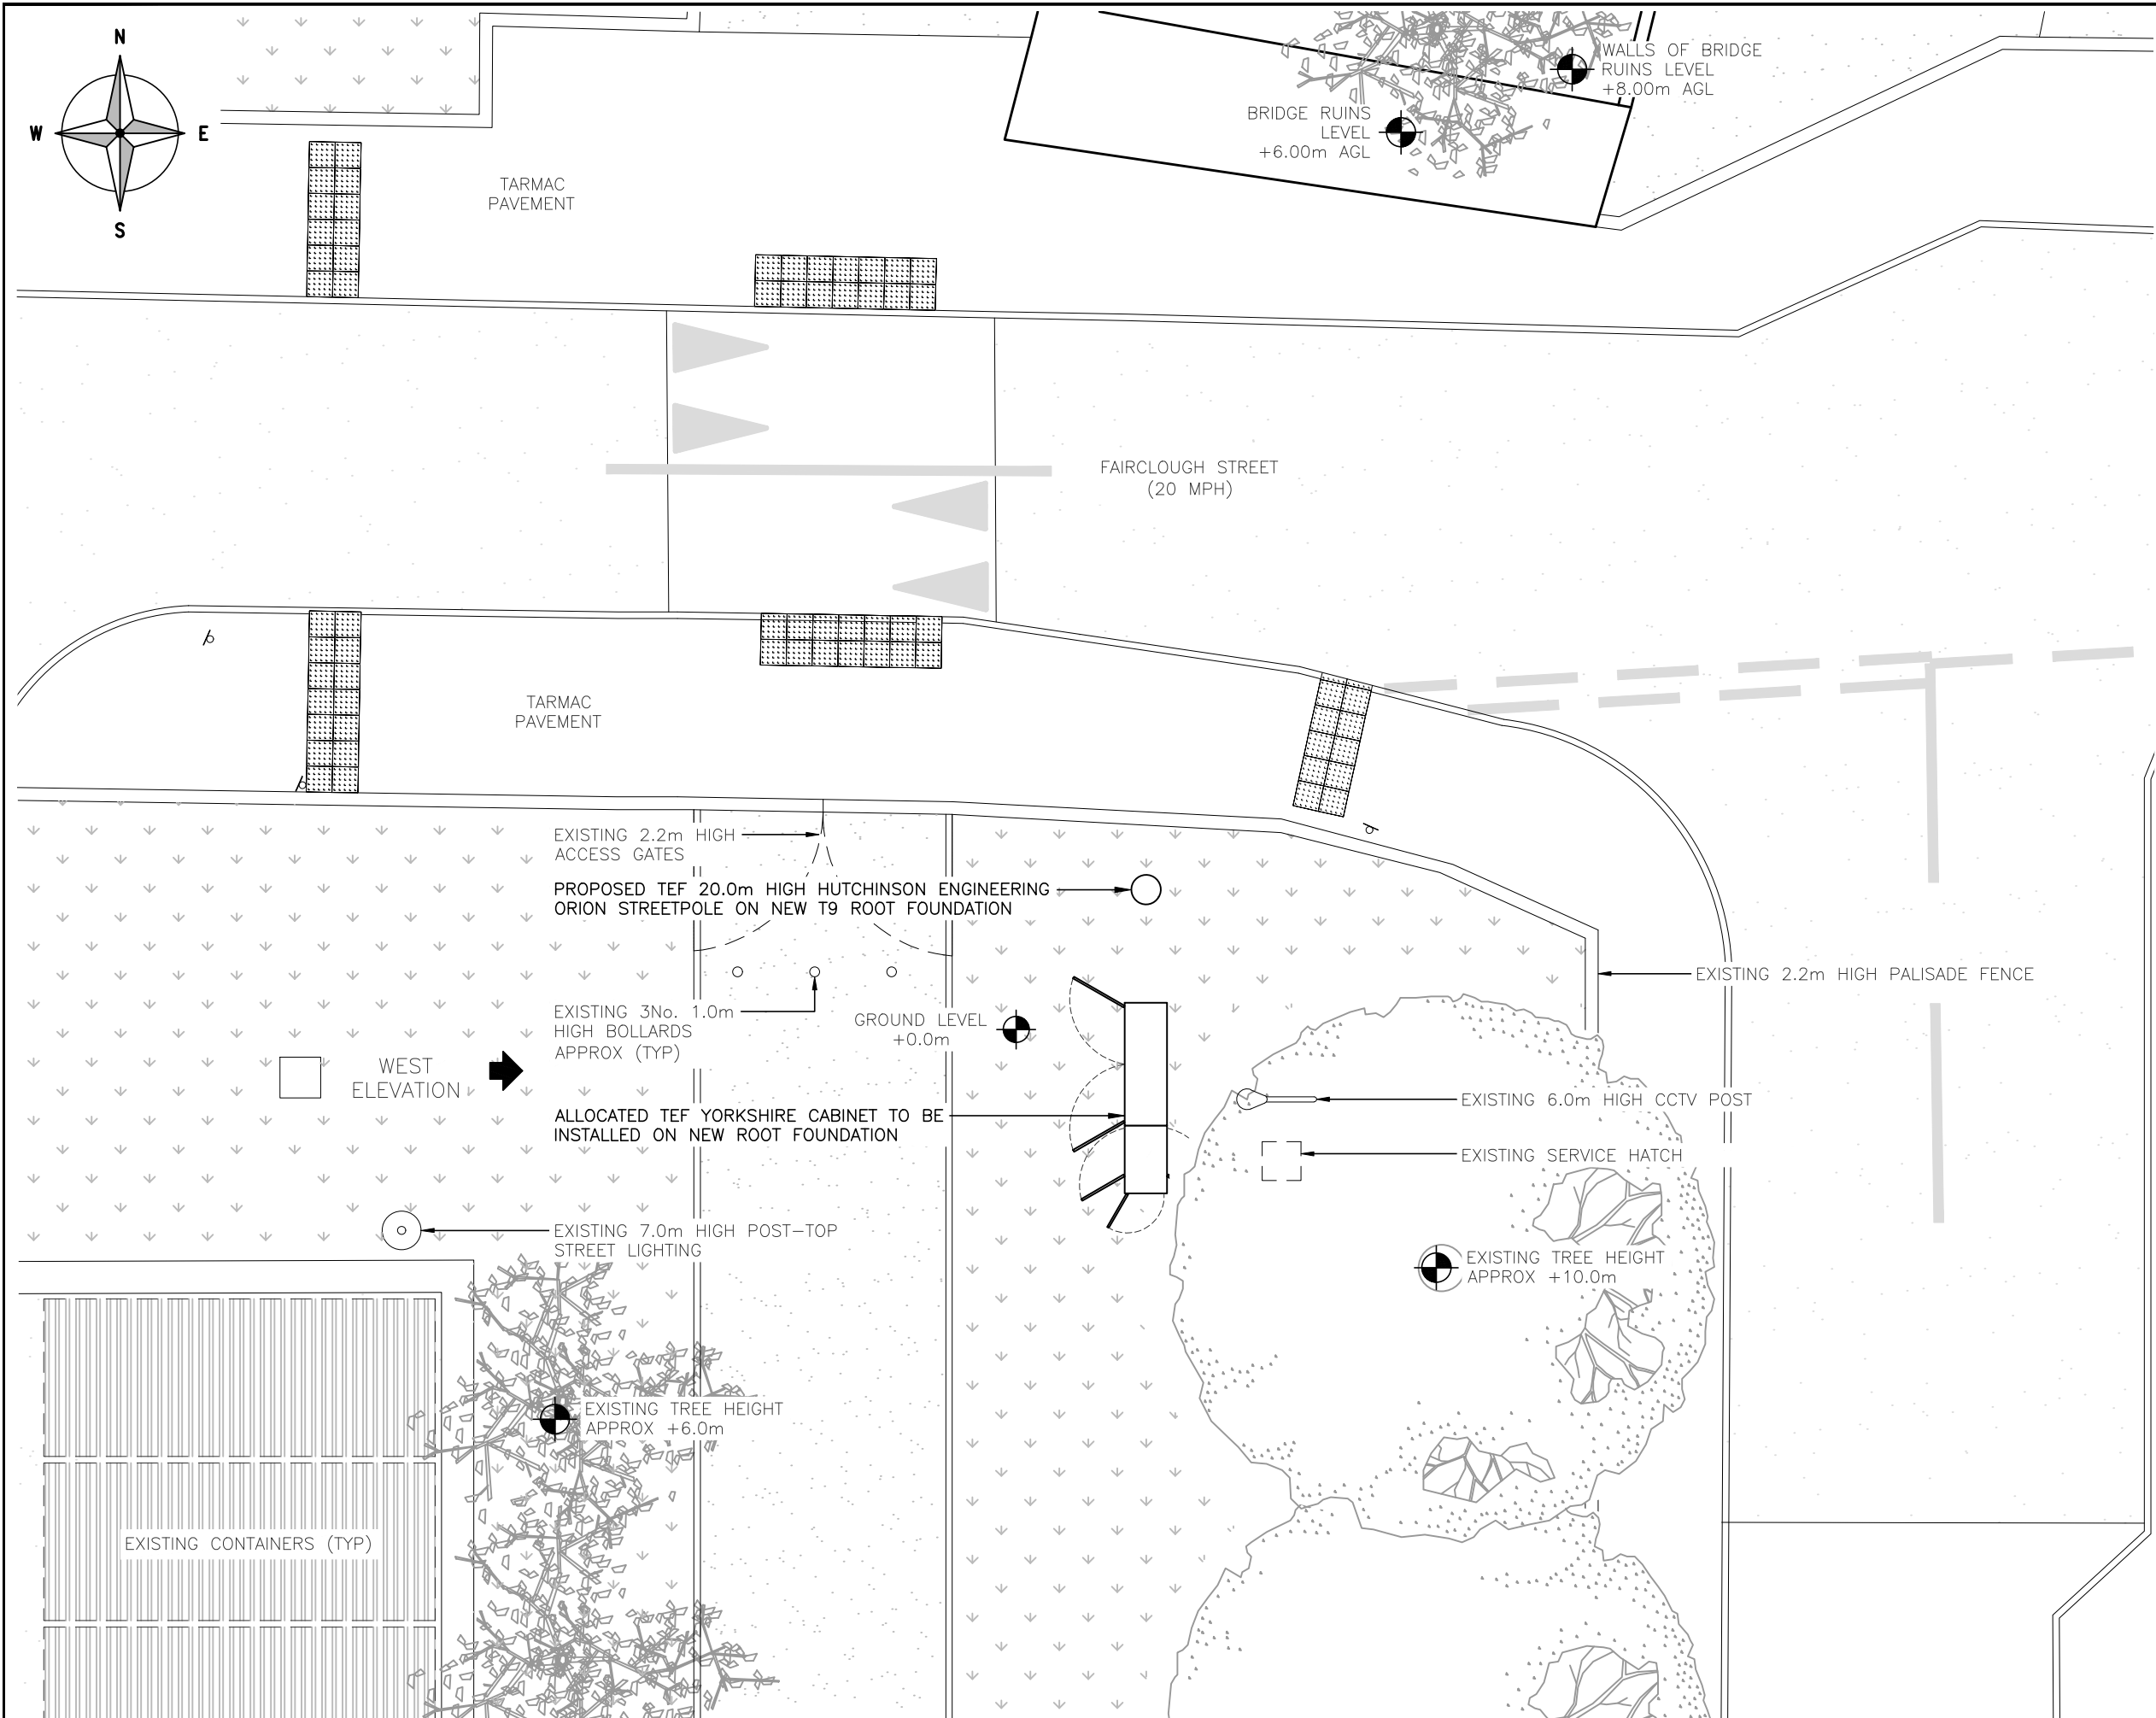

PROPOSED SITE PLAN
(1:100)

ALL DIMENSIONS ARE IN mm UNLESS NOTED OTHERWISE

N.G.R

E: 387425

N: 398922

WHP

WHP Telecoms Ltd

Faraday Court

401 Faraday Street

Birchwood Park

Warrington WA3 6GA


Tel: 01925 424100 Fax: 01925 424101


e-mail: info@whptelecoms.com

cornerstone

A	PLANNING ISSUE	CAS	DC	16.07.25
REV	MODIFICATION	BY	CH	DATE
Cell Name				
NATIONAL CYCLING CENTRE CAR PARK (NW)				
Opt. A				
Cell ID No				
CSID	VF	TEF		
307502	—	23568		
Project No.	TM Cell ID	N/A		
—	—	—		
Site Address / Contact Details				
FAIRCLOUGH SREET MANCHESTER M11 4BZ				
Drawing Title: PROPOSED SITE PLAN				
Purpose of issue: PLANNING				Dwg Rev:
Drawing Number: 201				A
Surveyed By: RH		Original Sheet Size: A3		Pack Issue:
Drawn: CAS	Date: 16.07.25	Checked: DC	Date: 16.07.25	A

SDNT0005 Version 3.2

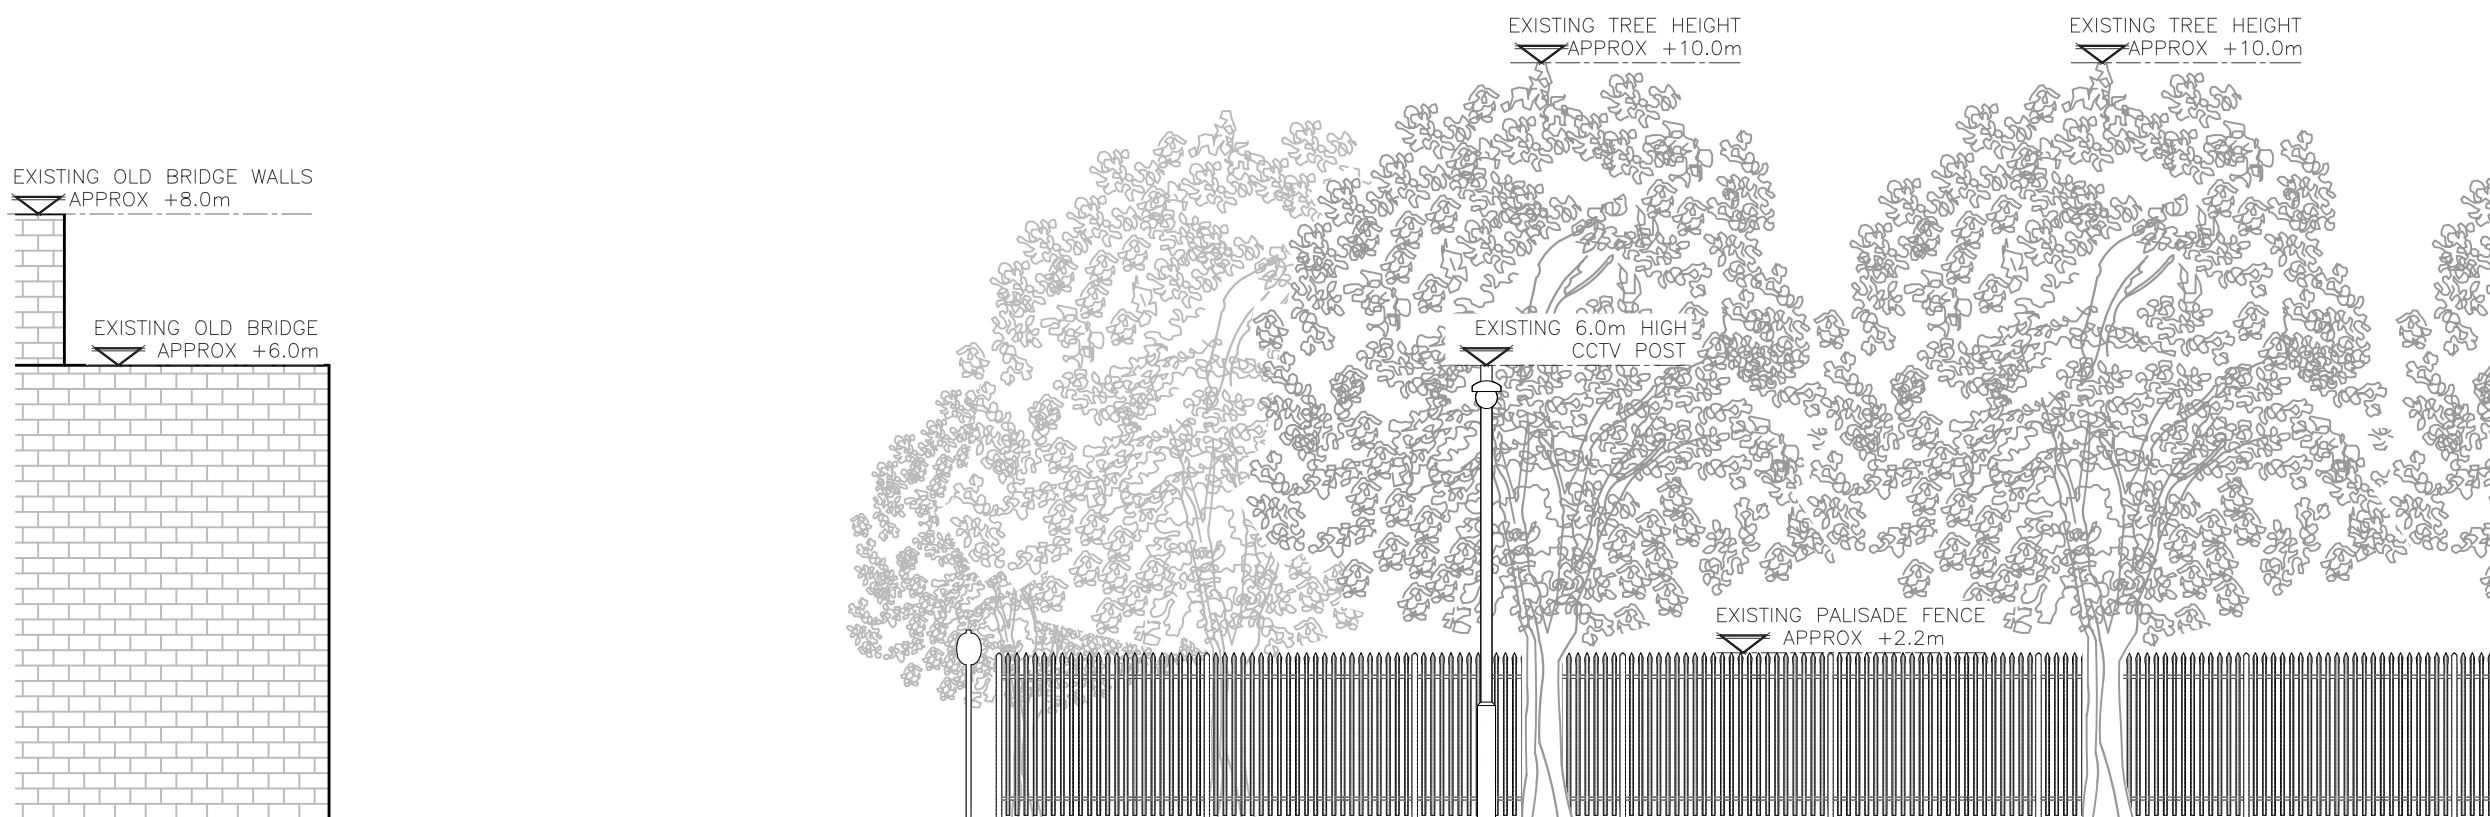

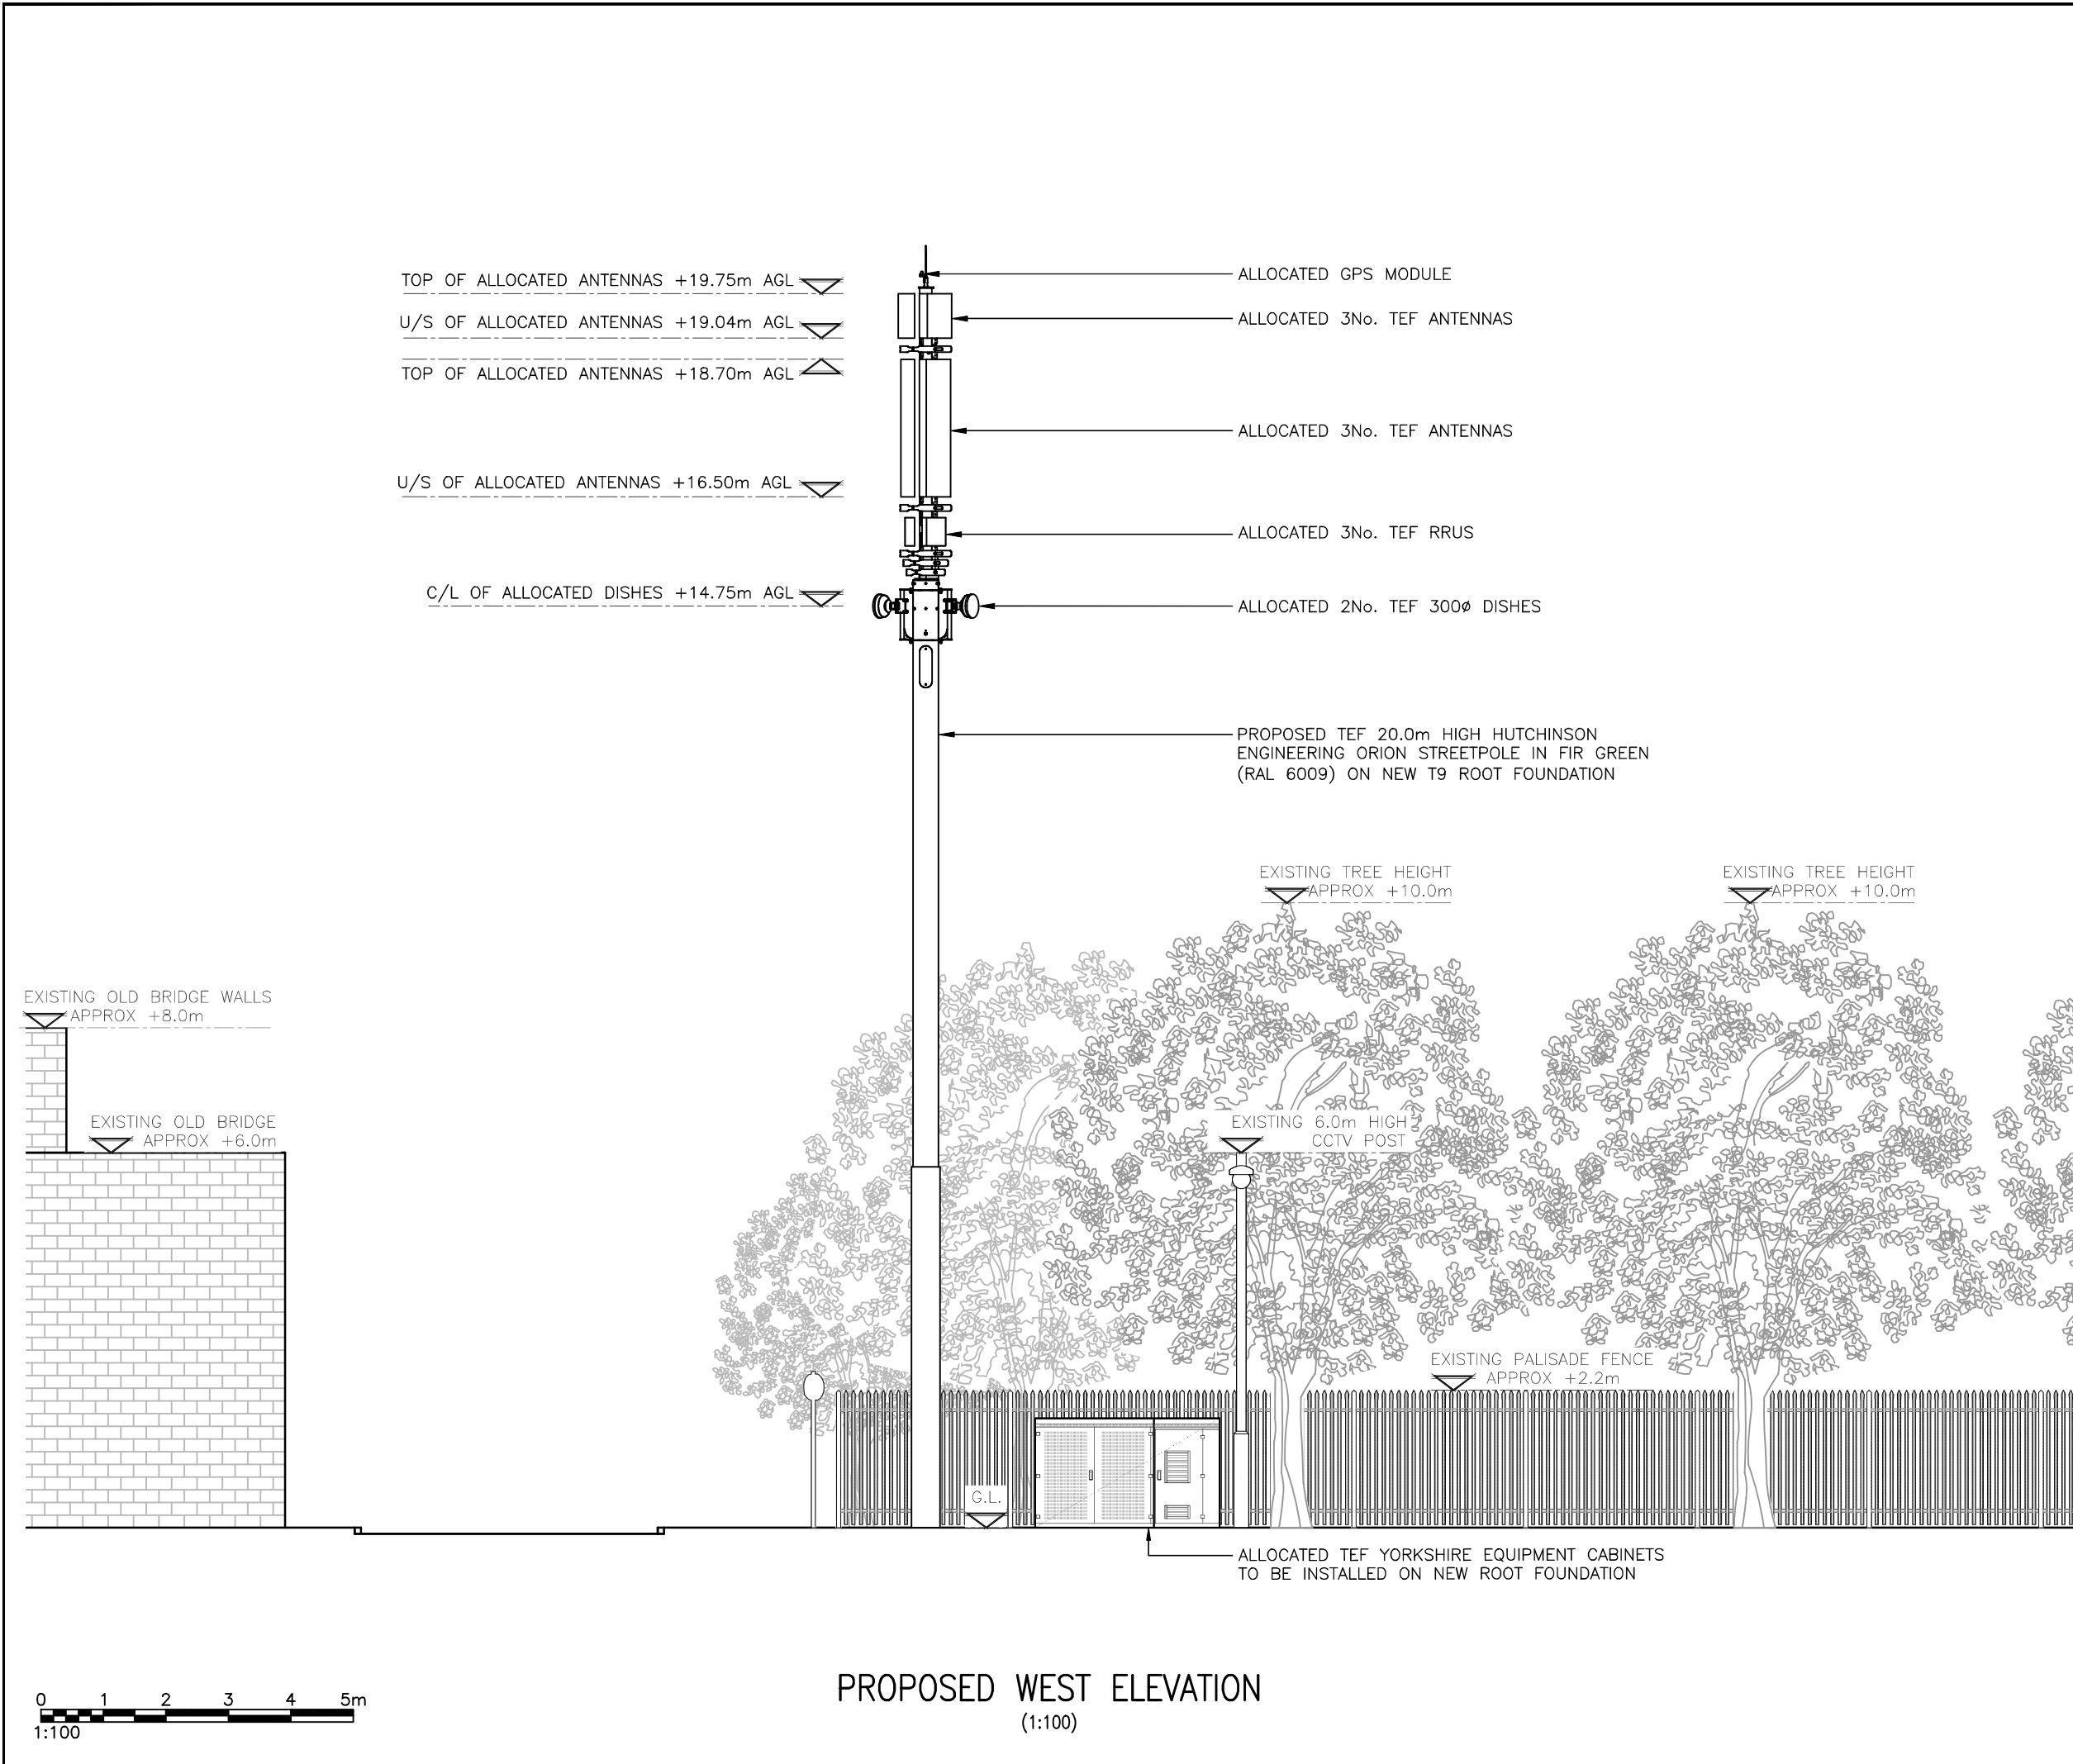

ALL DIMENSIONS ARE IN mm UNLESS NOTED OTHERWISE

N.G.R

E: 387425

N: 398922

A	PLANNING ISSUE	CAS	DC	16.07.25
REV	MODIFICATION	BY	CH	DATE



WHP Telecoms Ltd

Faraday Court
401 Faraday Street
Birchwood Park
Warrington WA3 6GA
Tel: 01925 424100 Fax: 01925 424101
e-mail: info@whptelecoms.com



Cell Name				Opt.
NATIONAL CYCLING CENTRE CAR PARK (NW)				A
Cell ID No				
CSID	—	VF	✓	TEF
307502	—		23568	
Project No.	—	TM Cell ID	—	N/A
—	—		—	
Site Address / Contact Details				
FAIRCLOUGH SREET MANCHESTER M11 4BZ				
Drawing Title: PROPOSED SITE ELEVATION				
Purpose of issue: PLANNING				Dwg Rev: A
Drawing Number: 301				A
Surveyed By: RH		Original Sheet Size: A3		Pack Issue: A
Drawn: CAS	Date: 16.07.25	Checked: DC	Date: 16.07.25	A