


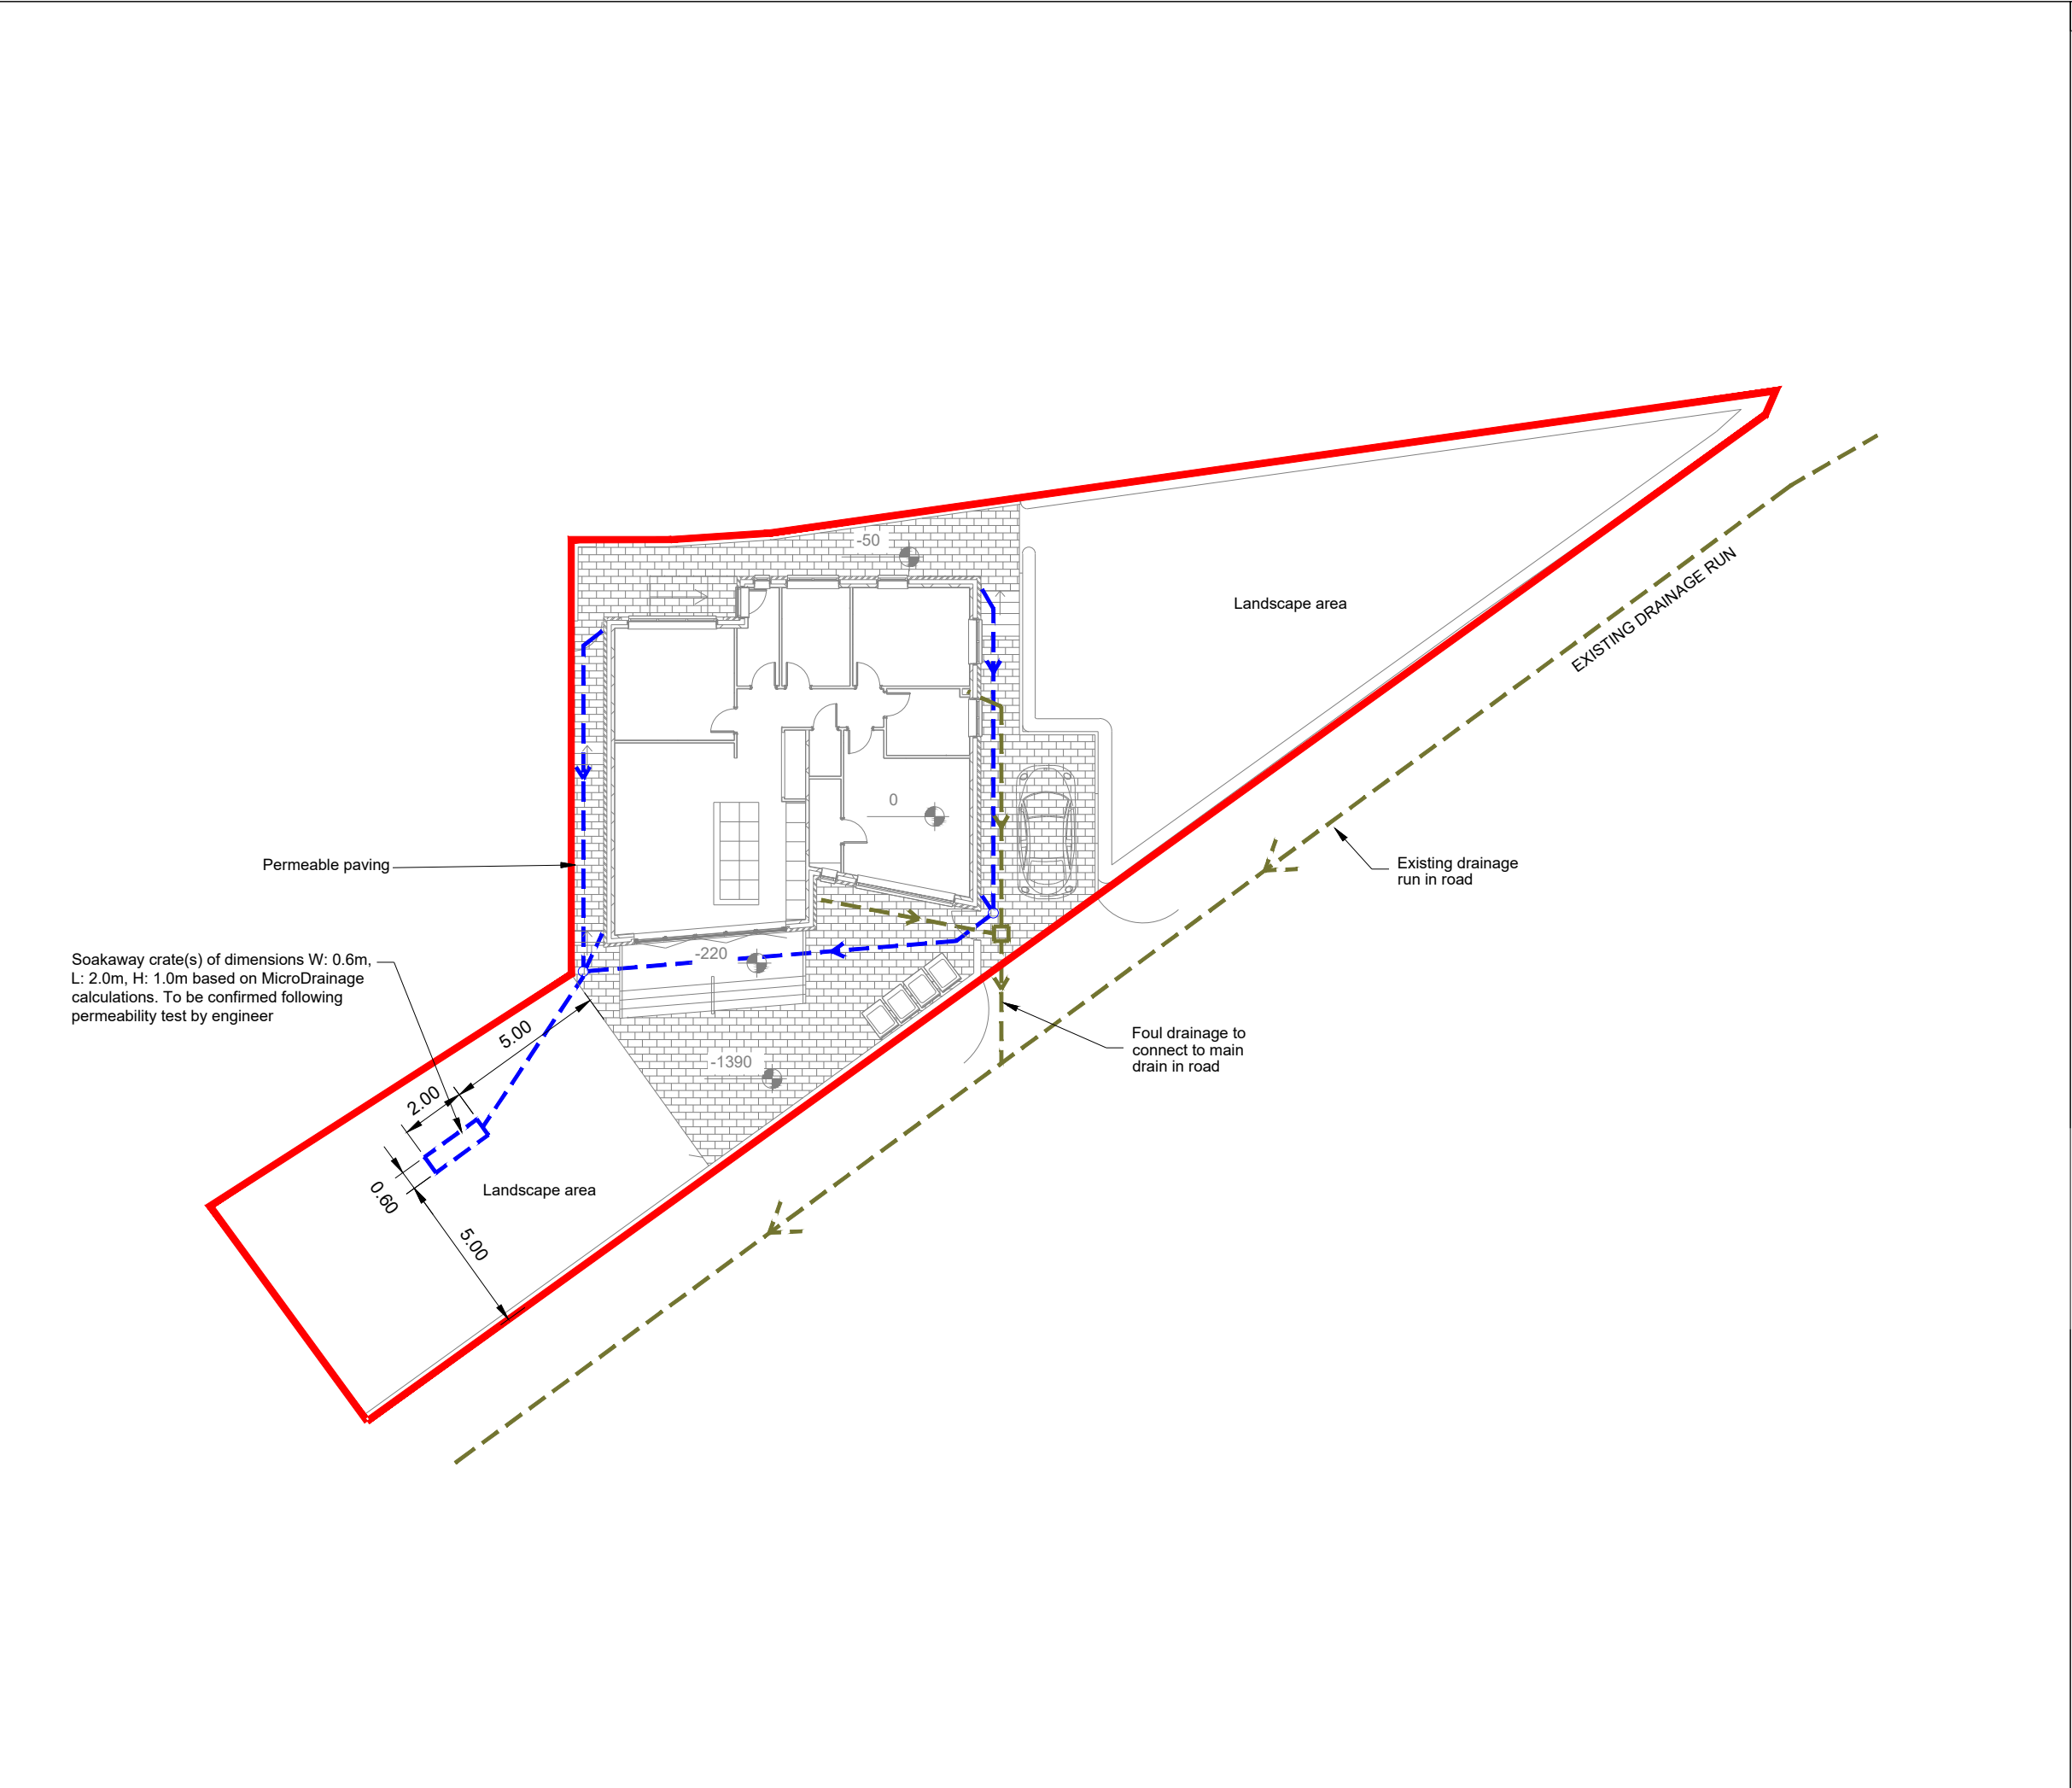

NOTES

1. Drawing information provided from 19003 - Old Market Street-Floor Plan - Site Plan - Proposed 1-100



SITE

Old Market Street, Manchester

PROJECT

Sustainable Surface Water Drainage Strategy

DRAWING TITLE

Outline Surface Water Drainage Plan

DRAWING NUMBER

1

REVISION

0

SCALE

1:200 @ A3

DATE

11.08.2021

J Davey CAD Ltd

T: 07952 794076

jdaveycadltd@gmail.com