

Aluminium Window Details by Kloeber

Fixed Panel

Opening Casement

Fixed Panel

Opening Casement

Fixed / Fixed

Opening / Fixed

Opening / Opening

15mm Coupler

Kustom Window Add-On

Kustom Window Trickle Vents

Opening Sash

Fixed Panel

Window Schedule

Window Ref.	Floor Level	Height (s/o)	Width (s/o)	Sill Height	Head Height	Comments
EW.01	Ground Floor	985.0	2260.0	1125.0	2110.0	
EW.02	Ground Floor	610.0	685.0	1850.0	2460.0	Pilkington Level 3 Glazing
EW.03	Ground Floor	610.0	685.0	1850.0	2460.0	Pilkington Level 3 Glazing
EW.04	Ground Floor	610.0	685.0	1850.0	2460.0	Pilkington Level 3 Glazing
EW.05	Ground Floor	610.0	685.0	1850.0	2460.0	Pilkington Level 3 Glazing
EW.06	Ground Floor	610.0	1022.5	1850.0	2460.0	Pilkington Level 3 Glazing
EW.07	Ground Floor	985.0	1360.0	1125.0	2110.0	
EW.08	Ground Floor	985.0	1360.0	1125.0	2110.0	

Aluminium Sliding Door Details by Kloeber

Horizontal Section Double Track

External Render/Cladding Installation

Vertical Section Double Track

Flush Installation Paving


Sliding Door Schedule

Door Ref.	Floor Level	Height (s/o)	Width (s/o)	Comments
SD.01	Ground Floor	2110.0	2372.5	Level threshold & weather seal

Note
Contractors must work only to figured dimensions which are to be checked on site, any discrepancies are to be reported to the architect before proceeding.

All rights described in chapter IV of the copyright, designs and patents act 1988 have been generally asserted.

Information contained within this drawing is the sole copyright of TMV Architects and should not be reproduced or imported to a third party without written permission.

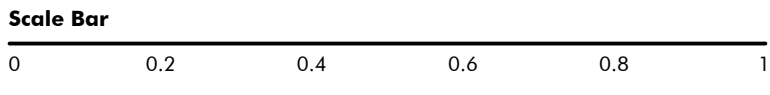

Rev.	Date	Details
-	10.09.25	First Issue

Building Control

Drawing Name
Window and Door Sections and Details

Project Name New Islington Marina, Manchester, Old Mill Street, M4 6EA	Project No. 1053	Dwg No. 105
Rev. -	Scale 1:10 @ A1	Date 12.02.25
Drawn TJM		