




Side / south-west elevation
1 : 100

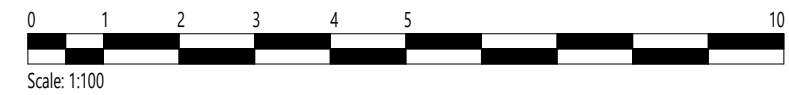

Side / north-east elevation
1 : 100

P04	10.09.2025	AMENDED TO INCLUDE PUMP HOUSE TO CARPARK AND REDUCTION TO CAR PARK SPACES. ADJUSTMENT TO CARPARK GABLES TO PROVIDE NATURAL SMOKE CLEARANCE. SMOKE STACK TERMINALS INCLUDED. CYCLE LOGISTICS ADDITIONS. PHOTOVOLTAIC PANELS INDICATED.
P03	23.10.2023	AREAS OF CHANGE INDICATED. NMA ISSUE
P02	17.10.2023	ELEVATIONS UPDATED FOLLOWING AMENDMENTS TO PLANS
P01	23.11.2022	EXTERNAL WALL (FACADE) AMENDED FROM 140MM TO 100MM SFS. OIL DETAIL ADDED AS PER AL SECCO COMMENTS AND DT DISCUSSION. WINDOW REFS ADDED.
REV	DATE	COMMENT

CLIENT:
CERT
PROJECT:
OSBORNE YARD

DRAWING: PROPOSED SIDE ELEVATIONS (NORTH EAST / SOUTH WEST)					
DRAWING N°: 2075-ABWA-ZZ-ZZ-DR-A-(20)-0201	REV: P04	STATUS: S4	SCALE: 1 : 100 SHEET A1	CHECKED: GW	DRAWN: GW DATE: 27.06.22