


C:\Users\jlee\Documents\5668-HMA-WK-ZZ-M3-A-00001_P01 - William Kay_jeel\PV\Y4.rvt

28/02/2025 17:18:04

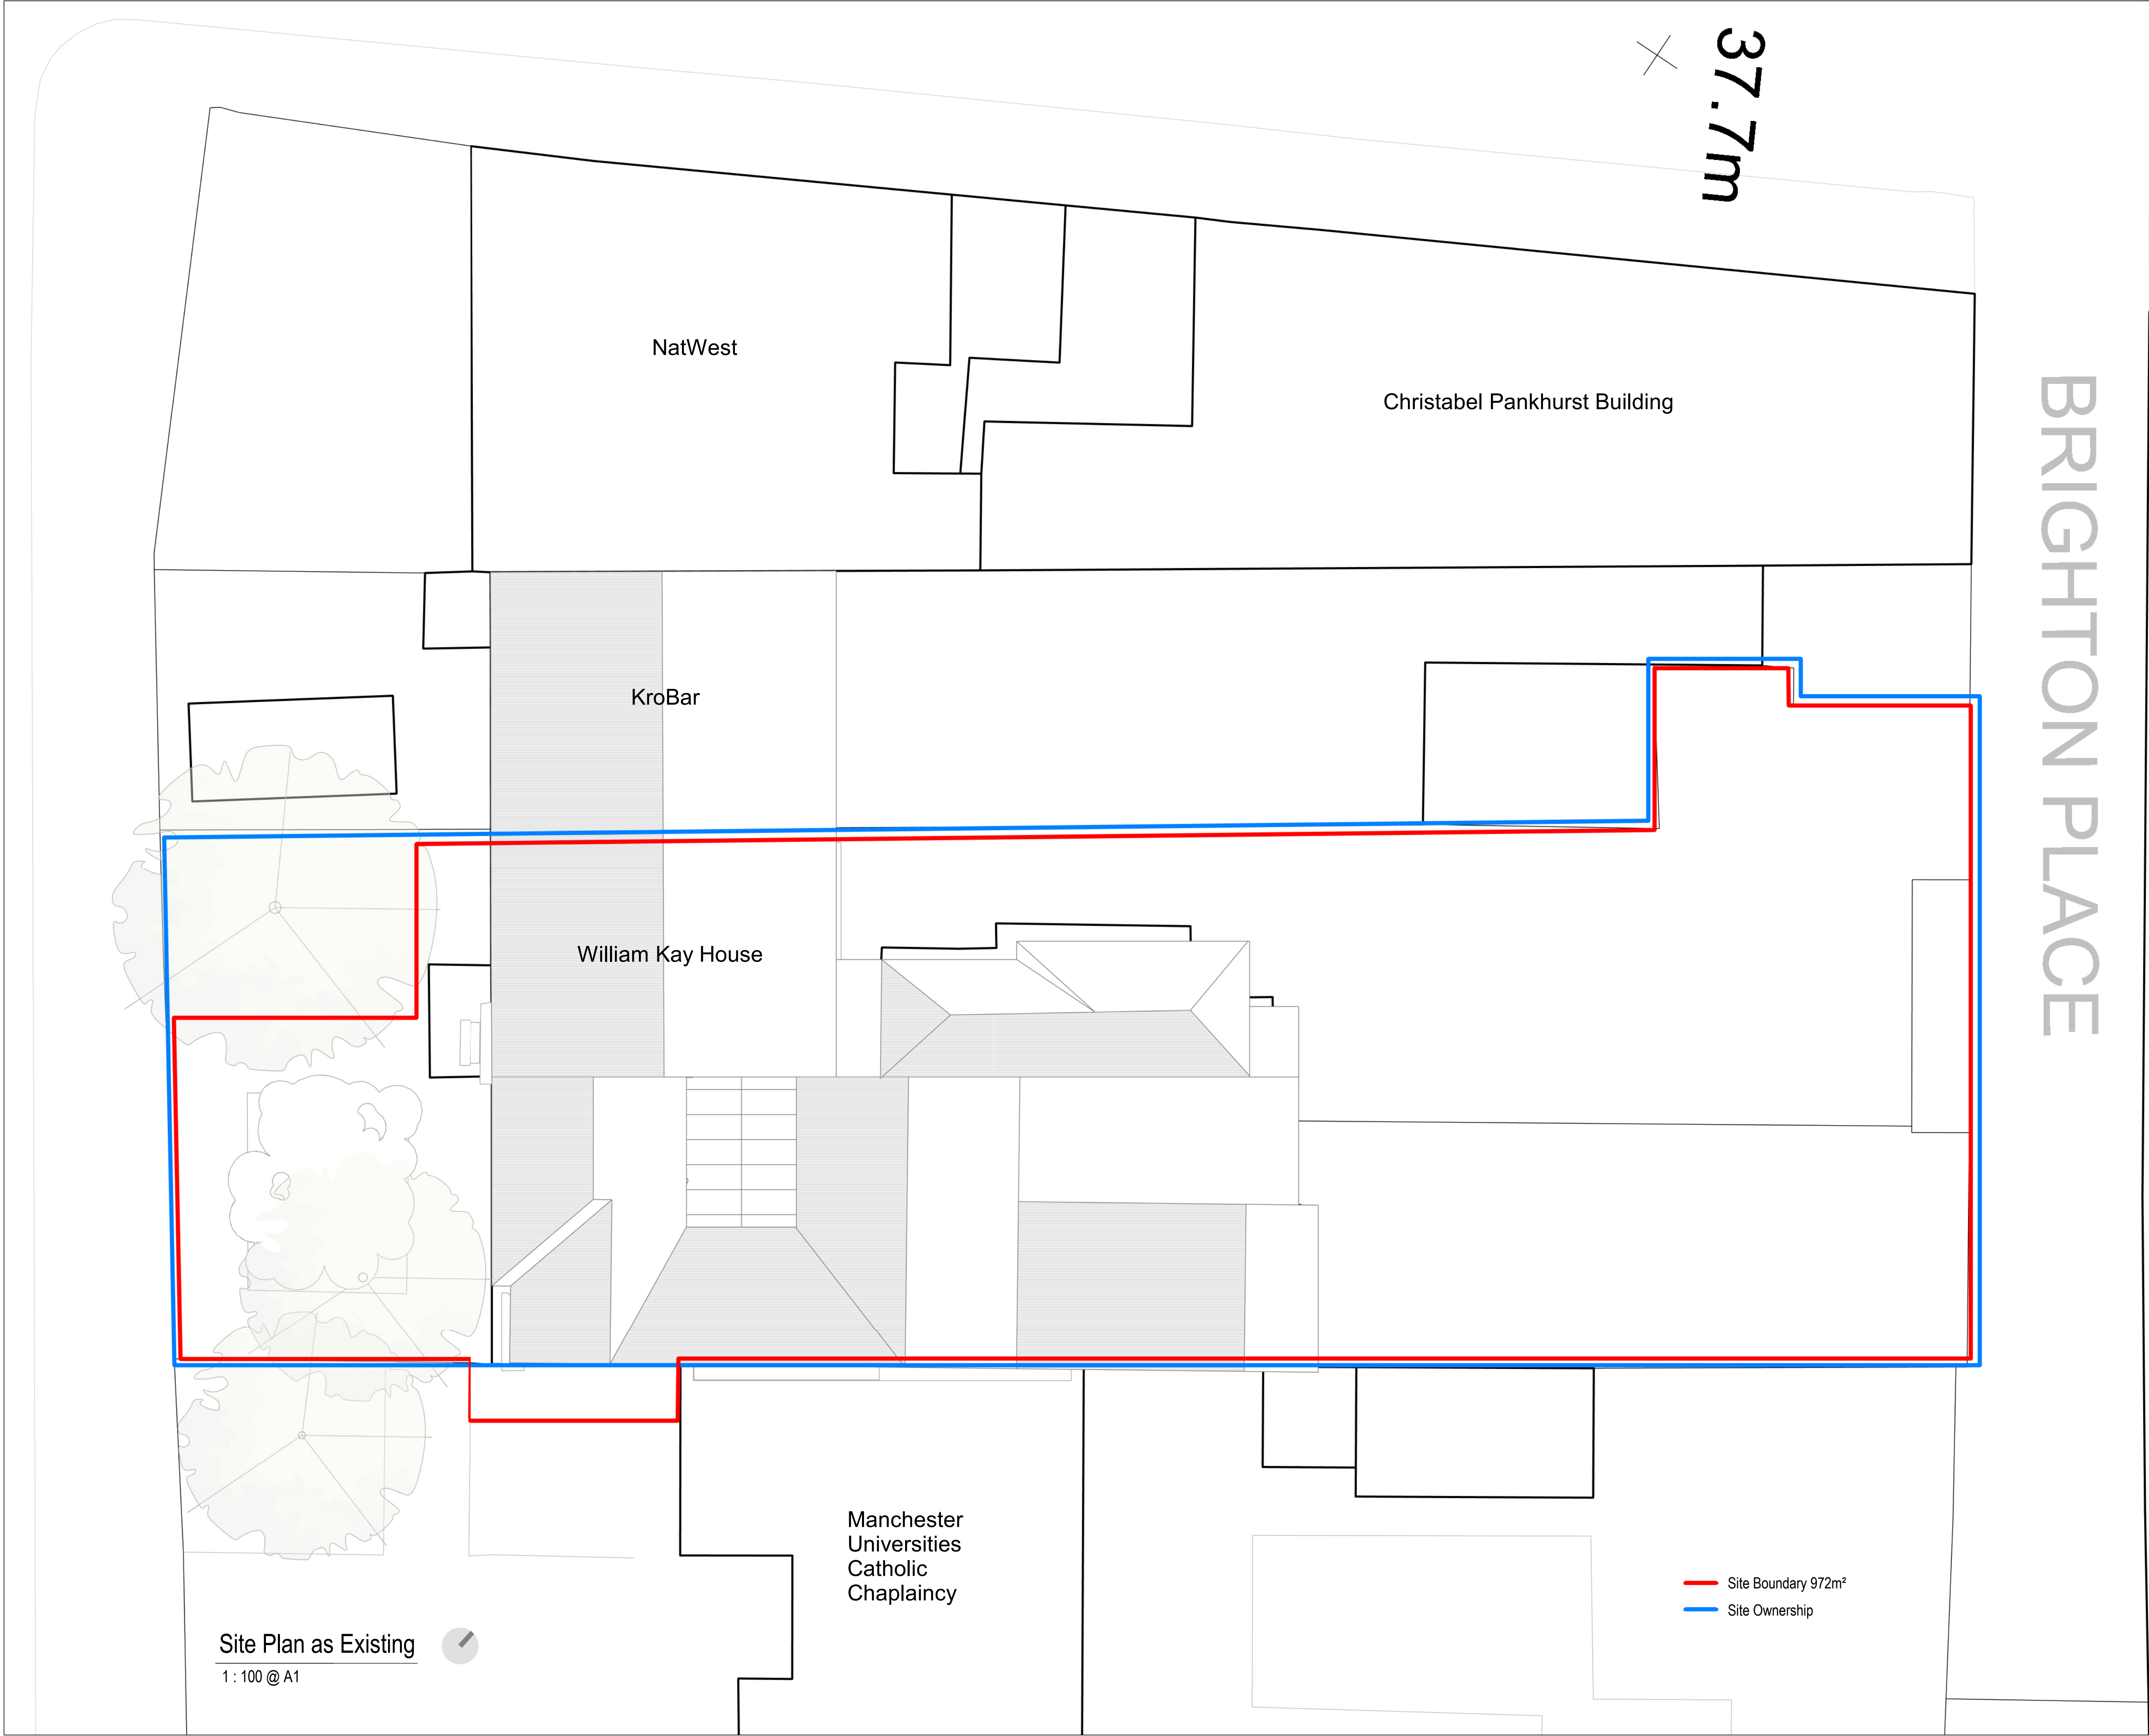

Site Plan as Existing
1 : 100 @ A1

— Site Boundary 972m²
— Site Ownership

NOTES

1. Do not scale from this drawing.
2. All measurements are in millimetres unless stated otherwise.
3. This drawing is to be read in conjunction with the specification and all relevant Architectural, Electrical, Mechanical and Structural drawings.
4. (c) University of Manchester this drawing must not be reproduced without permission.
5. Directorate of Estates and Facilities to be notified of any discrepancies.

William Kay

0 4m 8m 16m

1:200 @ A1

Jabez Clegg

P01	Issue for planning.	21-02-25	JL	JL
Rev	Description	Date	By	Auth

MANCHESTER
1824

The University of Manchester

Directorate of Estates and Facilities
Beyer Building
The University of Manchester
Oxford Road
Manchester
M13 9PL

**HALLIDAY
MEECHAM
ARCHITECTS**

Halliday Meecham Architects Limited
111 Piccadilly Manchester M1 2HY
+44 (0)161 461 5565
4 Devonshire Street London W1W 5DT
+44 (0)203 440 5175
hma@hallidaymeecham.com
www.hallidaymeecham.com

Drawing Status

PRELIMINARY

Project
UoM NZC Decant Works - 5668

Building Name	Building No.
William Kay House	016AA

Site Name
William Kay House

Sub Site Name
Oxford Road

Drawing Title
William Kay Site Plan as Existing

PM	Drawn	Checked	Authorised
ME	JL	JL	JL

Scale @A1	Date	Date	Date
1:625	26-02-2024	26-02-2024	26-02-2024

Drawing Number	Revision
5668-HMA-WK-ZZ-DR-A-0002	P01