


Site Plan

Bin Lorry Route.

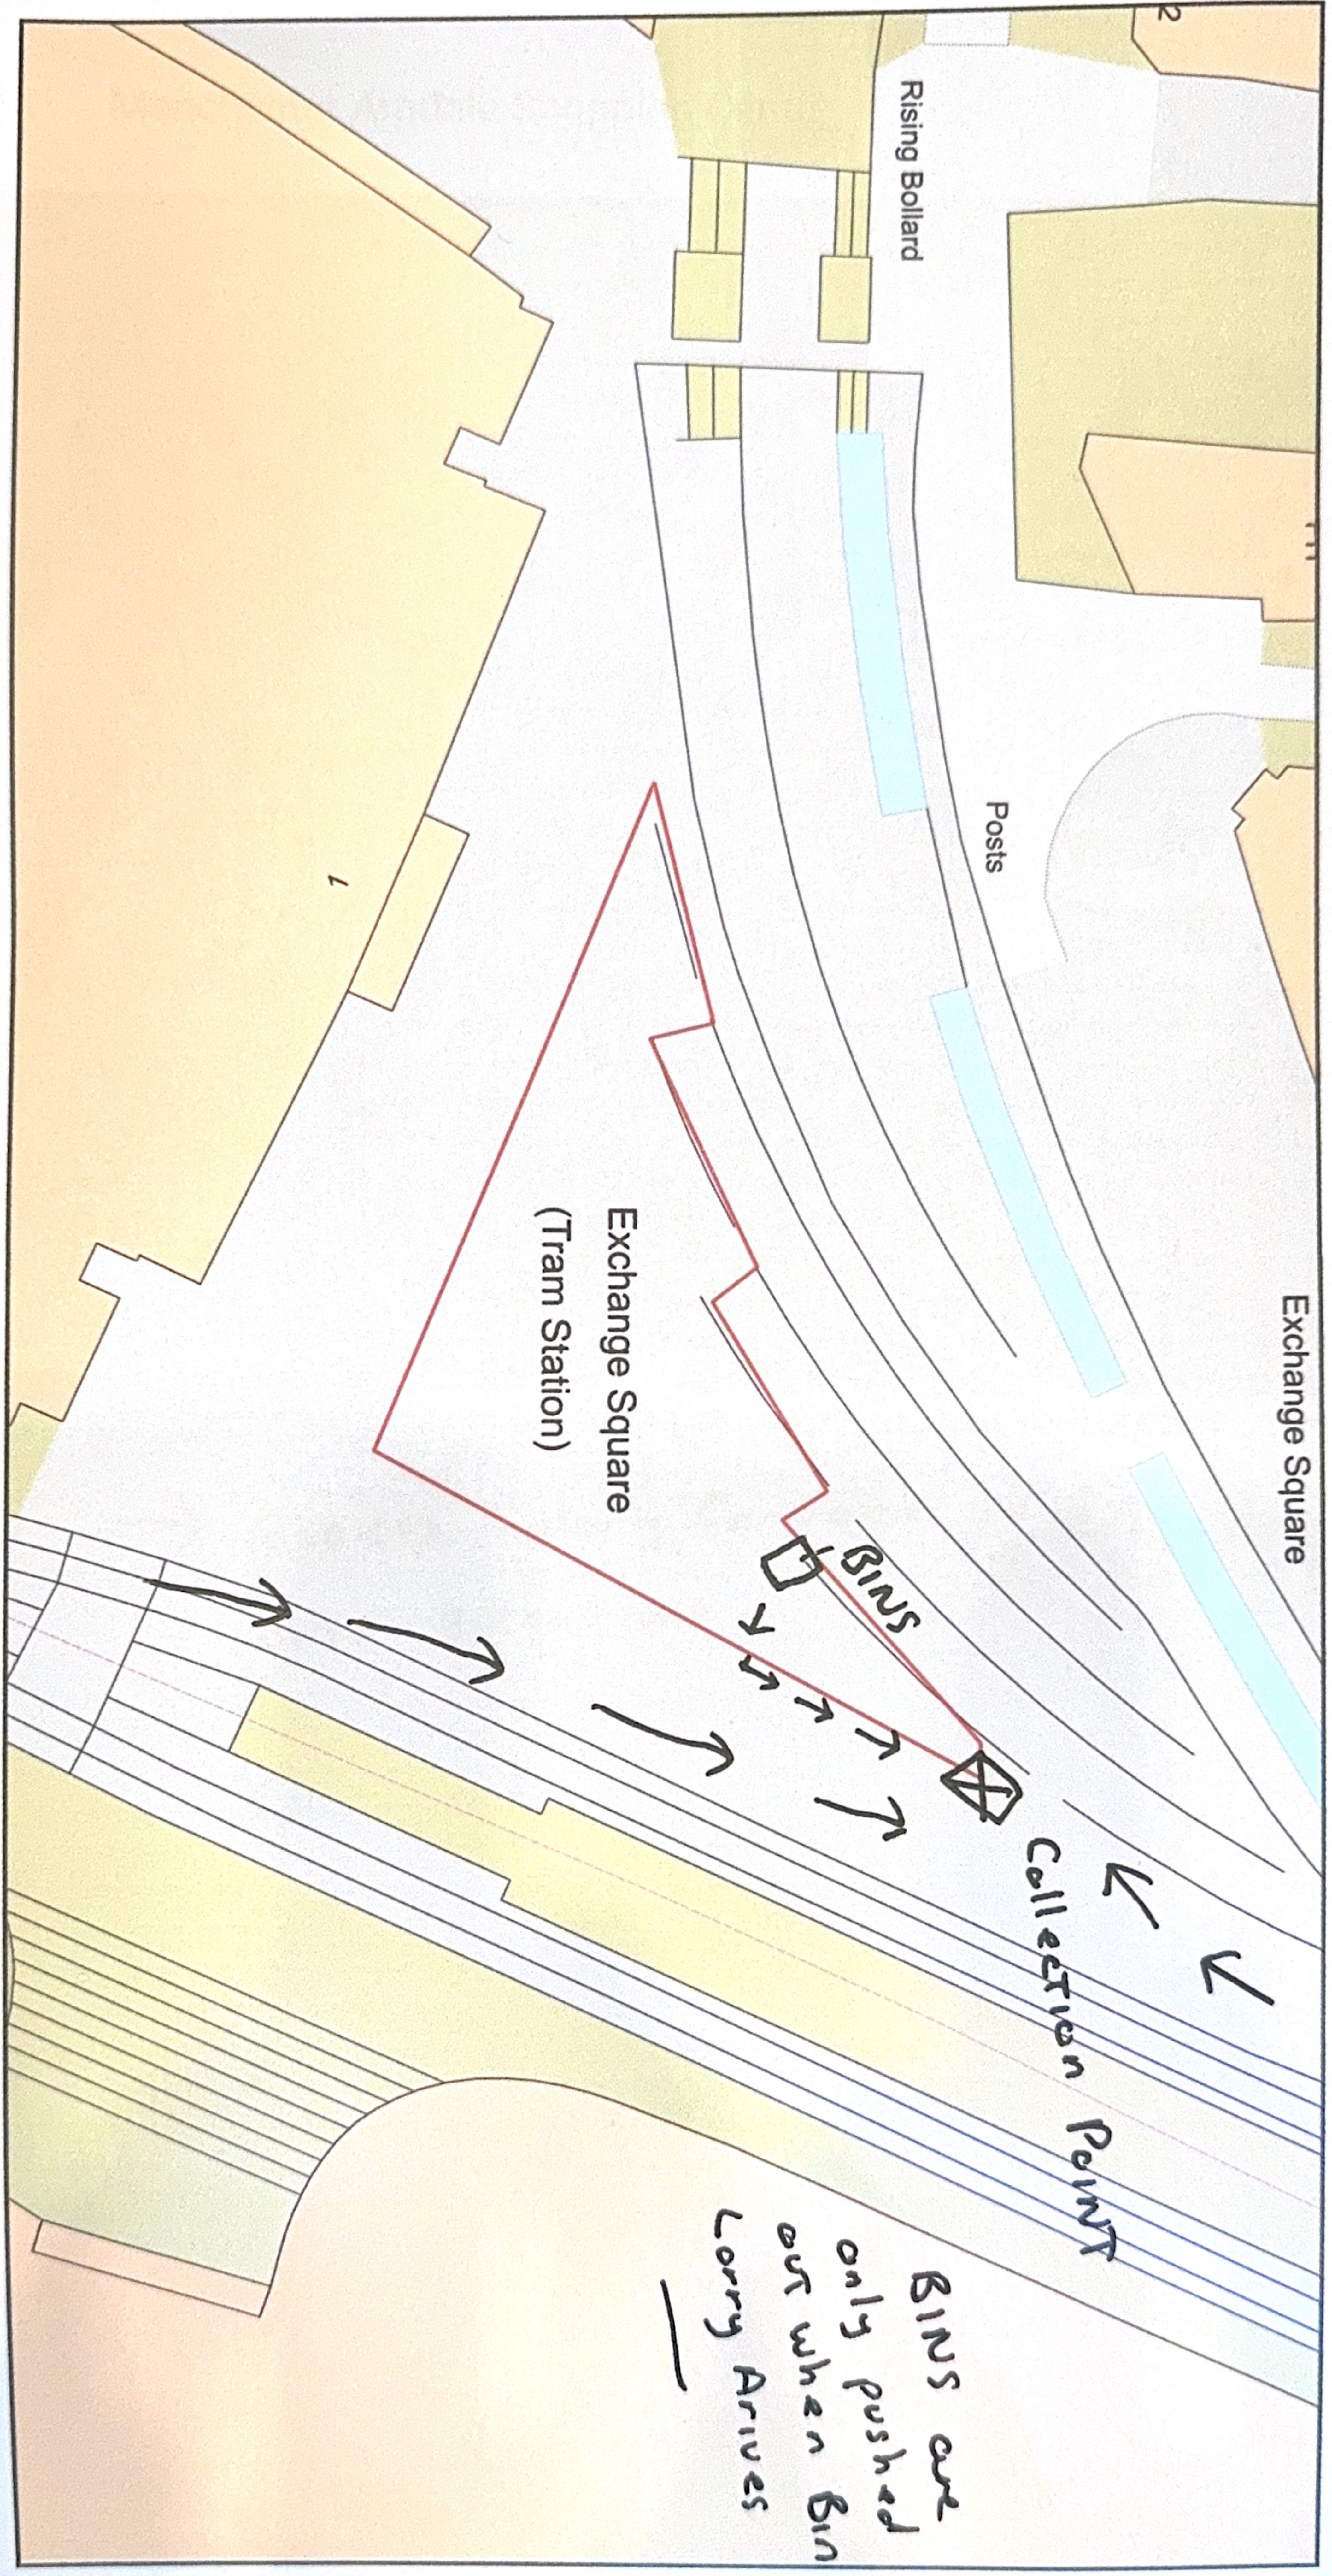

Plan Produced for: Premier Winter W Events Ltd

Date Produced: 11 Jul 2023

Plan Reference Number: TQRQM23192152842296

Scale: 1:500 @ A4

© Crown copyright and database rights 2023 OS 100042766

Google Maps

Manchester Arndale Shopping Centre



Imagery ©2024 Airbus, Maxar Technologies, Map data ©2024 20 m

→ Access along Corporation St
BOTH DIRECTIONS