


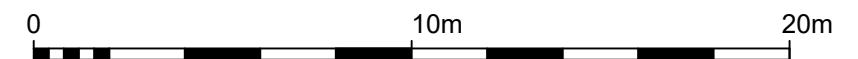

Scale 1:200



AFR STUDIO LIMITED

173-A Dickeson Road, Longsight
Manchester, M13 0YN

Project :

118 Beresford Road Longsight,
Manchester, M13 0TB

Drawing Title :

Proposed Site Plan

Drawing No. :

DR-12

Checked By :

Amjad Tahir

Scale :

1:200@A3

Date :

24-01-2025