



1

Existing Front Elevation


1 : 50



2

Proposed Front Elevation

1 : 50

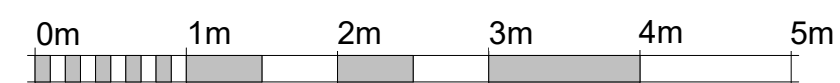

VISUAL SCALE 1:50 @ A1

Status
LAWFUL DEVELOPMENT CERTIFICATE

Client
Mr Jiwan Dhanik

Project Title
68 SALE ROAD WYTHENSHAW M23 0DE

Drawing Title
Existing and Proposed Front Elevations A1

Project No.
2025_05

Drawing No.
002-SI-XX-00-DR-I-P6

Drawing Date
Rev

Scale at A1
1 : 50

Created By
Rakesh M

m83 Associates Ltd

London Office
3rd Floor, 86-90 Paul Street, London, EC2A 4NE

Manchester Office
187 Water Street, Manchester, M3 4JD