


1. DO NOT SCALE FROM THIS DRAWING - USE FIGURED DIMENSIONS ONLY.
2. READ IN CONJUNCTION WITH ALL OTHER CONSULTANTS / SPECIALISTS DRAWINGS, REPORT ANY DISCREPANCIES BEFORE AFFECTED WORK COMMENCES.
3. ALL SETTING OUT DIMENSIONS TO BE CHECKED ON SITE BY CONTRACTOR BEFORE WORK COMMENCES.
4. THIS DRAWING REMAINS COPYRIGHT OF KEPczyk PEARCE SANDERSON LTD. COPY / DISTRIBUTE ONLY WITH CONSENT OF THE AUTHOR.

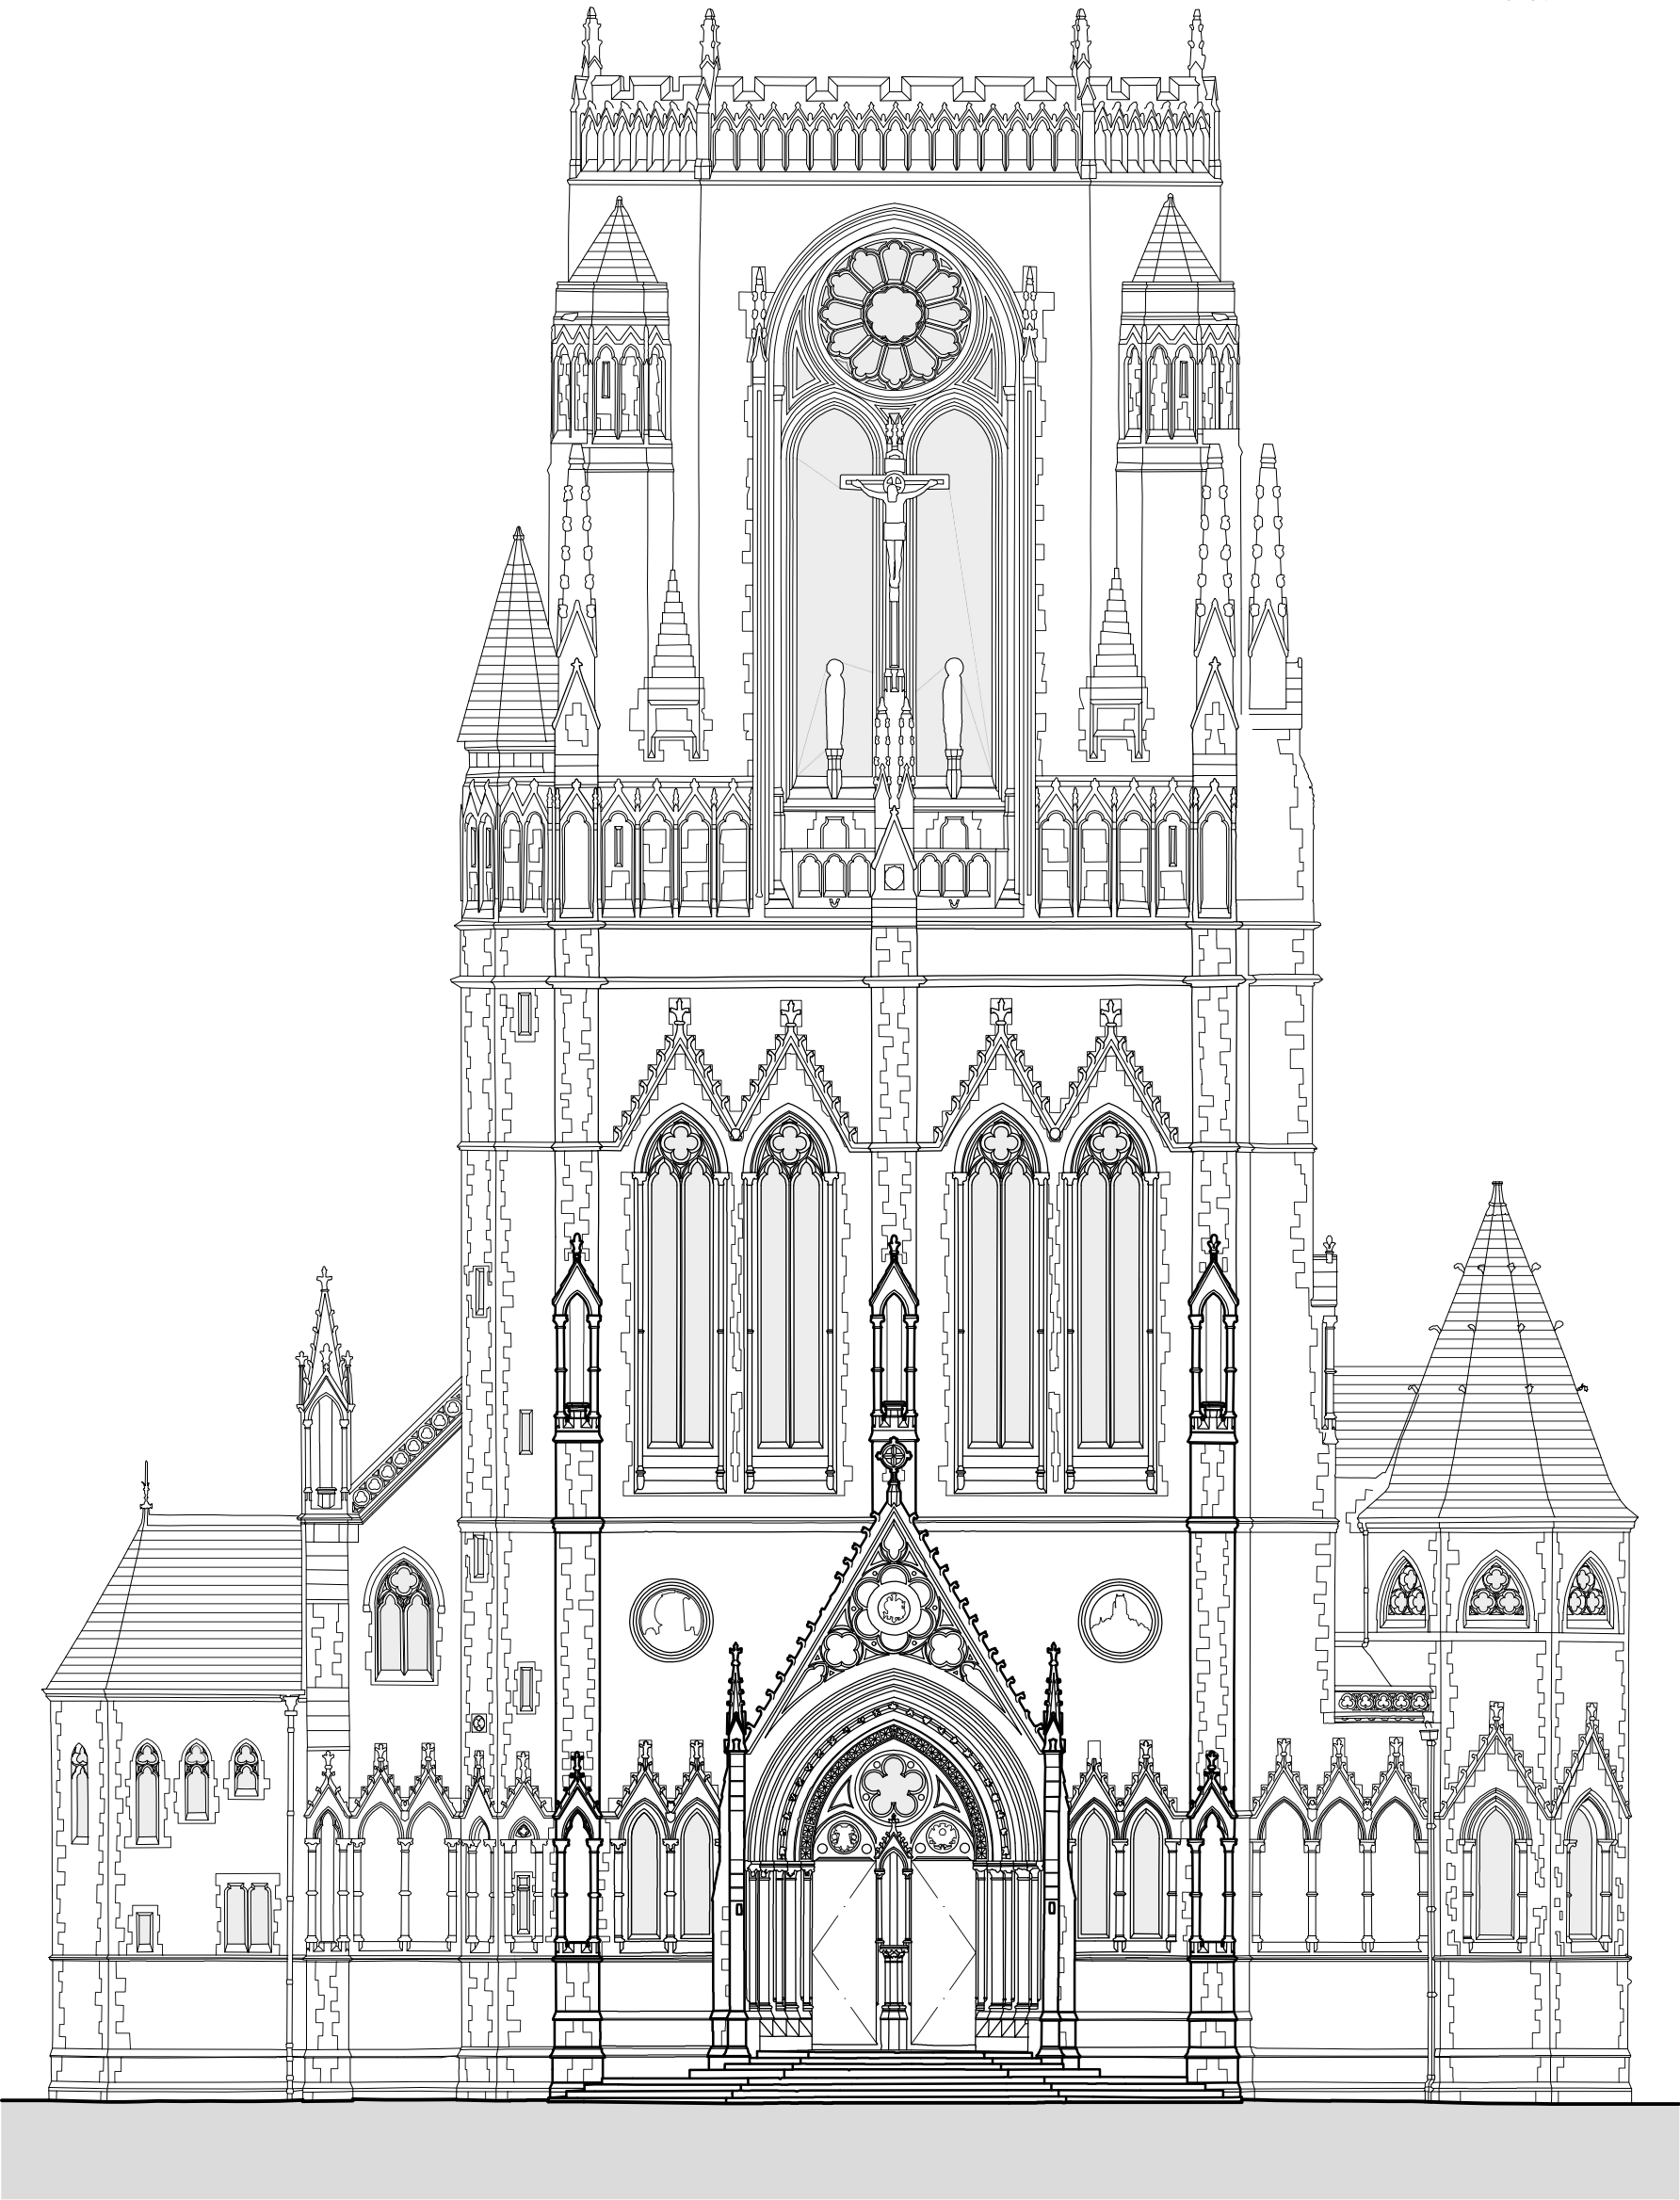

Contract Lighting Renewal Works

Client Society of Jesus (Jesuits)

Building / The Church of the Holy Name of Jesus,
Structure Oxford Road, Manchester M13 9PG

KEPCZYK PEARCE SANDERSON
ARCHITECTS, SURVEYORS & HISTORIC BUILDING CONSULTANTS

West Elevation of Tower as Existing

Contract No.

2013

Drawn

MS

Drawing No.

EX 03

Date

Jan 2025

Revision

-

Scale

N.T.S.

Address: 75 Wilmslow Road, Handforth, Wilmslow, Cheshire SK9 3EN
Tel: 01625 400103