

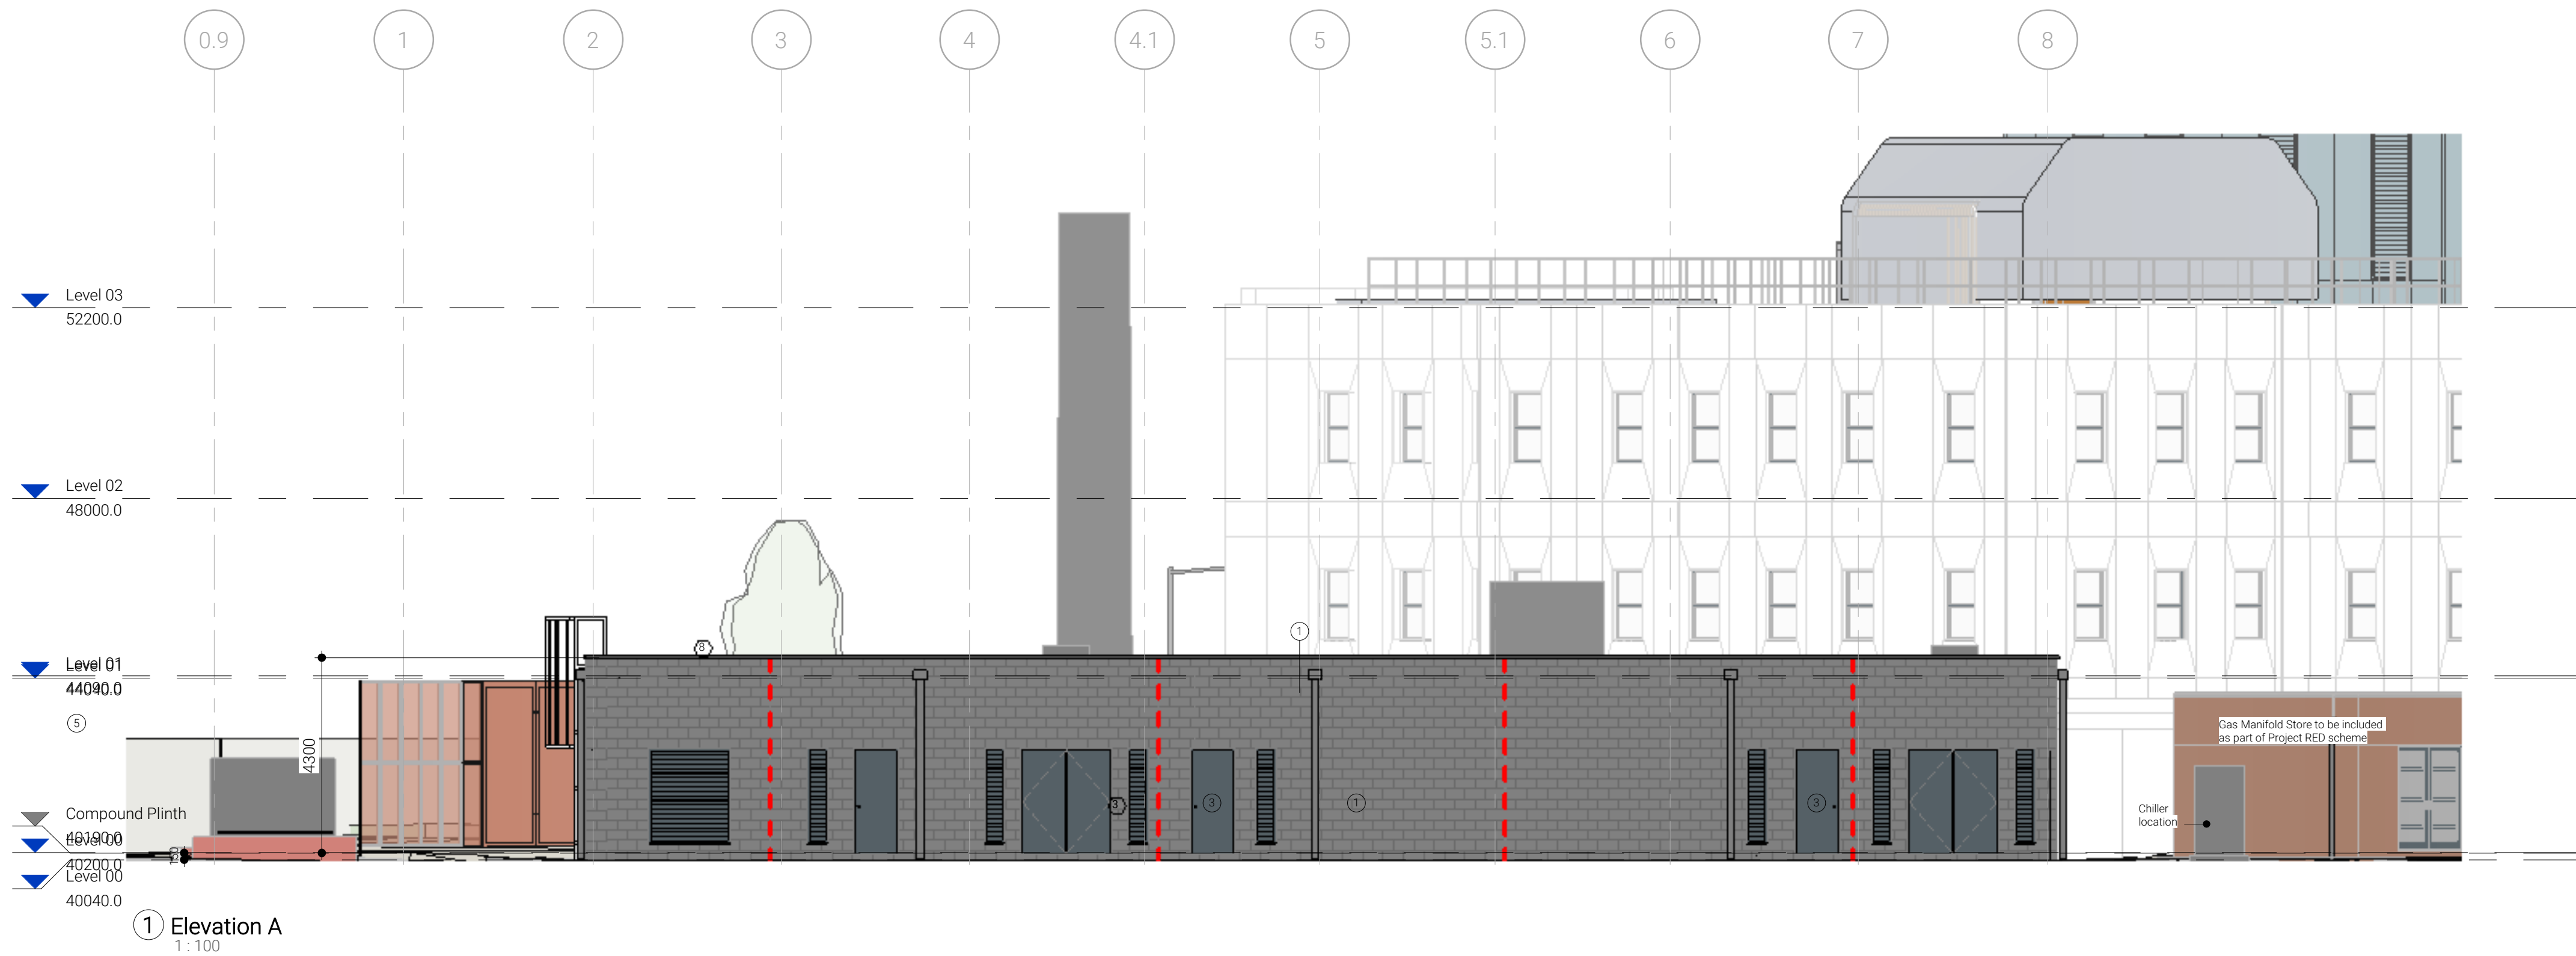
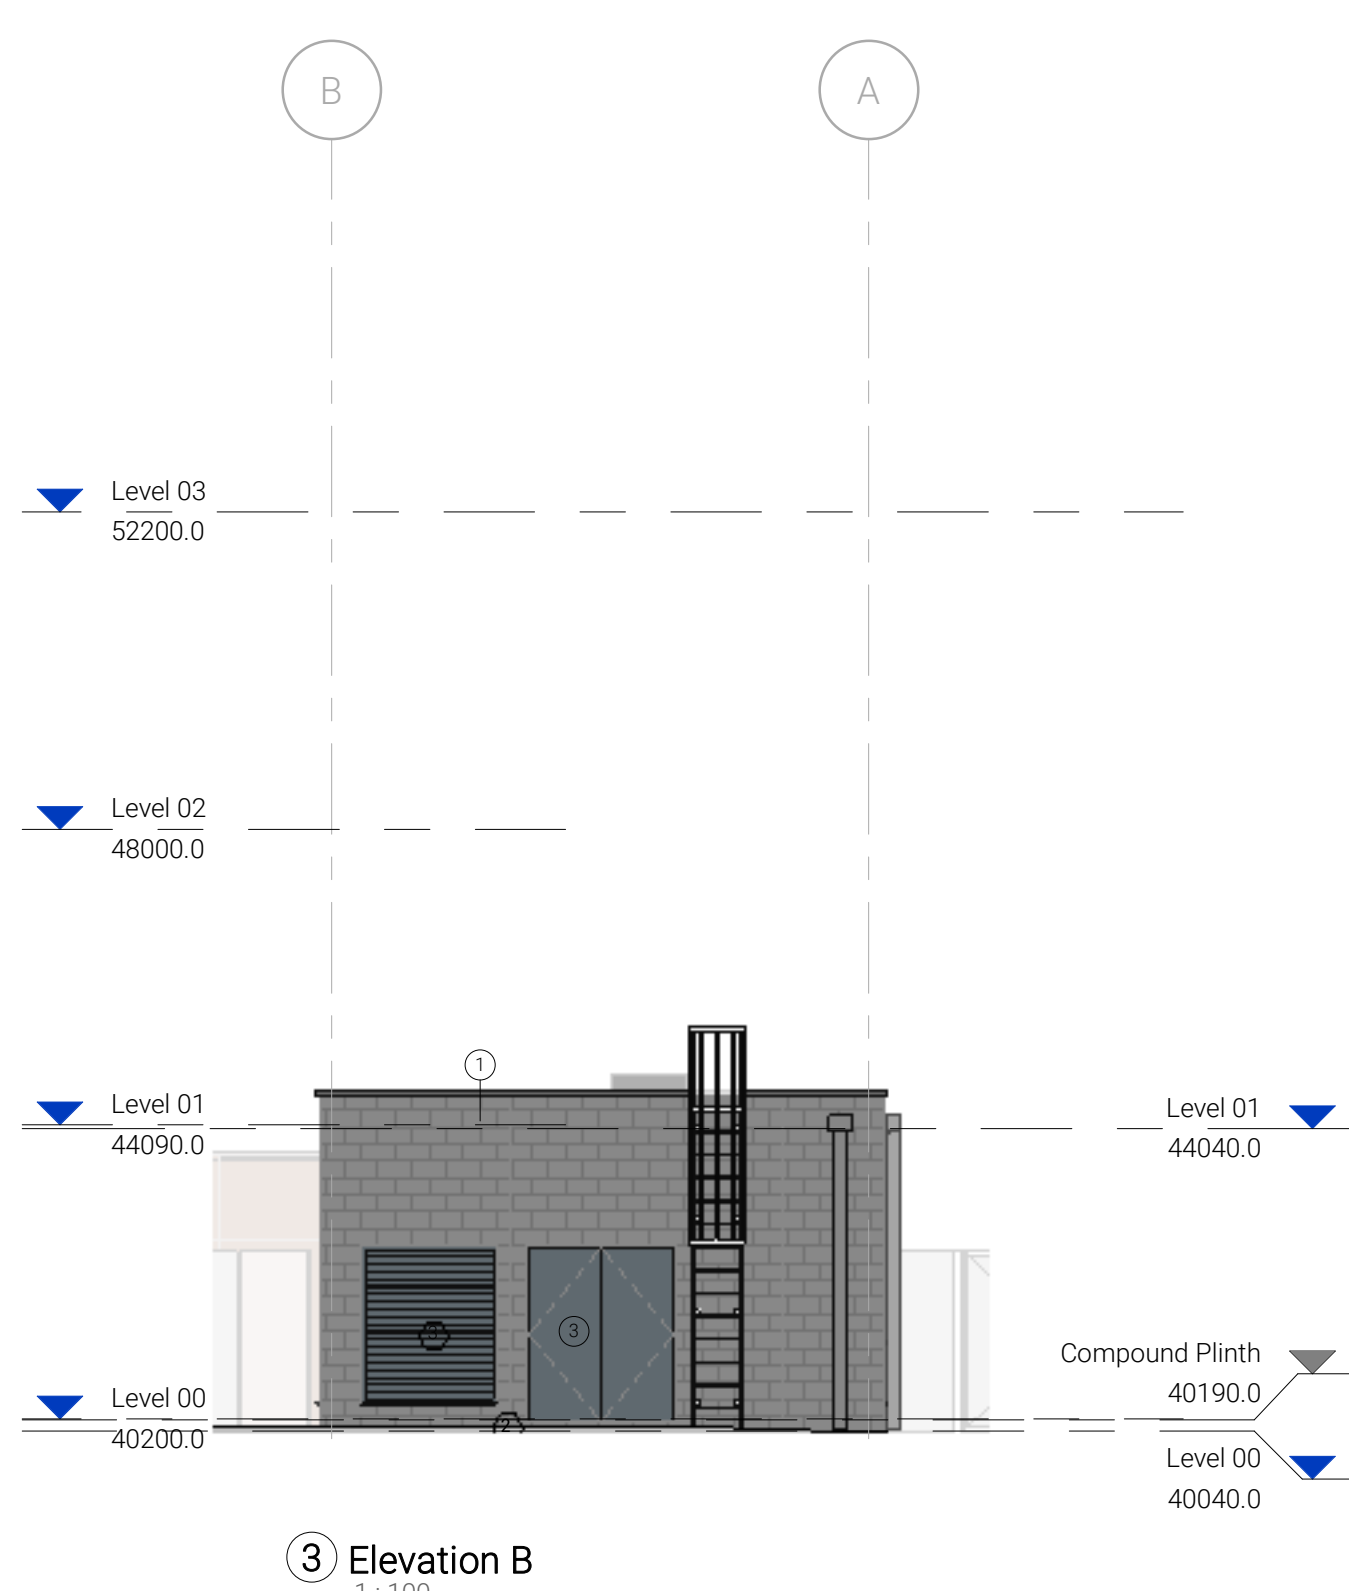
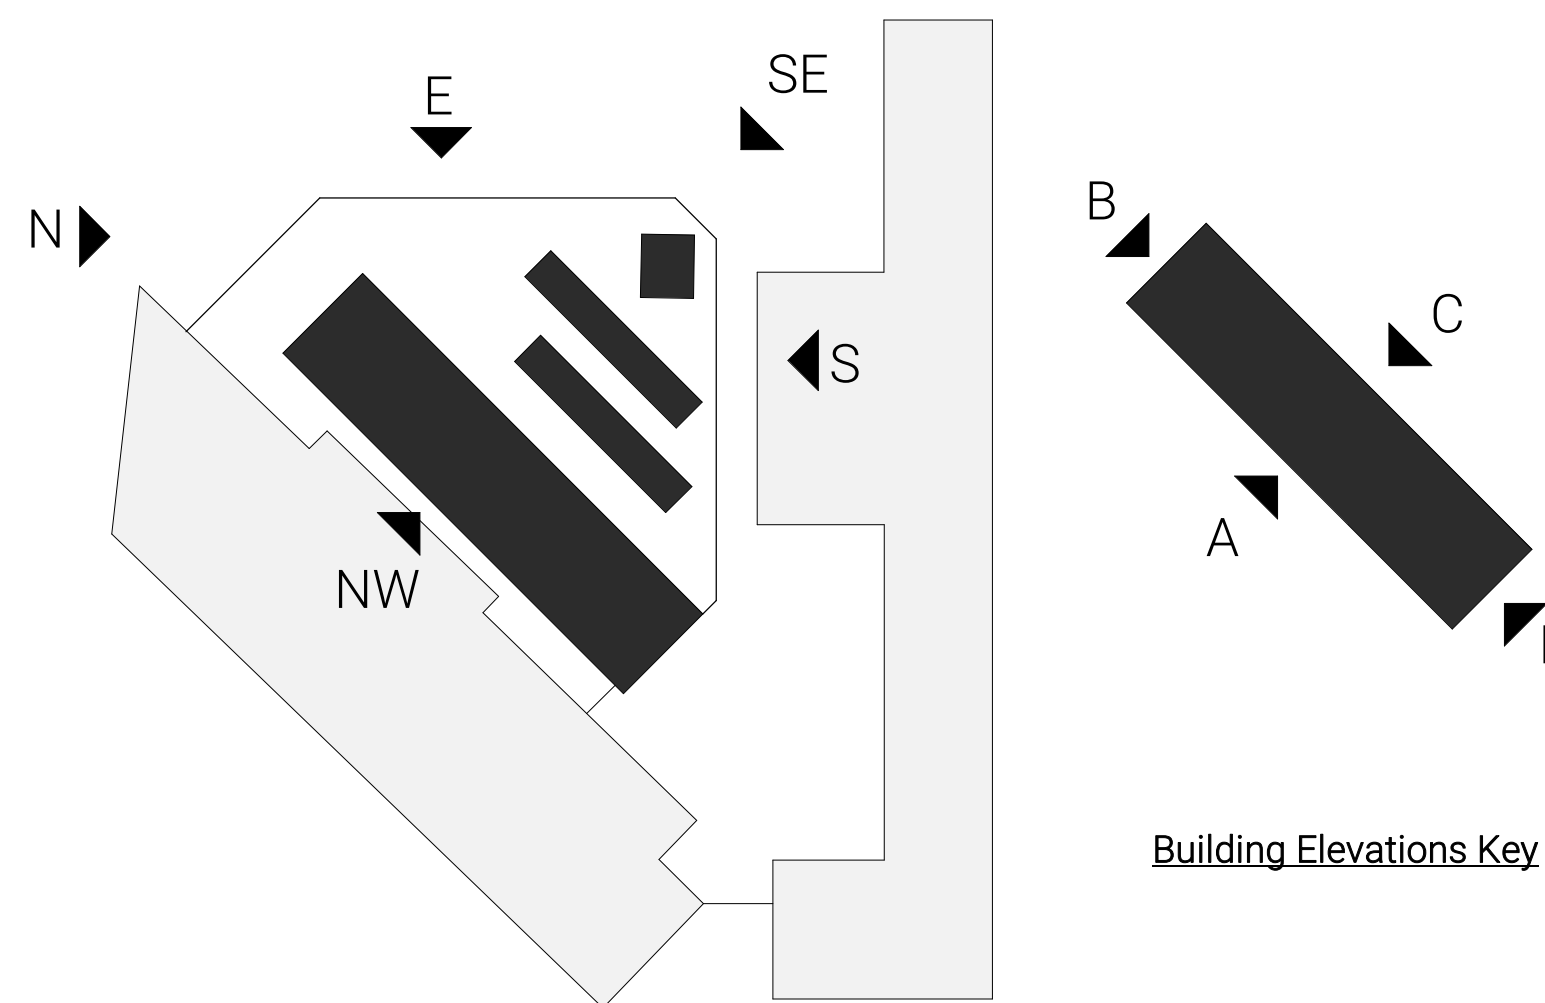
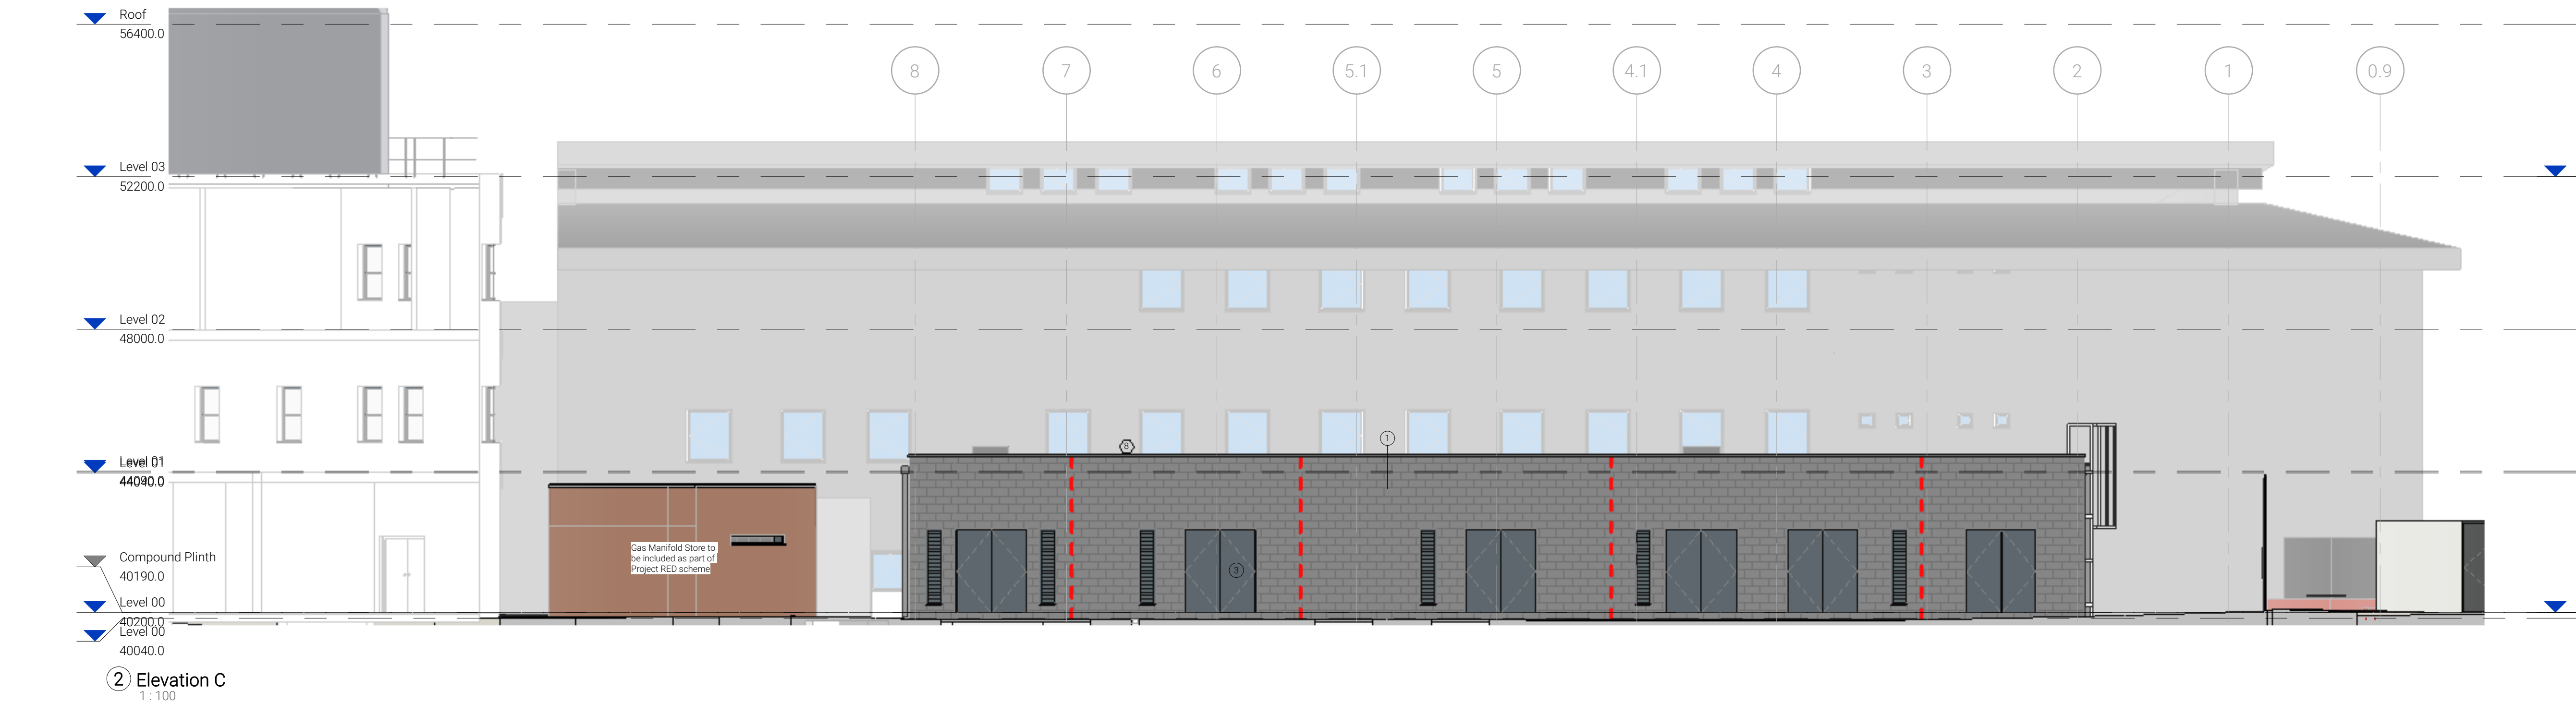
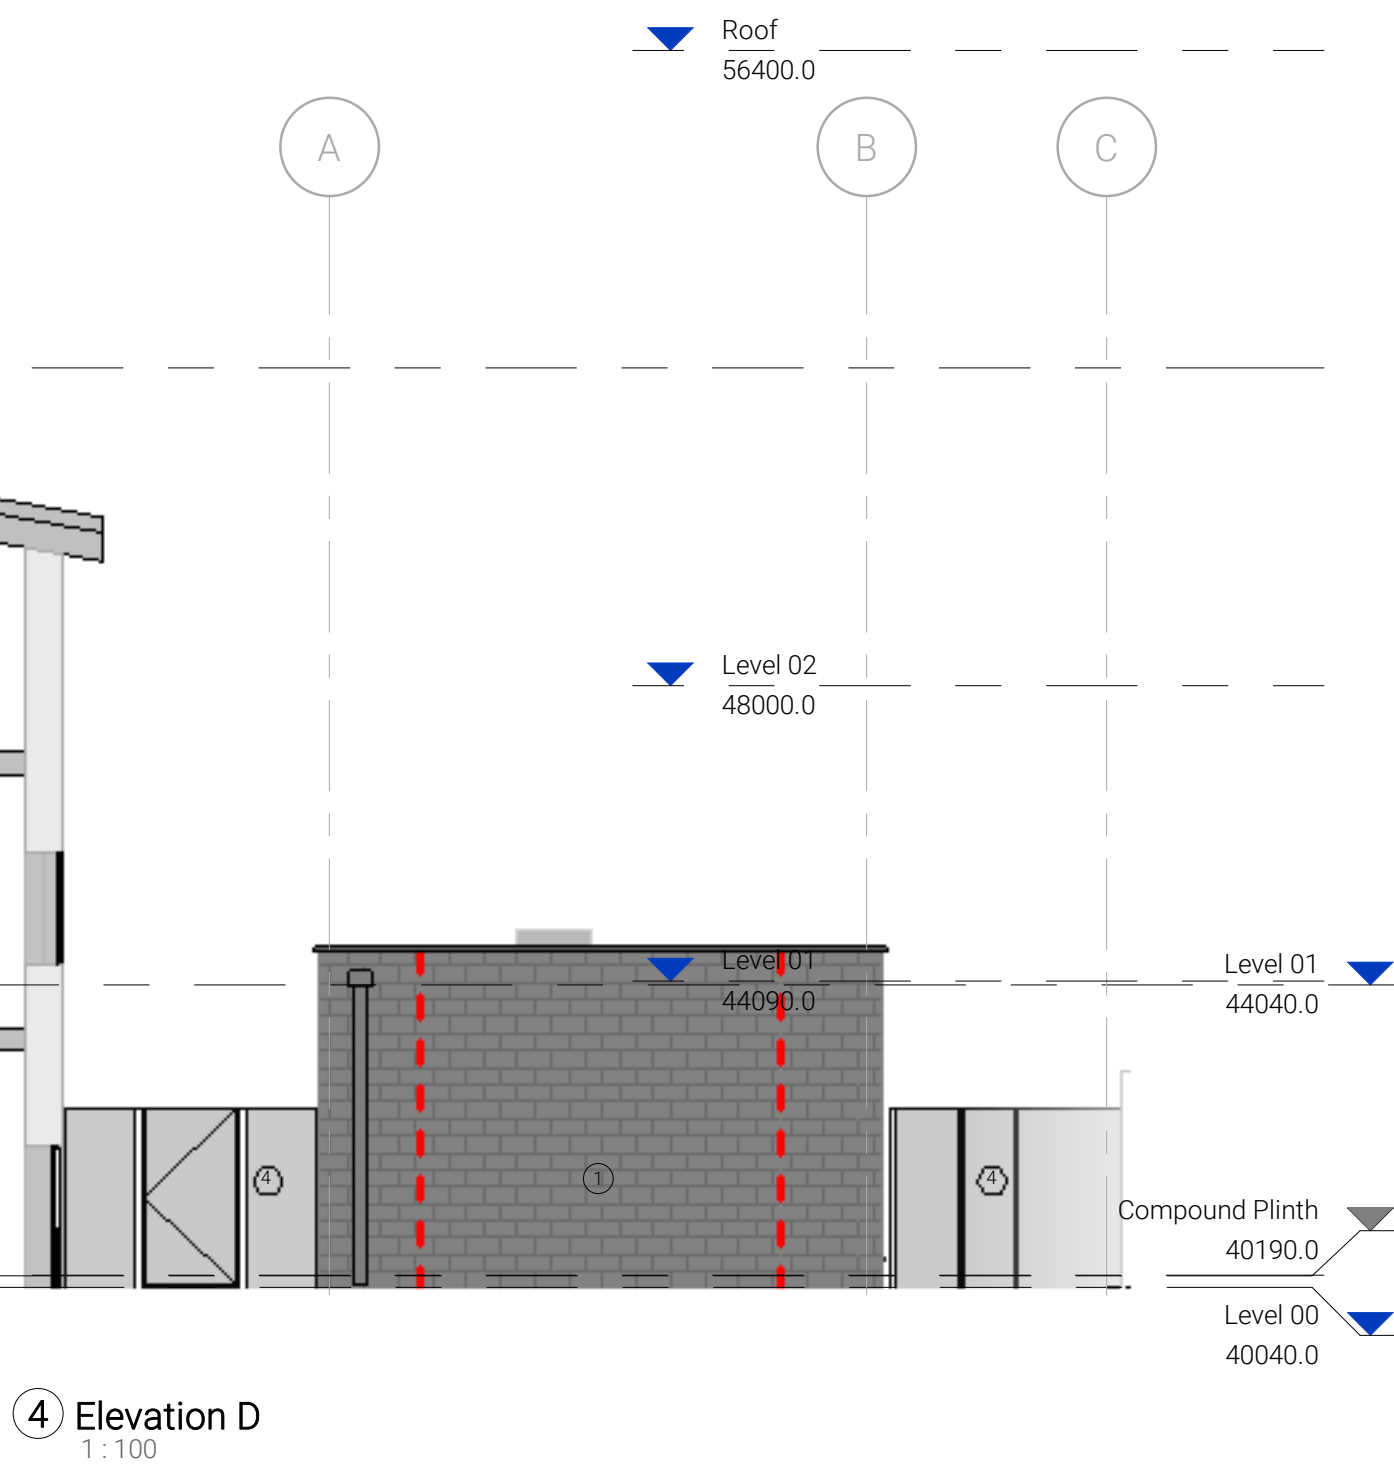


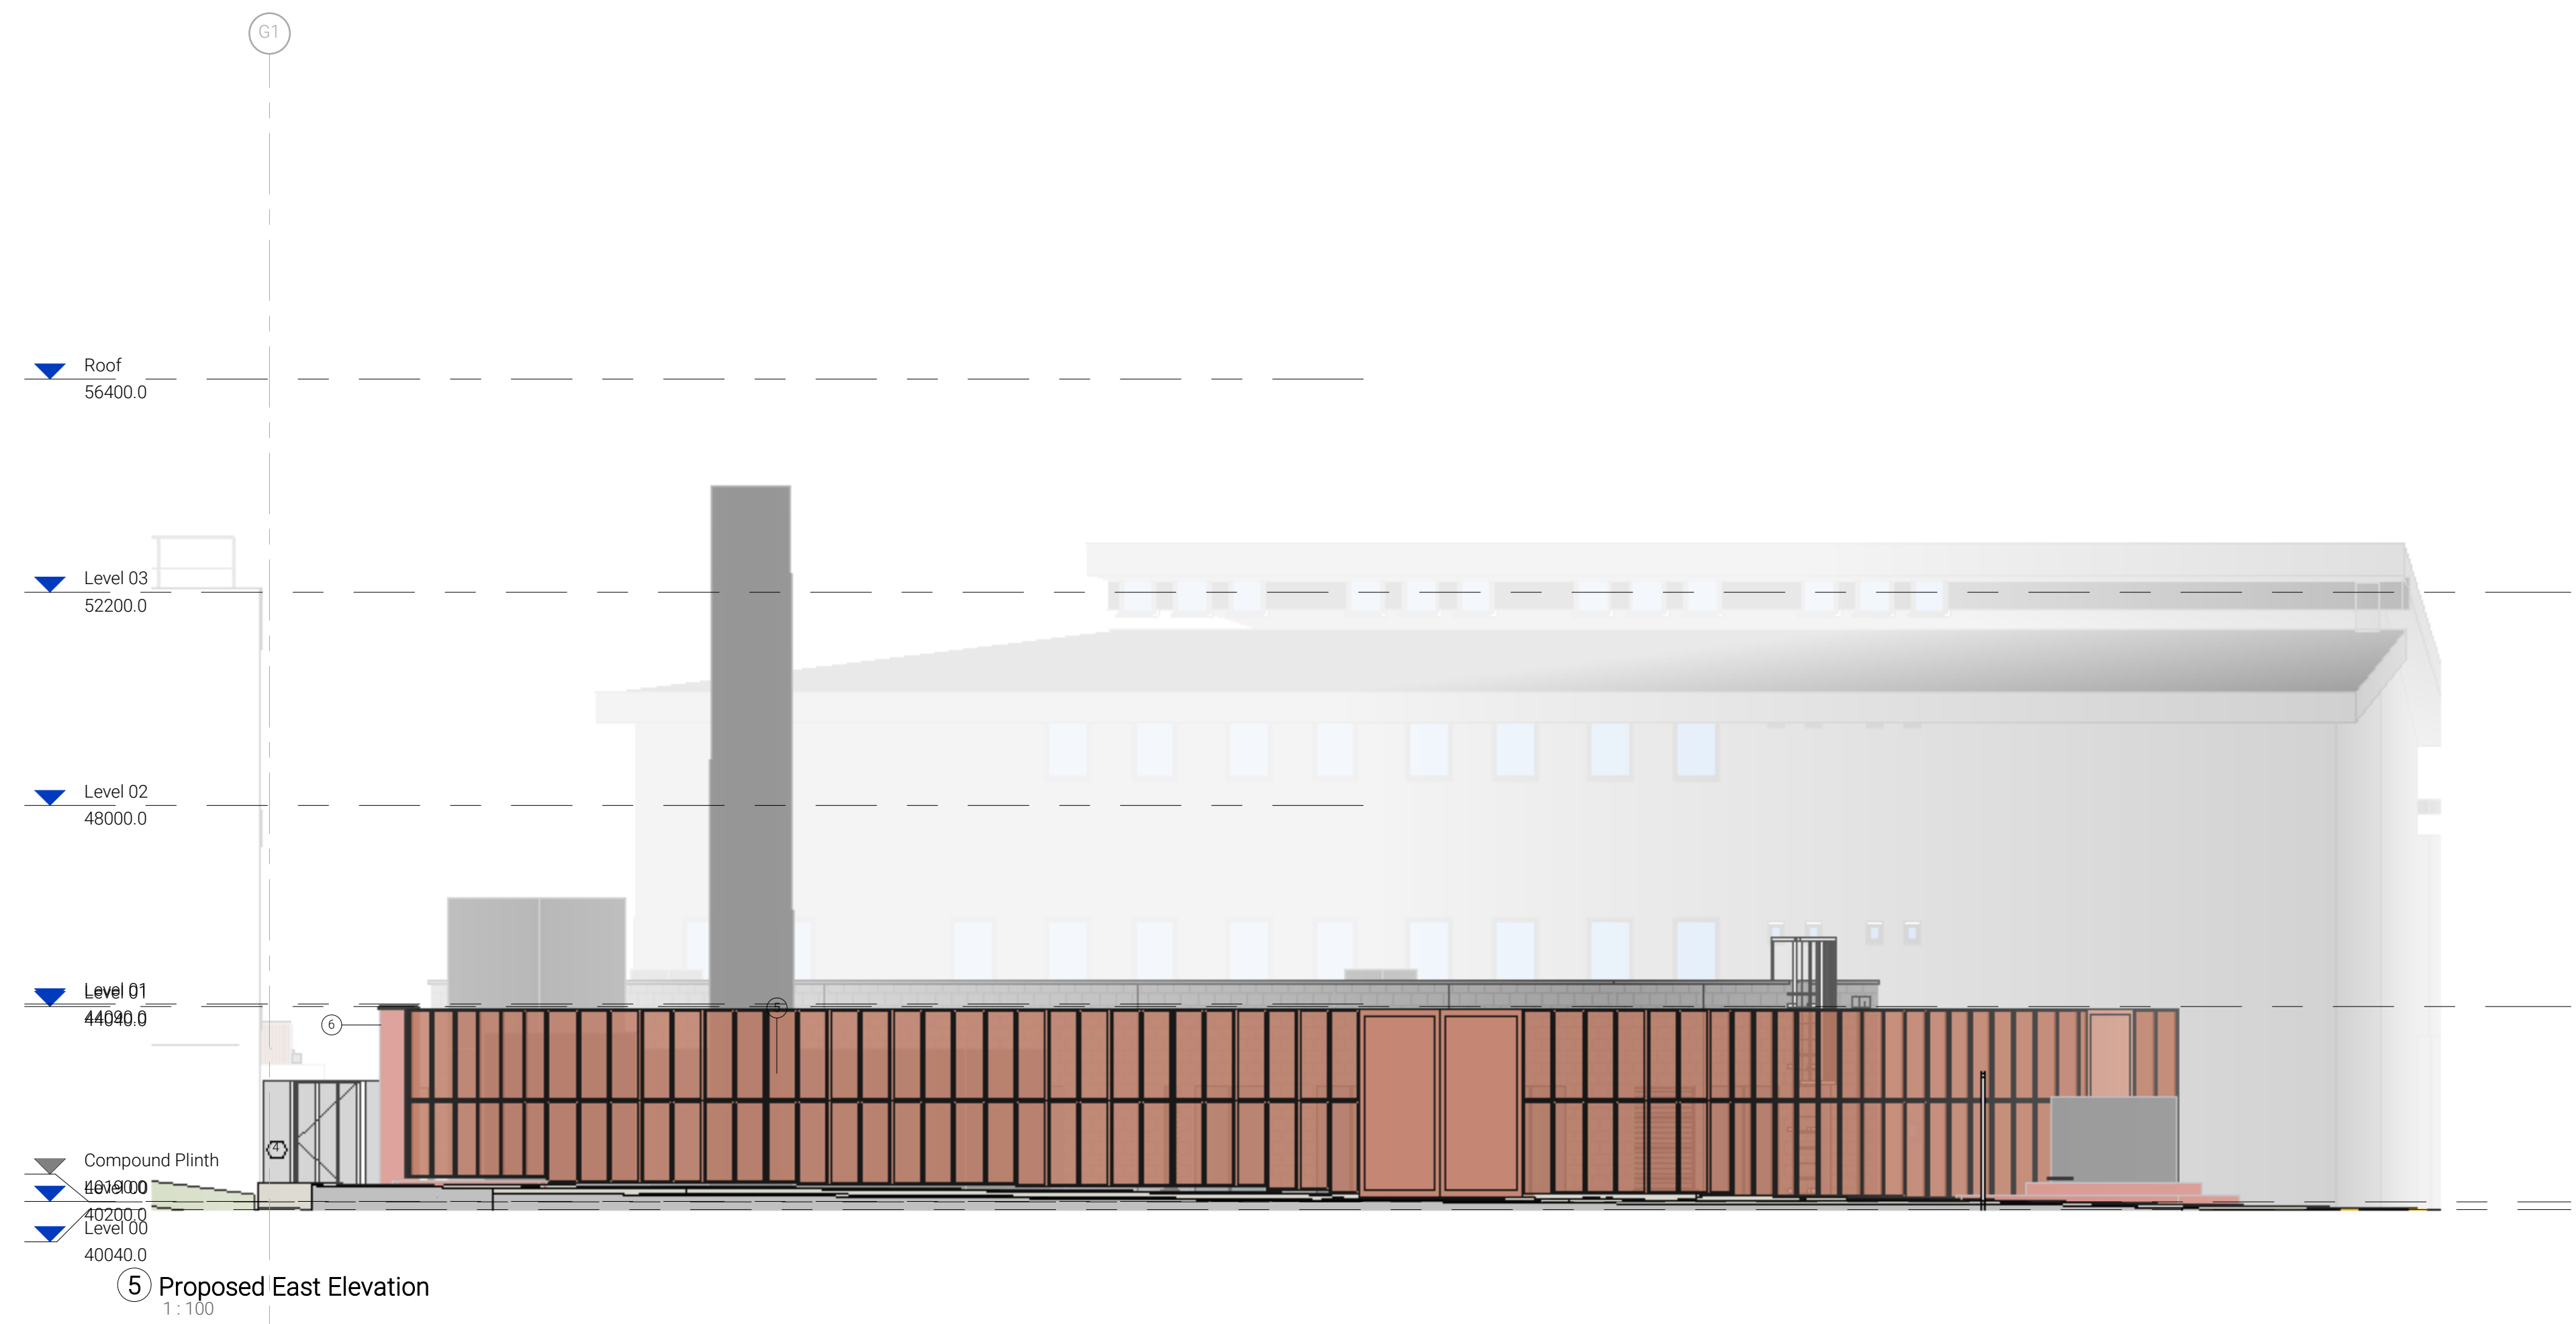

Plan legend for Proposed Elevations  
1 : 500

| NO.   | Material / Colour Information   |
|---|---|
| 1   | <b>Dense Concrete Masonry Blocks</b><br>Fair Faced Blockwork Colour: Steel Grey<br>Specification to approval of Local Planning Authority   |
| 3   | <b>Doors and Louvres</b><br>RAL 7016 Anthracite Grey. Refer to respective schedules (31 Series)   |
| 4   | <b>Welded steel mesh fencing</b><br>Colour: RAL 9005 - Black   |
| 5   | <b>Perforated Aluminium Panel Fencing</b><br>Colour: Tanairi Sable Interport 02525 Sable (Y4304) Ultra-durable powder coatings with a sand-blasted aspect, To replicate product used for veil in Project RED. Perforation pattern to be confirmed.<br>To incorporate motif / graphic (to be agreed with Trust) |
| 6   | <b>Masonry Brick Pier</b><br>Reigate Medium Multi laid in stretcher bond.<br>To replicate brickwork and mortar to be used in Project RED.   |
| 7   | <b>Flue Tower</b> - Colour: RAL 7035 (TBC)   |
| 8   | <b>Parapet Capping / Coping</b><br>To match colours of doors and louvres in the first instance (RAL 7016 Anthracite Grey).   |
| 9   | <b>Masonry Faced Retaining Wall</b><br>Reigate Medium Multi laid in stretcher bond.<br>To replicate brickwork and mortar to be used in Project RED.   |
| <b>OTHER</b><br>Paint to Steelwork Support Structure hosting cable runs to match parapet capping colour.                                  |   |
| <b>NOTE:</b><br>All Material Specifications and Colours to be confirmed with architect.<br>Approval required by Local Authority Planning. |   |

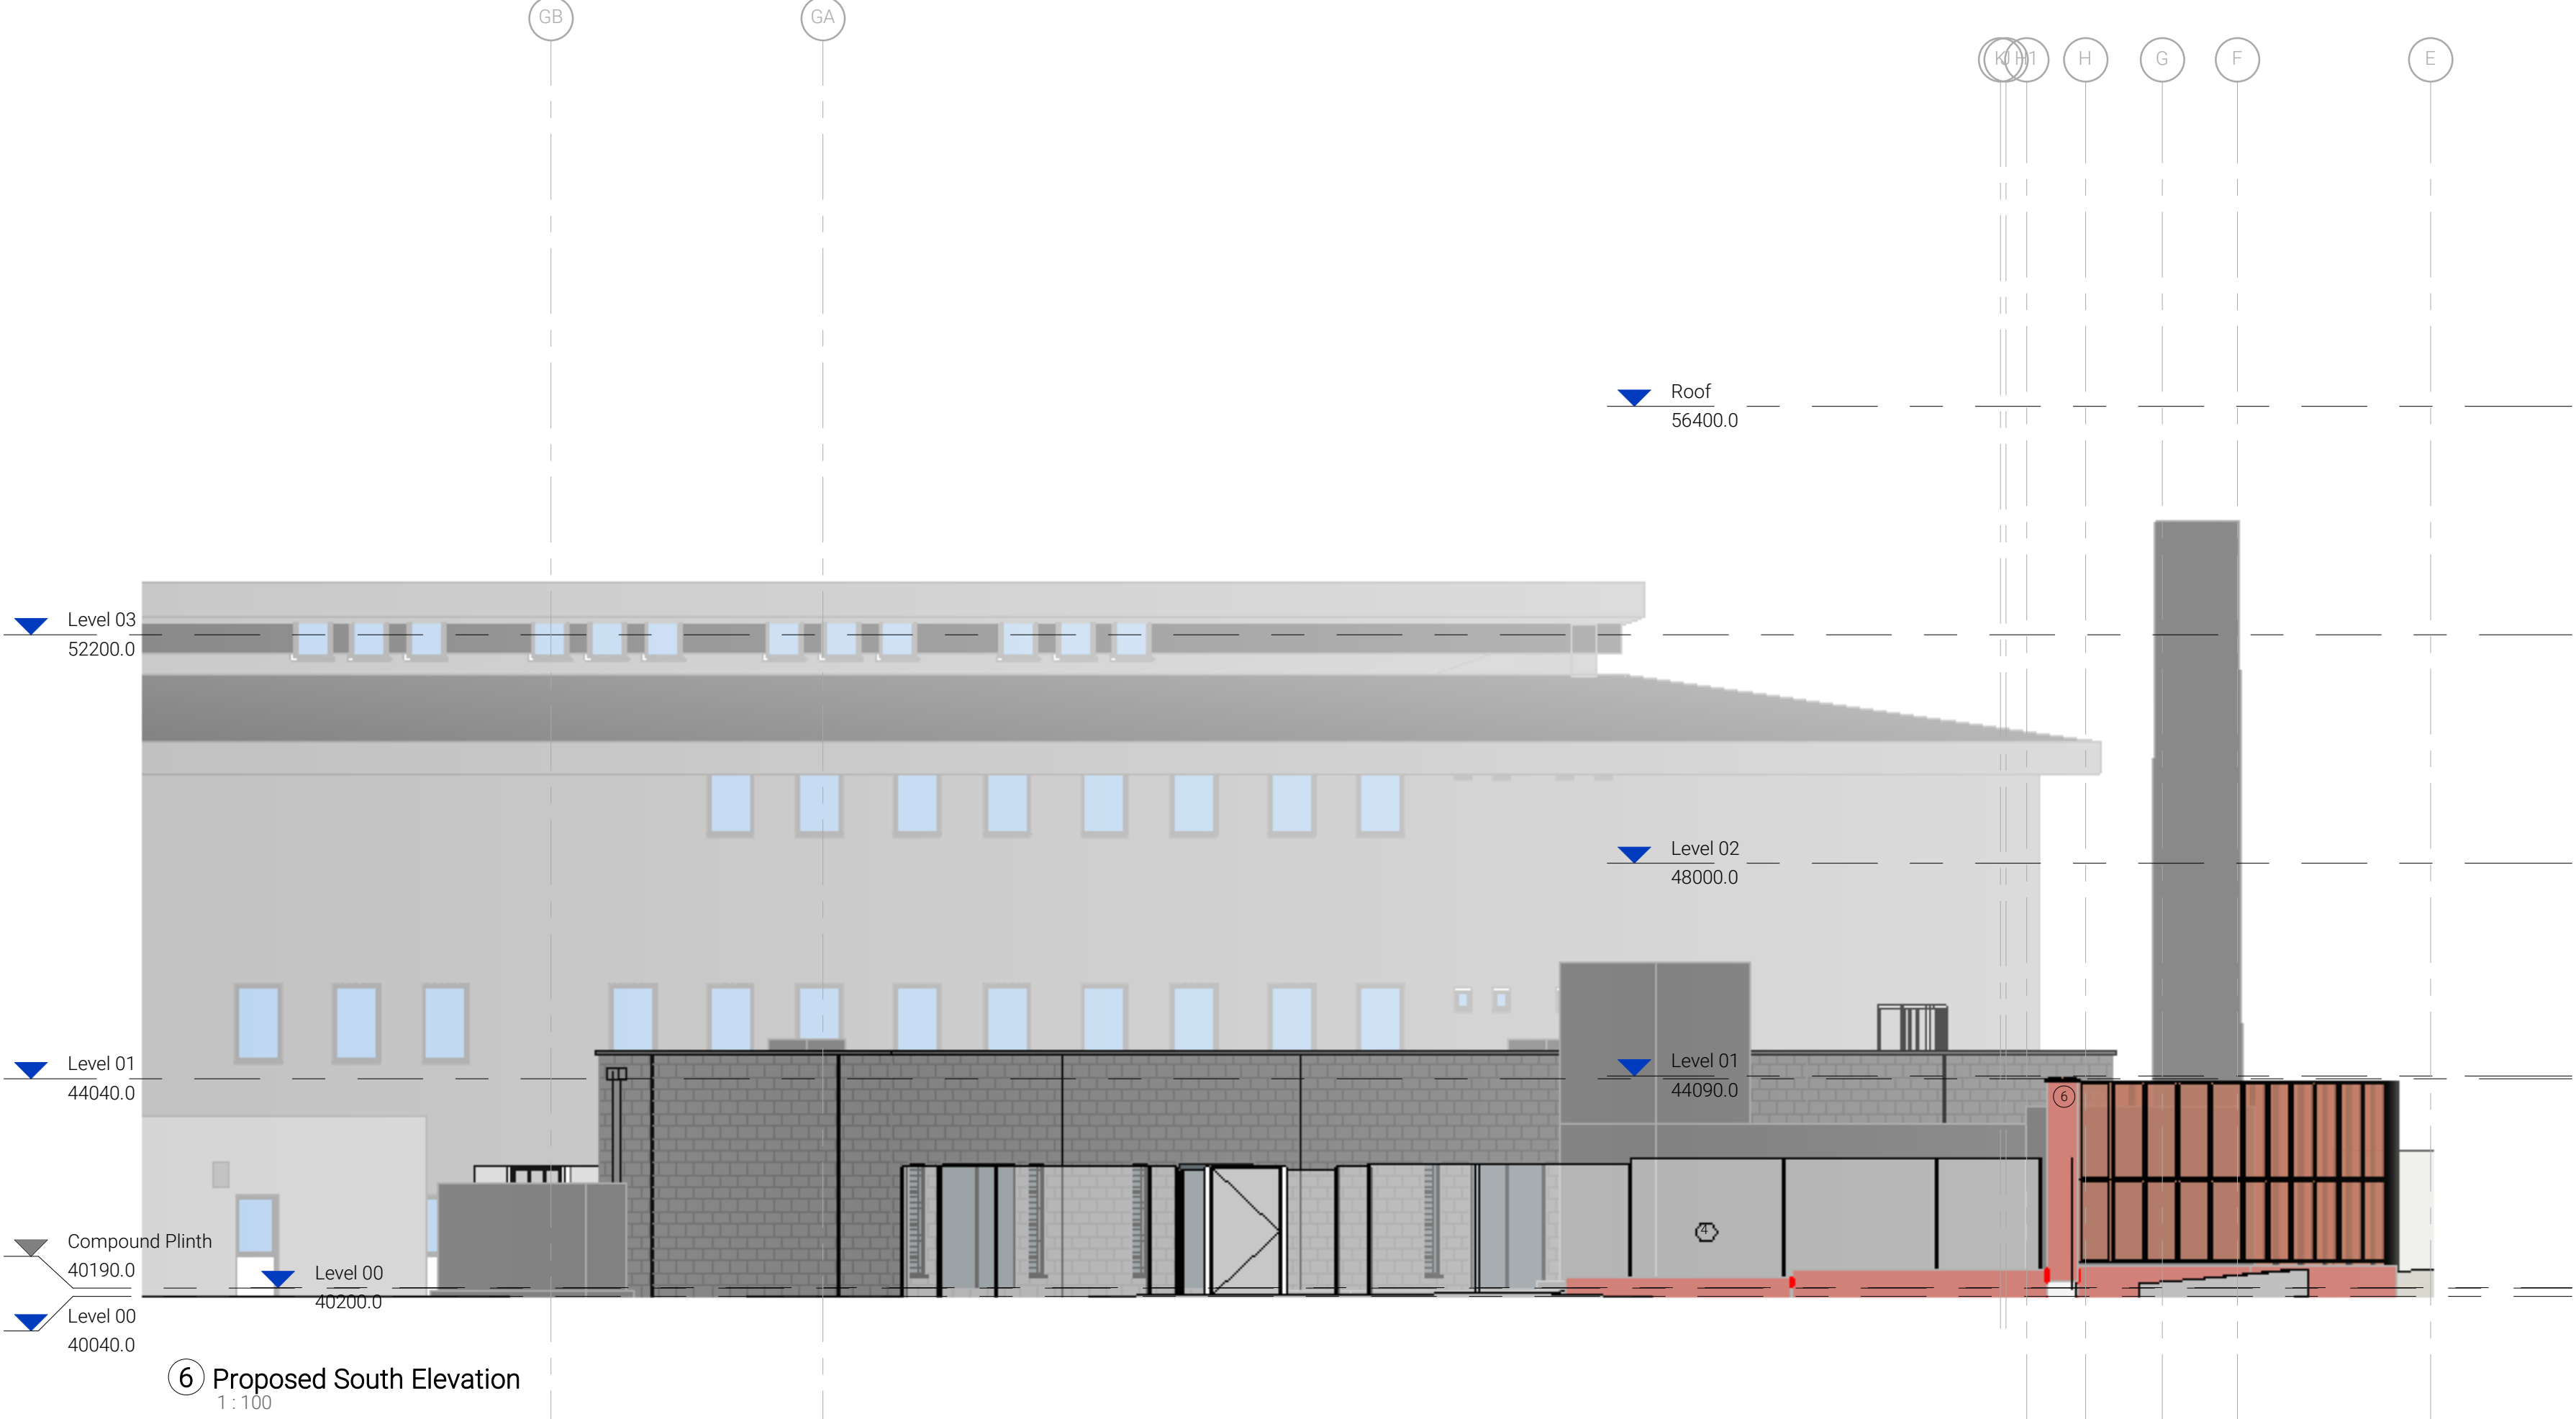

|   |  |   |  |   |      |        |                                                                                  |                                                    |   |                          |   |
|---|--|---|--|---|------|--------|----------------------------------------------------------------------------------|----------------------------------------------------|---|--------------------------|---|
| <b>GENERAL NOTES:</b><br>DAY Architectural Ltd accepts no responsibility for any costs, losses or claims whatsoever arising from these drawings, specifications and related documents unless there is full compliance with the Client or any professional user of the following:<br>1. All boundaries, dimensions and levels are to be checked on site before construction and any discrepancies reported to the Architect / Designer.<br>2. Partial Service: Any discrepancies with site or other information is to be advised to the Architect / Designer and direction and / or approval is to be sought before the implementation of the detail.<br>3. Block and site plans are reproduced under license from the Ordnance Survey.<br>4. Do not scale the drawing.<br>5. For the purposes of construction, all relevant parties must check this information prior to implementation and report any discrepancies to the Architect / Designer. |  | <b>REVISIONS</b><br>REV DESCRIPTION<br>R1 Record issue<br>C2 Flue colour confirmed. Retaining wall shown<br>C1 Construction Issue<br>P7 Design changes for LPA/Chiller location<br>P6 Note to blockwork base colour<br>P5 Stage 4 Re-Issue<br>P4 Updates to Stage 4 Pack<br>P3 Drainage made external<br>P2 Stage 4 Issue<br>P1 General Arrangement Updates |  | 16.01.24<br>20.02.24<br>16.06.23<br>16.05.23<br>10.10.22<br>16.09.22<br>15.08.22<br>13.05.22<br>29.04.22<br>03.03.22 | DATE | REV BY | CLIENT<br>IHP<br><b>Manchester University</b><br>NHS IHP<br>NHS Foundation Trust | PROJECT<br>Project RED - Electrical Infrastructure | DRAWING<br>GA Elevations - Proposed<br>SCALE<br>As indicated @ A0<br>PROJECT 1188-21<br>CLIENT REF RED<br>DRAWN BY AK<br>CHECKED BY JC<br>ORIGIN VOLUME LEVEL TYPE ROLE NUMBER REVISION<br>DAY 02 XX DR A 20-1101 R1<br>DRAWING STATUS<br>Record Issue | FIRST ISSUED<br>03/03/22 | <b>DAY</b><br>DAY Architectural Ltd<br>Studio 1, Lancaster Buildings<br>17 Chancery, Manchester, M4 1ST<br>2020<br>T: 0161 634 9703<br>W: www.day-architectural.com |
|---|--|---|--|---|------|--------|----------------------------------------------------------------------------------|----------------------------------------------------|---|--------------------------|---|