




PROPOSED ANNEX BUILDING NORTH EAST ELEVATION  
SCALE 1:200



PROPOSED ANNEX BUILDING NORTH WEST ELEVATION  
SCALE 1:200

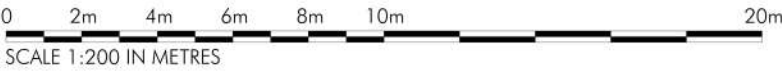

PROPOSED ANNEX BUILDING SOUTH WEST ELEVATION  
SCALE 1:200



PROPOSED ANNEX BUILDING SOUTH EAST ELEVATION  
SCALE 1:200

|                                                                                                 |  |                                                                               |  |   |  |   |
|-------------------------------------------------------------------------------------------------|--|-------------------------------------------------------------------------------|--|---|--|---|
| AM<br>JBR<br>DRAWN                                                                              |  | REV A: ELEVATIONS UPDATED TO MATCH CONSTRUCTION DRAWINGS<br>DRAWN<br>REVISION |  | 05/2/25<br>30/07/24<br>DATE   |  | VER   |
| PROJECT<br><br>PREMIER INN EXTENSION WITH BREAKFAST ROOM<br>PREMIER INN MANCHESTER WEST DIDSBUY |  |                                                                               |  | <div><br/>ALLISON PIKE<br/><br/>ARCHITECTS &amp; DESIGNERS</div> |  |   |
| TITLE<br><br>PROPOSED ANNEX BUILDING ELEVATIONS                                                 |  |                                                                               |  |   |  |   |
| SCALE<br><br>1:200 @ A3                                                                         |  |                                                                               |  |   |  |   |
| JOB No<br><br>PI1077                                                                            |  | DRAWING No<br><br>AP201                                                       |  | REV<br><br>A   |  | <div><div>7 Buxton Road West, Disley,<br/>Stockport, Cheshire, SK12 2AE<br/>Website: <a href="http://www.allisonpike.com">www.allisonpike.com</a></div><div>Telephone: 01663 763000<br/>Facsimile: 01663 766772<br/>Email: <a href="mailto:studio@allisonpike.com">studio@allisonpike.com</a></div></div> <div>© Allison Pike Partnership Limited.</div> |