
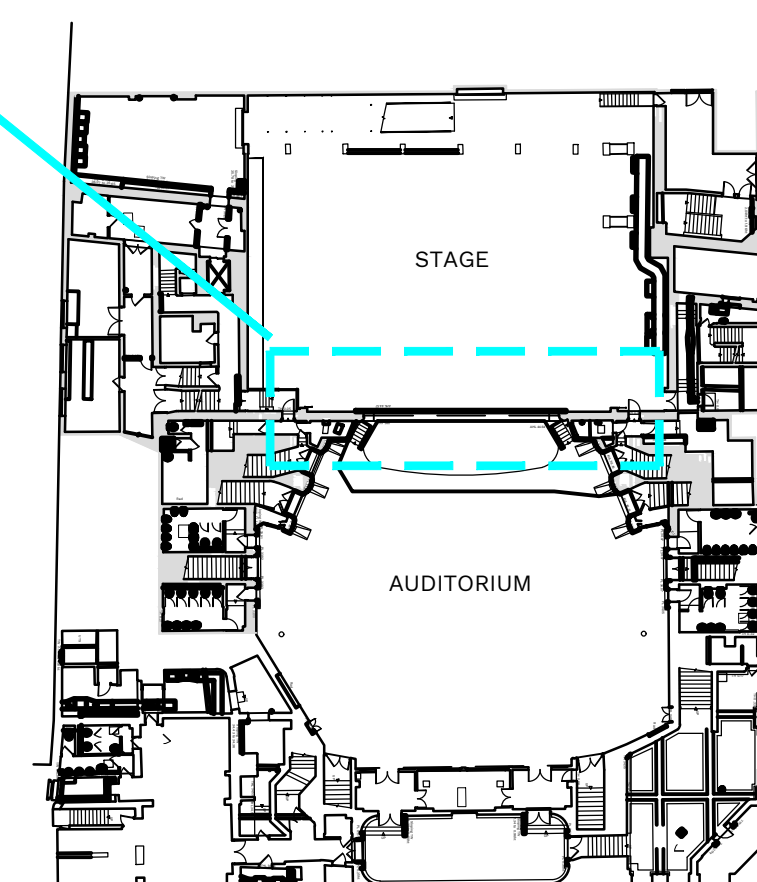


DO NOT SCALE THIS DRAWING.

Original Drawing Size A1

Notes

-	---	---	--
Rev.	Date	Description	By
Revisions			

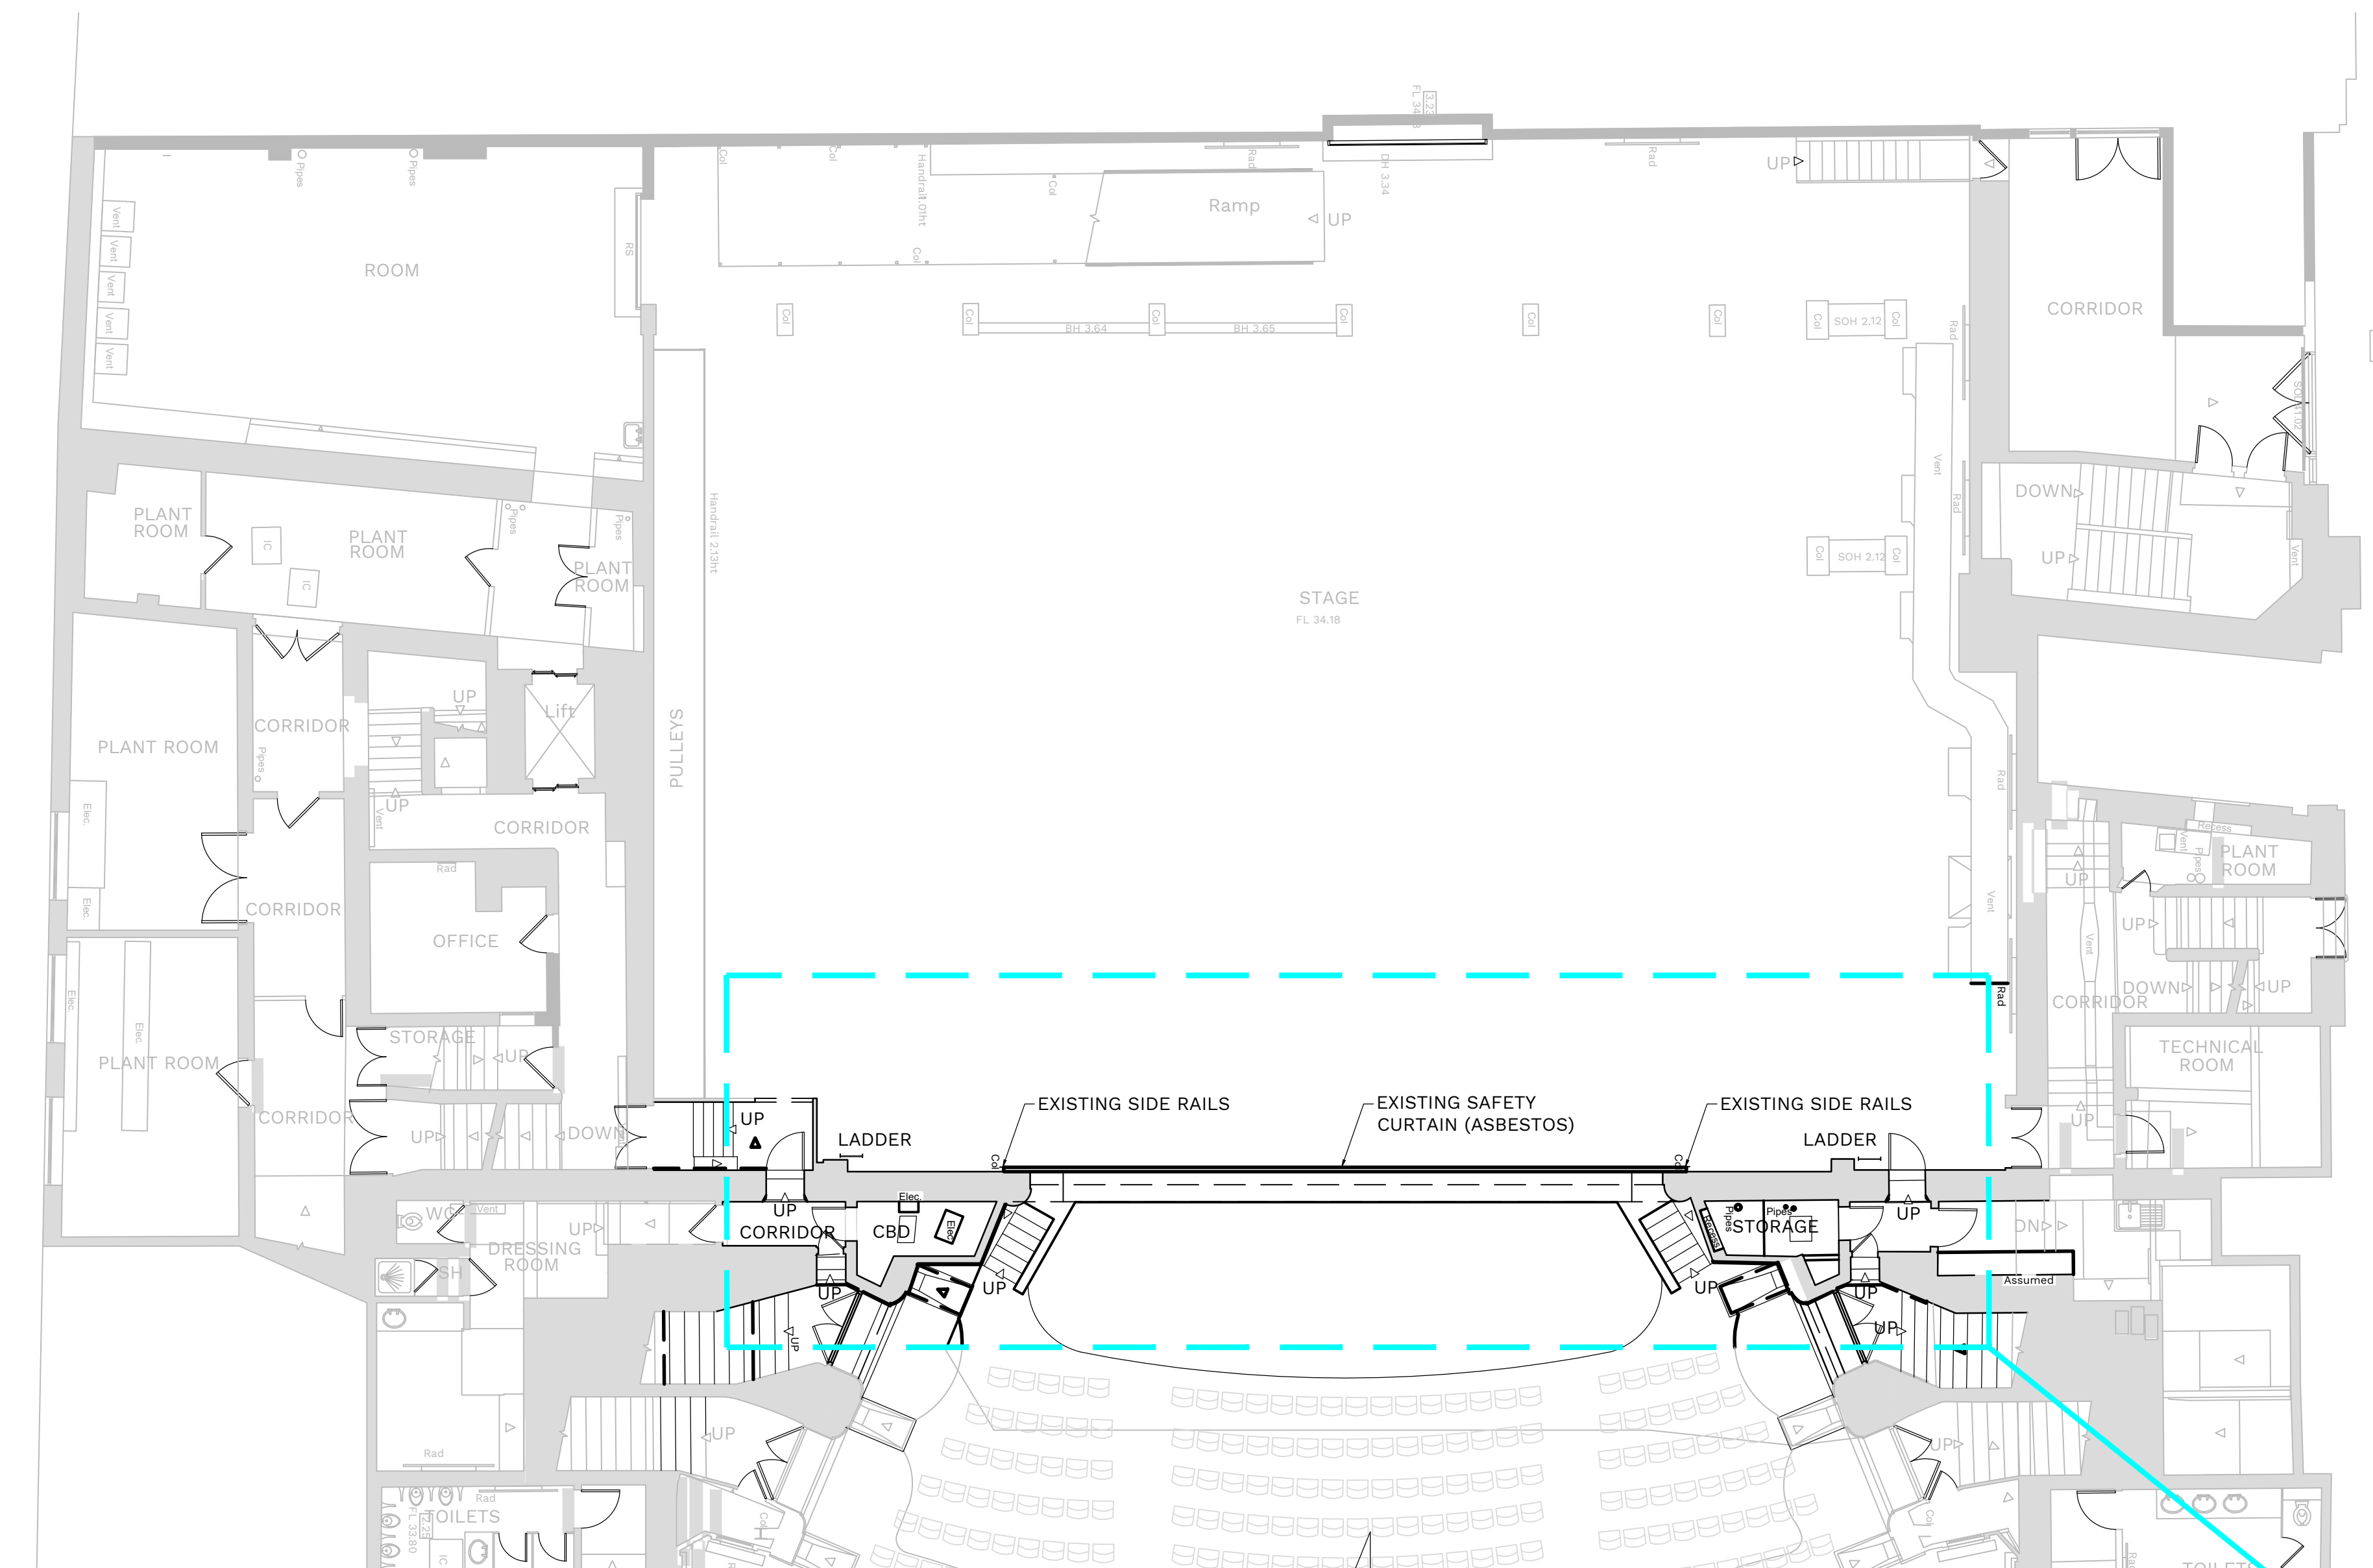

Issuing Office
204 Bolton Road, Walkden
Manchester, M28 3BN
TEL: 0161 790 4404

Client



Project
PALACE THEATRE,
MANCHESTER
- SAFETY CURTAIN

Drawing Title

EXISTING STALLS/STAGE
FLOOR PLAN

Scale	Date	Drawn	Checked	Passed
AS SHOWN	JAN 2025	GT	---	

Drawing No.

MJC25_01_016-002

PLANNING

THIS DRAWING AND THE COMPUTER FILE OF THIS DRAWING ARE COPYRIGHT. THE COPYRIGHT BELONGS TO MJ CONSULTING ENGINEERS LTD (MJC LTD). THIS DRAWING MAY THEREFORE, NOT BE REPRODUCED IN ANY FORMAT WITHOUT THE WRITTEN CONSENT OF MJC LTD AND THE COMPUTER FILE MAY NOT BE TRANSFERRED WITHOUT THE WRITTEN CONSENT OF MJC LTD.