



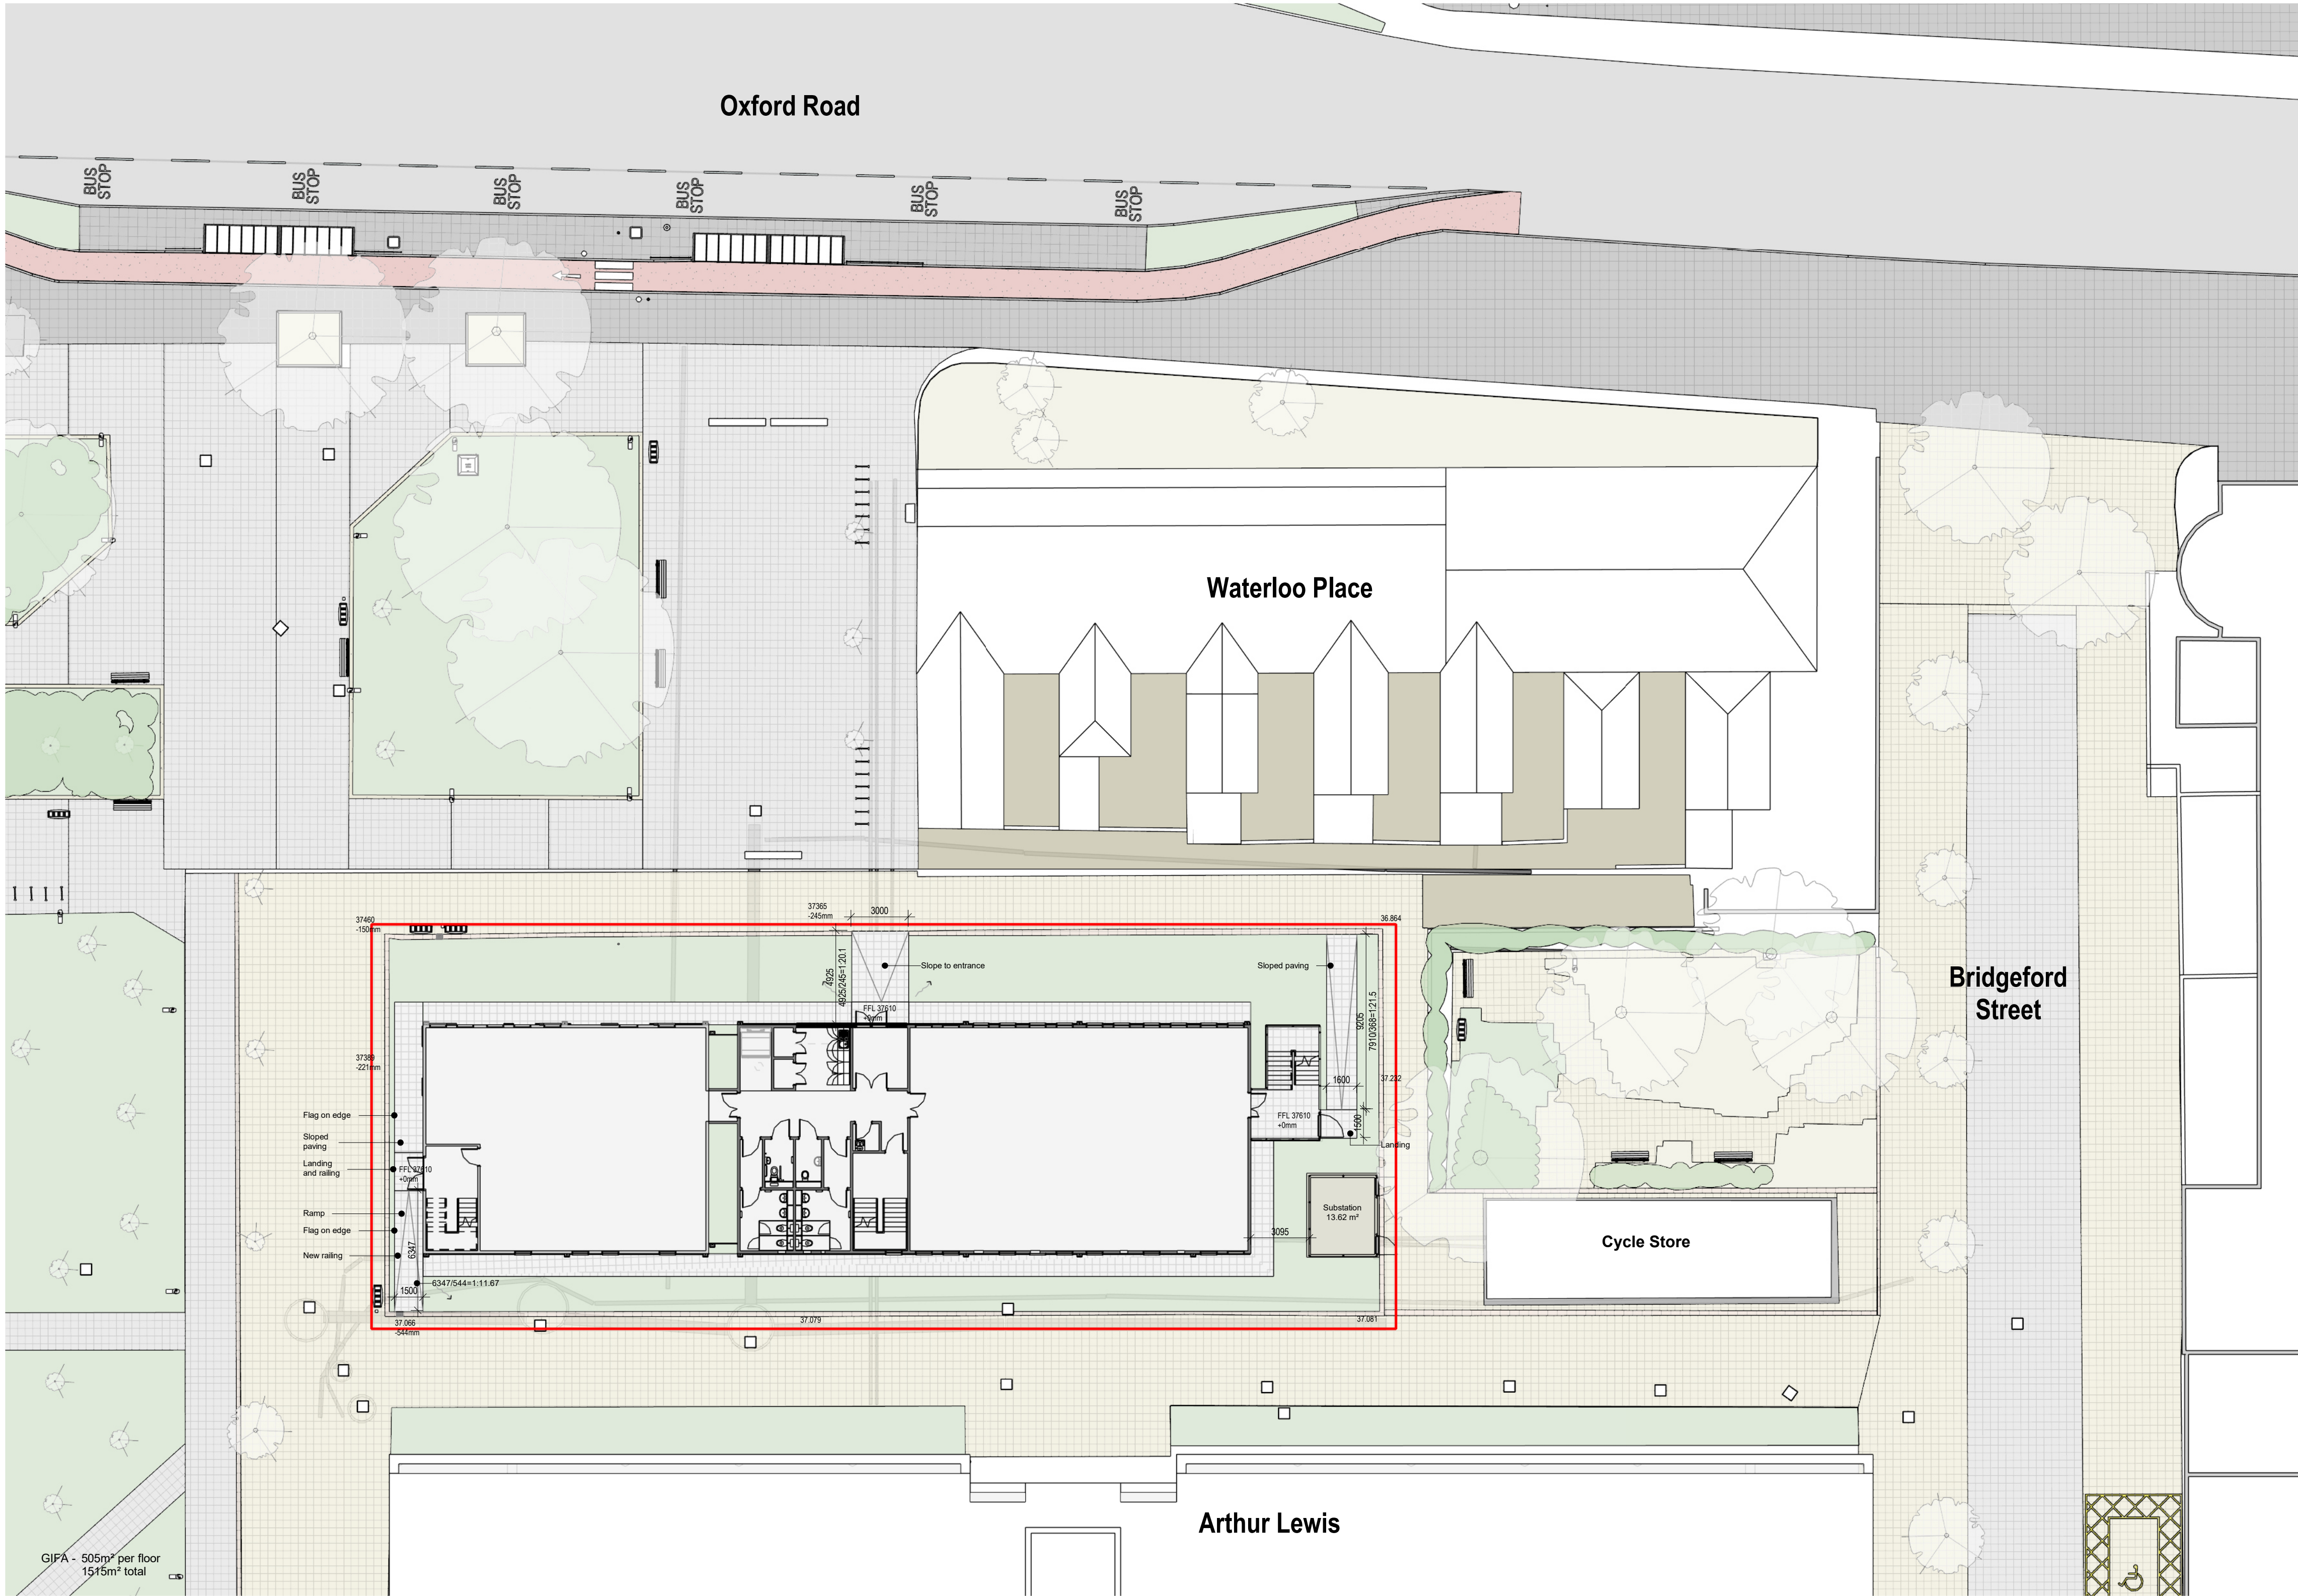

Site Plan as Proposed

1 : 200 @ A1

- NOTES**
1. Do not scale from this drawing.
 2. All measurements are in millimetres unless stated otherwise.
 3. This drawing is to be read in conjunction with the specification and all relevant Architectural, Electrical, Mechanical and Structural drawings.
 4. (c) University of Manchester this drawing must not be reproduced without permission.
 5. Directorate of Estates and Facilities to be notified of any discrepancies.

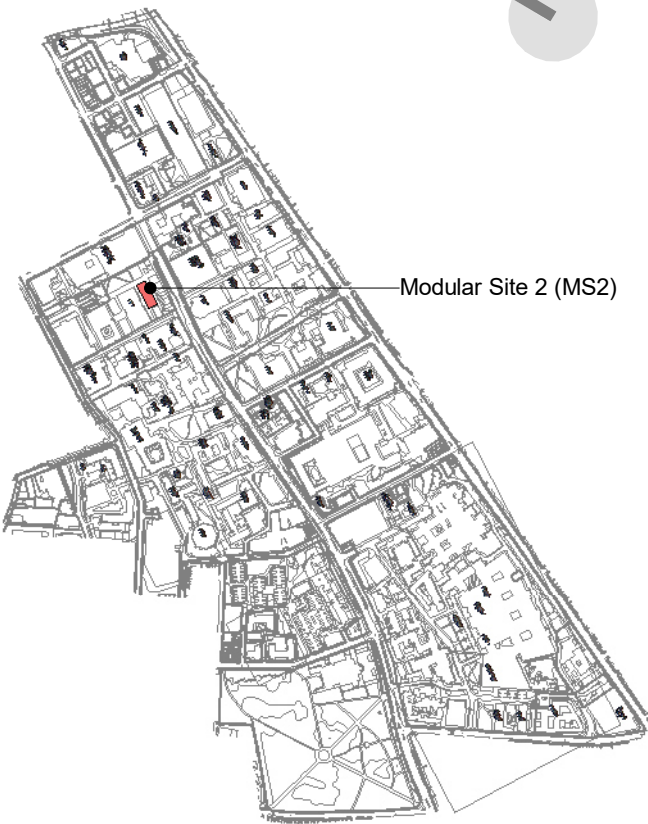

0 4m 8m 16m
1:200 @ A1

Site Boundary 1142m²

P05	External compound layout updated. Roof access and edge protection added.	25-10-24	JL	JL
P04	Path around building added.	19-09-24	JL	JL
P03	Issued for planning.	12-07-24	JL	JL
P02	Layout updated. Ramps & landing added.	05-03-24	JL	JL
P01	First Issue. Issued for Comment.	27-02-24	JL	JL
Rev	Description	Date	By	Auth

MANCHESTER
1824

The University of Manchester

Directorate of Estates and Facilities
Beyer Building
The University of Manchester
Oxford Road
Manchester
M13 9PL

**HALLIDAY
MEECHAM
ARCHITECTS**

Halliday Meecham Architects Limited
111 Piccadilly, Manchester M1 2DT
+44 (0)161 601 5500
4 Deansgate Street, London W1W 5DT
+44 (0)20 446 6175
hmo@hallidymeecham.com
www.hallidymeecham.com

Drawing Status
PLANNING

Project
UoM NZC Decant Works - 5668

Building Name Decant Modular Building	Building No. 393AA
--	-----------------------

Site Name
Oxford Road

Sub-Site Name
Modular Site 2

Drawing Title
MS2 Site Plan as Proposed

PM ME	Drawn JL	Checked FW	Authorised HMA
Scale @A1 1:625	Date 25-10-2023	Date 26-10-2023	Date 26-10-2023
Drawing Number 5668-HMA-MS2-ZZ-DR-A-00003	Revision P05		