

GENERAL NOTES

REMOTE DRIVER POSITIONS SHALL BE AGREED ONSITE WITH THE MAIN CONTRACTOR. THE AGREED LOCATIONS ARE TO BE OUT OF DIRECT VIEW BUT ACCESSIBLE FOR POTENTIAL MAINTENANCE REQUIREMENTS.

IF THE REMOTE DRIVER POSITIONS ARE TO BE LOCATED EXTERNALLY THE MAIN CONTRACTOR SHALL ALLOW FOR THE APPROPRIATE EXTERNAL RATED ACCESSIBLE ENCLOSURES TO HOUSE THE LIGHTING EQUIPMENT. THESE SHALL BE POSITIONED IN AN ACCESSIBLE LOCATION OUT OF DIRECT VIEW FROM GROUND AND FIRST FLOOR LEVEL.

CABLING TO THE LUMINAIRES SHALL BE INSTALLED NEATLY AND CONCEALED FROM DIRECT VIEW WHERE PHYSICALLY POSSIBLE.

ALL ELECTRICAL JUNCTION BOXES SHALL BE INSTALLED NEATLY AND CONCEALED FROM DIRECT VIEW WHERE POSSIBLE. JUNCTION BOXES SHALL BE COLOUR MATCHED TO MATCH AFTING STRUCTURES.

FINING DETAILS

FINING OF ALL LIGHTING EQUIPMENT SHALL BE AGREED ONSITE WITH THE MAIN CONTRACTOR AND PROJECT ARCHITECT / CONSERVATION SPECIALIST

FINING DETAILS SHOULD HAVE MINIMAL IMPACT ON THE FABRIC OF BUILDING WHERE POSSIBLE. BUT SHALL ENSURE ALL LIGHTING EQUIPMENT IS PERMANENTLY FIXED AND SAFELY INSTALLED.

FINAL FINING POSITIONS TO BE REVIEWED AND AGREED ONSITE WITH THE MAIN CONTRACTOR FOLLOWING THE LIGHTING MOCK UP REVIEW.

LIGHTING CONTROL

THE EXTERNAL LIGHTING SHALL BE CONTROLLED VIA THE SPECIFIED ARCHITECTURAL LIGHTING CONTROL SYSTEM WITH AUTOMATIC SWITCH ON VIA AN EXTERNAL MOUNTED PHOTOCELL. LOCATION TO BE AGREED ONSITE WITH THE MAIN CONTRACTOR. THE MAIN CONTRACTOR SHALL PROVIDE A REMOTE DRIVER POSITION TO MONITOR THE LIGHTING EQUIPMENT. THE MAIN CONTRACTOR SHALL OFF THE PROGRAMME IN MANUAL OVERRIDE OF THE EXTERNAL FACADE LIGHTING SHALL BE PROVIDED VIA THE MASTER SCENE SET CONTROLLER

ALL EXTERNALLY MOUNTED LUMINAIRES SHALL HAVE DIMMING CONTROL UNLESS STATED OTHERWISE ON THE LUMINAIRE SCHEDULE

ARCHITECTURAL LIGHTING MOCK UP

WHERE FEASIBLE ALL EXTERNAL LIGHTING ELEMENTS SHALL BE MOCKED UP / TESTED WITH THE PROPOSED LIGHTING EQUIPMENT PRIOR TO ORDERING ANY LIGHTING EQUIPMENT. THE MOCK UP SHALL BE VIEWED WITH THE CLIENT, ARCHITECT, CONSERVATION SPECIALIST AND LIGHTING DESIGNER PRESENT. TO ENSURE ALL PARTIES ARE HAPPY WITH THE PROPOSED EFFECTS.


THE MAIN CONTRACTOR SHALL PROVIDE POWER AND SAFE ACCESS FOR THE MOCK UP WITH THE ELECTRICAL CONTRACTOR

UNDERPANNING THE TEMPORARY INSTALLATION WORKS FOR THE TESTS.

THE MOCK UP SHALL BE VIEWED DURING THE HOURS OF DARKNESS TO VIEW THE PROPOSED LIGHTING EFFECTS. THE MAIN CONTRACTOR / ELECTRICAL INSTALLER SHALL MAKE THE APPROPRIATE ALLOWANCES FOR UNDERPANNING THE MOCK UP WORKS AND EVENING (NIGHTTIME) LIGHT TESTS.

EXTERNAL SIGNAGE

SIGNAGE LIGHTING AND EXTERNALLY ILLUMINATED SIGNAGE TO BE CONFIRMED

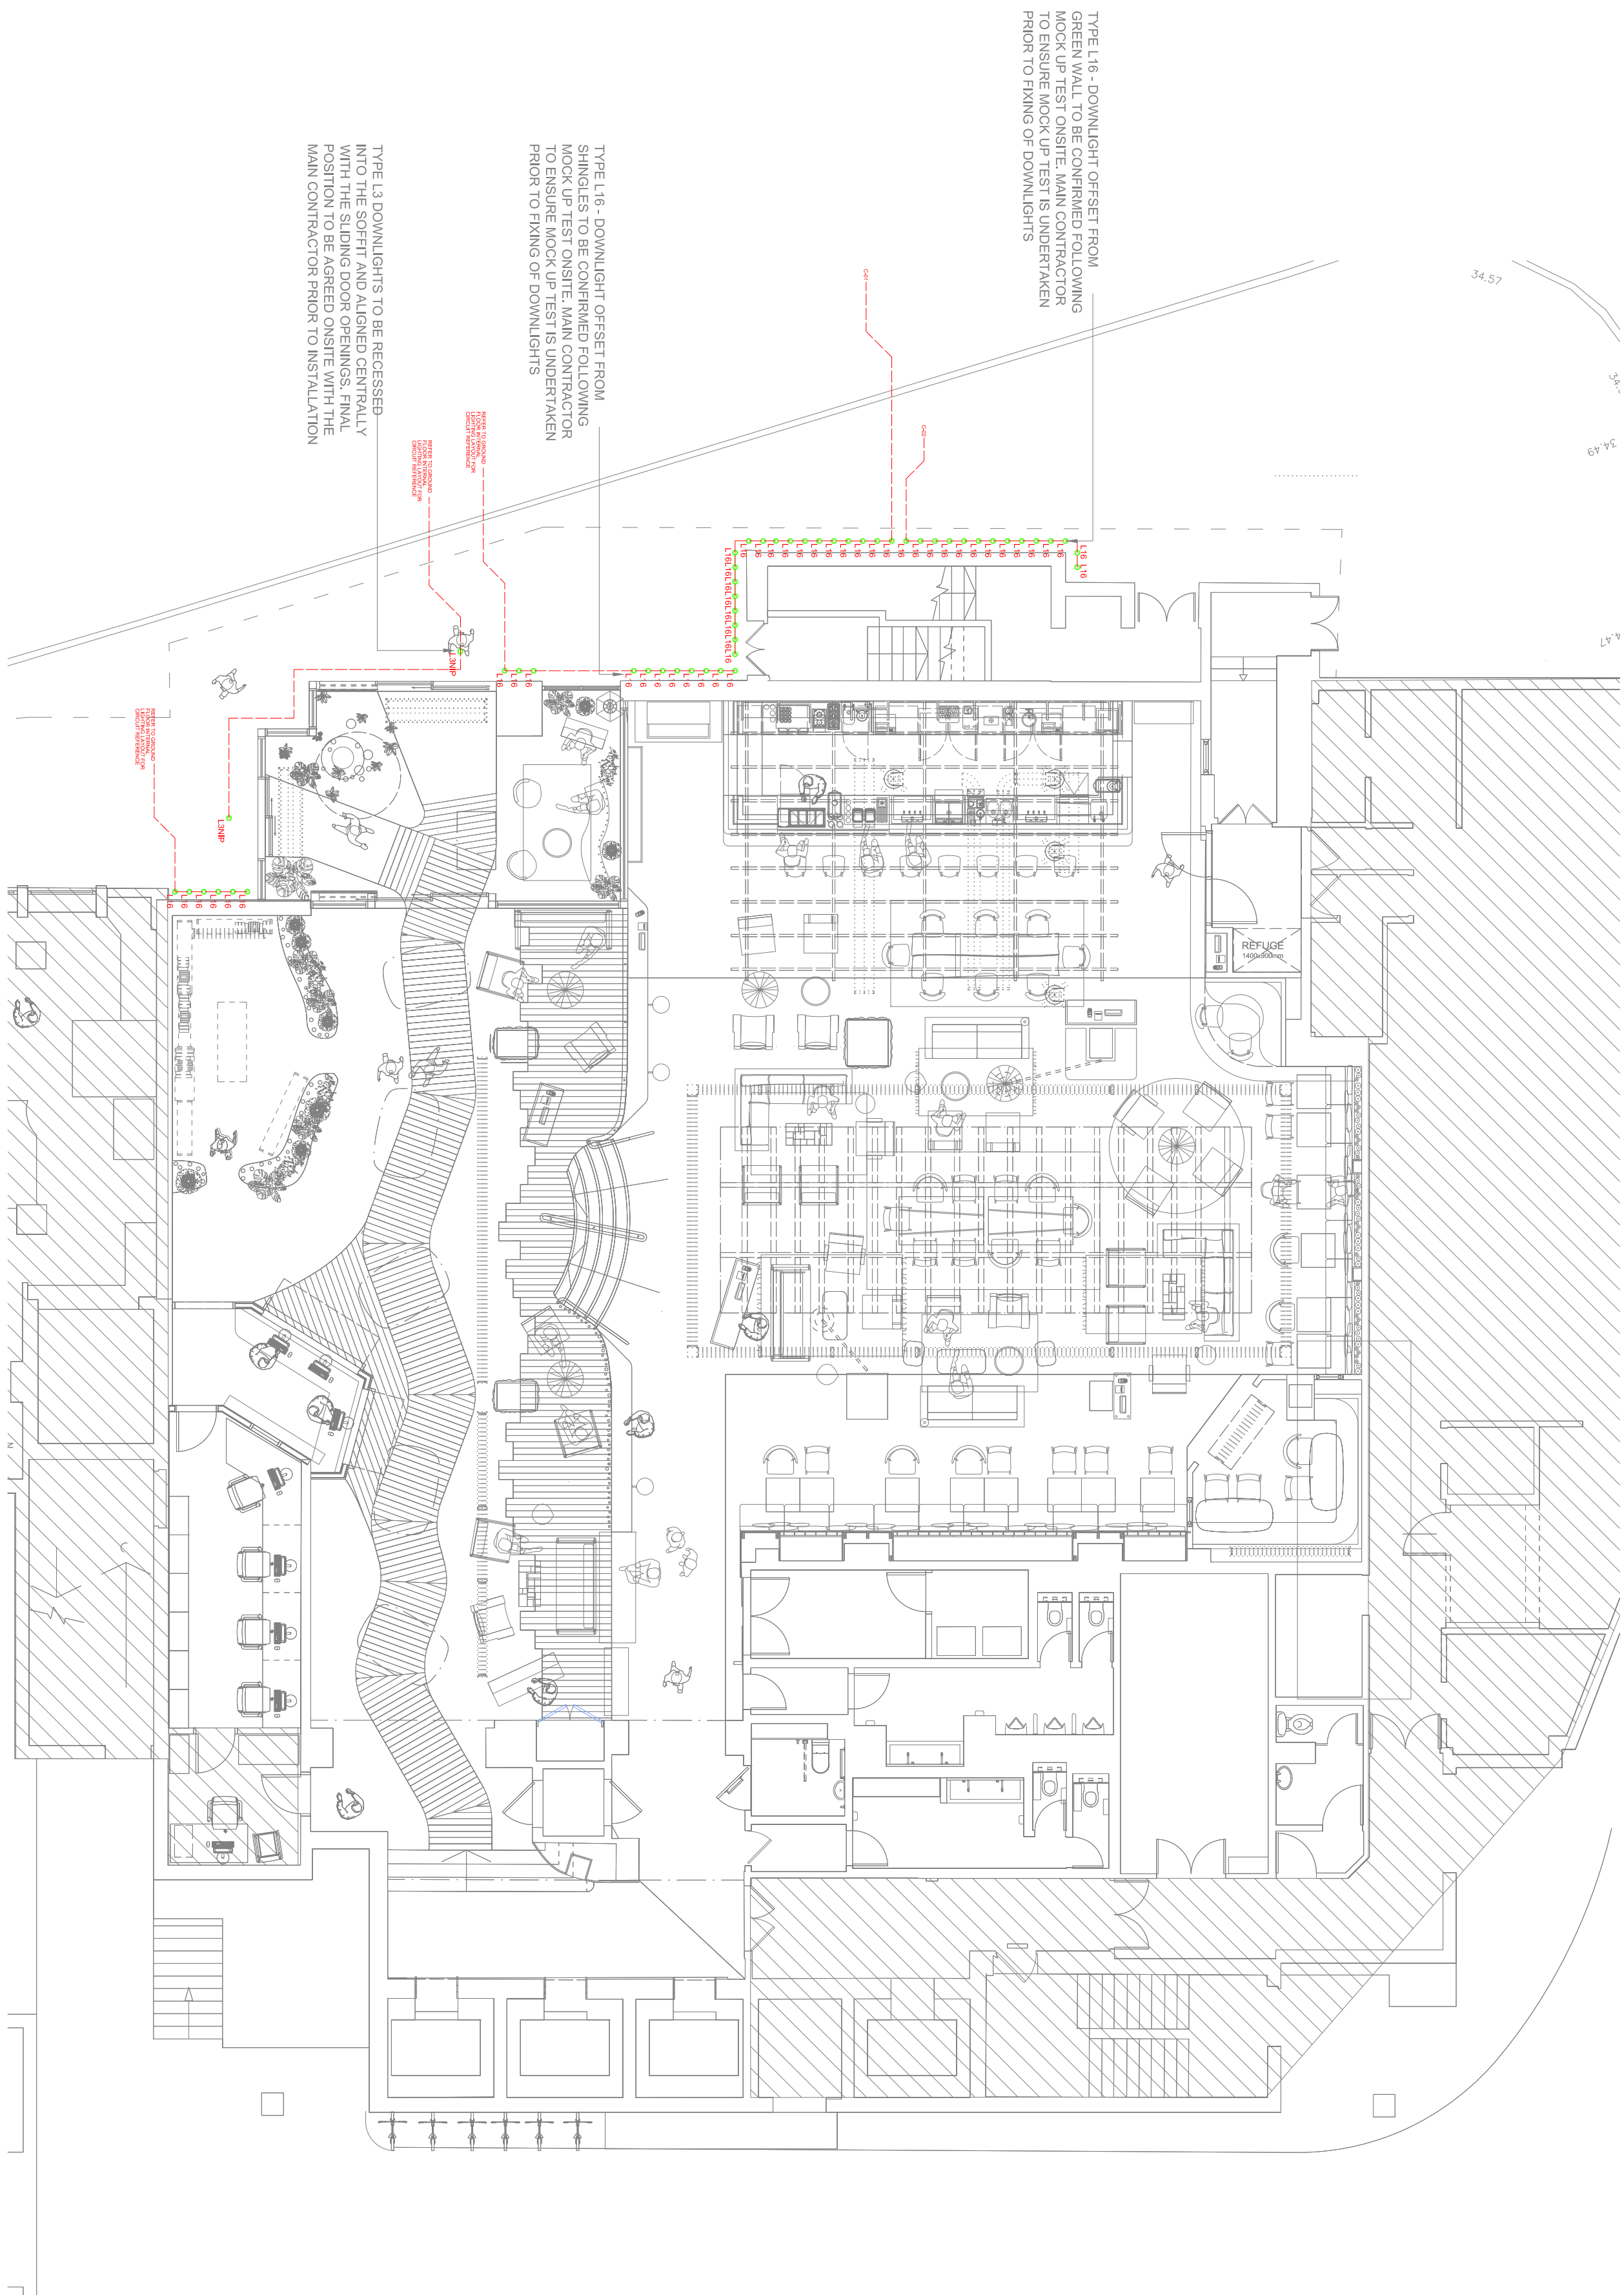

- NOTES
1. DO NOT SCALE FROM THIS DRAWING
 2. ALL DIMENSIONS ARE STATED IN MILLIMETERS
 3. THIS DRAWING IS DESIGN INTENT ONLY, AND SHALL NOT BE USED FOR CONSTRUCTION PURPOSES
 4. THIS DRAWING SHALL BE READ IN COORDINATION WITH THE LUMINAIRE SCHEDULE
 5. THIS DRAWING SHALL BE READ IN CONJUNCTION WITH THE LIGHTING SPECIFICATION DOCUMENT
 6. CONSTRUCTION DRAWINGS SHALL BE PROVIDED BY OTHERS
 7. COORDINATION OF THE M&E SERVICES ONSITE SHALL BE UNDERTAKEN BY THE MAIN CONTRACTOR
 8. THE MAIN CONTRACTOR SHALL ENSURE THE LIGHTING EQUIPMENT IS INSTALLED IN LINE WITH REGULATORY GUIDANCE AND BRITISH STANDARDS
 9. THE MAIN CONTRACTOR SHALL DESIGN AND INSTALL EMERGENCY LIGHTING AND EXIT SIGNAGE IN LINE WITH BS EN 5266 + BS EN 1838
 10. THE MAIN CONTRACTOR SHALL UNDERTAKE A FEASIBILITY STUDY TO ASSESS THE PROPOSED FITTING LOCATIONS. LUMINAIRE SIZES, FINING DETAILS AND CABLING ROUTES SHALL BE ISSUED FROM THE MAIN CONTRACTOR CONSIDERING THE STUDY RESULTS AND RAISING ANY ISSUES THAT MIGHT ARISE FROM THE STUDY
 11. FINAL LUMINAIRE HEIGHTS FOR WALL MOUNTED FITTINGS AND PENDANTS FITTINGS SHALL BE AGREED BY THE ARCHITECT AND INTERIOR DESIGNER PRIOR TO INSTALLATION

AREA HIGHLIGHTED - LIGHTING DESIGN BY OTHERS

HIGH LEVEL LIGHTING

LOW / MID LEVEL LIGHTING

SSP

28SP

5 AMP

5 AMP SOCKET FOR LIGHTING CONTROL SYSTEM - POSITIONS TO BE COORDINATED WITH THE INTERIOR DESIGNER AND JOINERY PACKAGE

REMOTE LED DRIVERS

THE MAIN CONTRACTOR SHALL ENSURE ALL REMOTE LED DRIVERS ARE CONCEALED FROM DIRECT VIEW AND ACCESSIBLE POSITIONS FOR MAINTENANCE PURPOSES.

LINEAR LED LIGHTING

LED POSITION WITHIN COFFERS TO BE AGREED ONSITE PRIOR TO FINAL INSTALLATION

THE MAIN CONTRACTOR SHALL CONSIDER FINAL LED LENGTHS FOR ALL LINEAR LED PRODUCTS WHICH SHALL COORDINATED WITH ARCHITECTURAL DETAILS AND JOINERY ELEMENTS

REV	A	12/09/22	FOR COMMENT	LA
REV	-	11/08/22	FOR COMMENT	LA
DATE	ISSUE			
Project	TREEHOUSE, MANCHESTER			
Client	STARWOOD CAPITAL			
Architect	89FT / SYNERGY ARCHITECTS			
Drawing	EXTERNAL GROUND FLOOR LIGHTING LAYOUT			
Drawing No.	2018es-00-031001	Scale:	1:100 @ A1	