


	ECO Drains
RE	Rodding Eye
	New SW Manhole
	New Foul Manhole
	New SW Pipe
	New SW Manhole
	Existing Combined Manhole

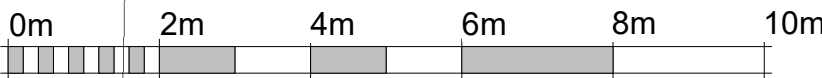

VISUAL SCALE 1:100 @ A1

C	11.10.24		Amended to planning officers comments via email dated - 10.07.2024	
B	17.11.23		Amended to swept analysis	
A	03.10.23		Amended to Planning officers commentd to discharge conditions	
Rev	Date	Int	Description	

Client: **Mr Teja Singh Sahota**

Project: 197-201 Mount Rd

Description:

Proposed Car Park Site Plan

Drawn By:	Date:	Scale @ A1:
OK	03/07/23	As indicated
Job No:	Drawing No:	Rev:
167	P106	C