


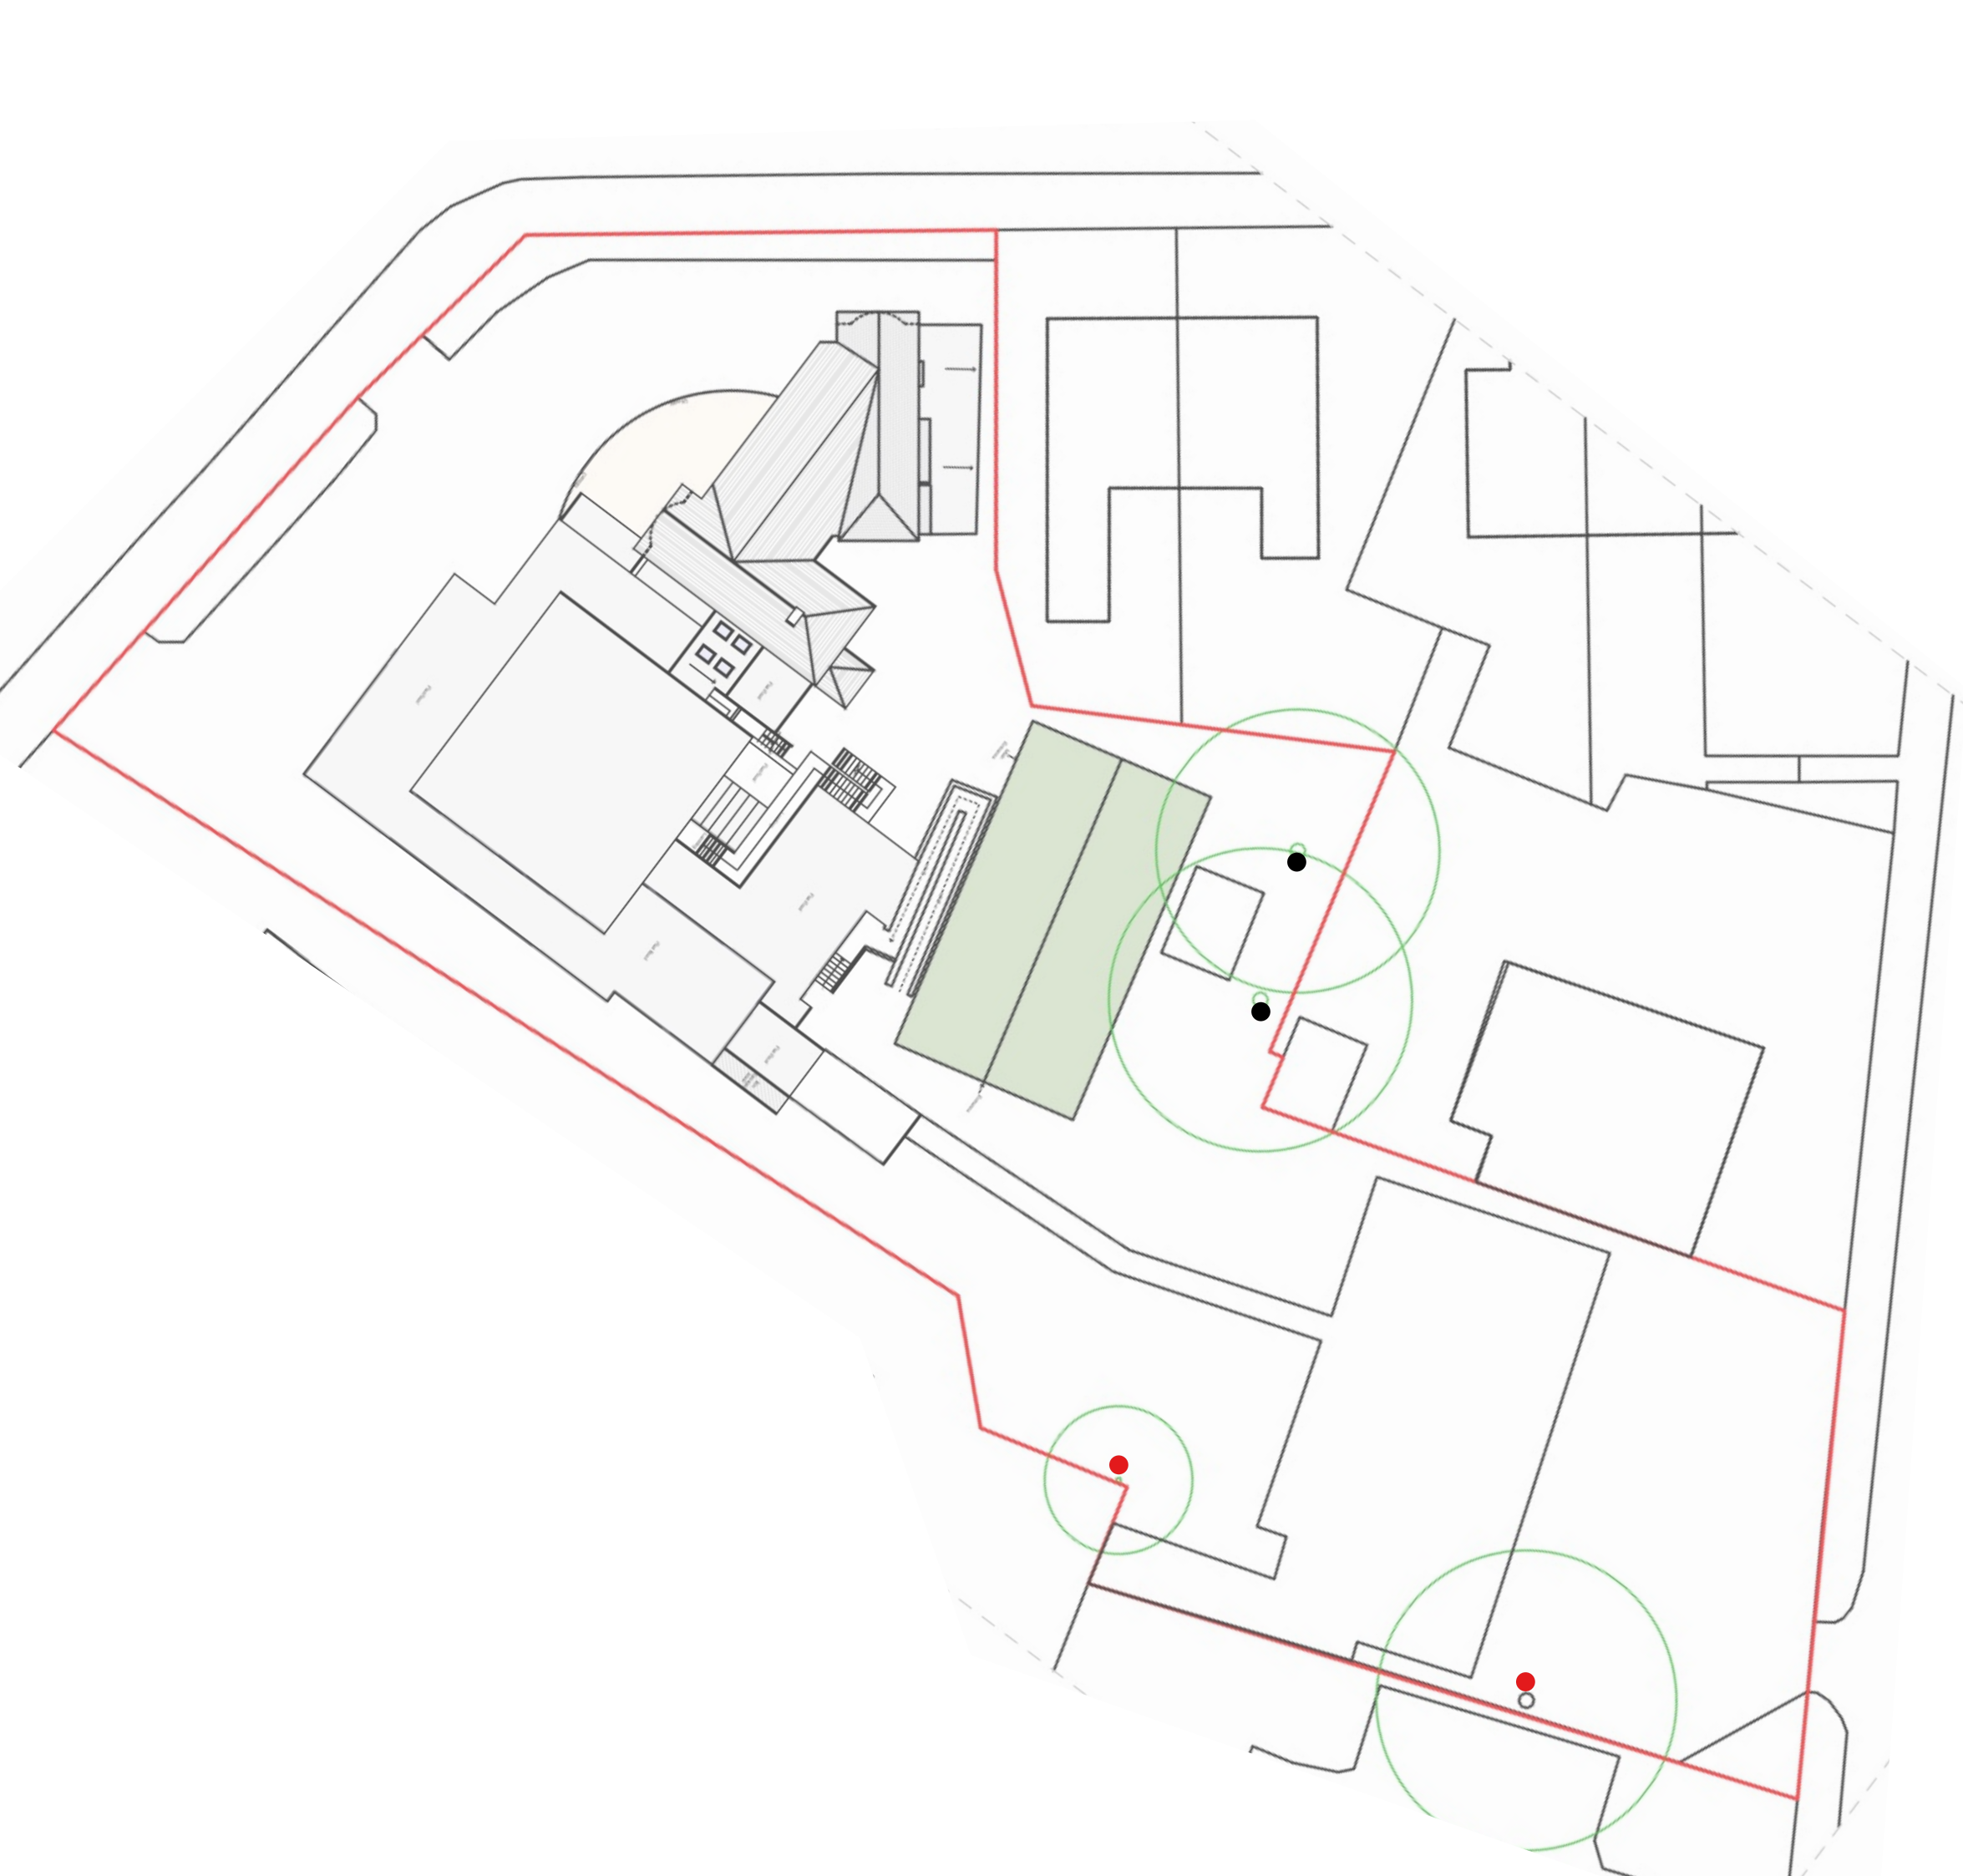

Elite Ecology
Passionate about Ecology

01782 308418

Part of Harmil Environmental Ltd.
Company Reg Number: 11310919
Company VAT Number: 320559225

admin@eliteecology.co.uk
www.eliteecology.co.uk

The New Barn, Suites 2/3, Shellow Lane,
Gawsworth, Cheshire, CW12 2FQ

Job title

Muscle Manor, Fallowfield

Client

Mr. Grant Smith (proprietor)

Map title

New Habitat Map

Date

29/10/2024

Legend

● Bat Box

● Bird Box

Scale:
550@A3

0

10

20 m

Based on EXISTING & PROPOSED GA SITE PLAN by NADA
Architects. drawing No. 24-1271 (01)001 Revision PL0