
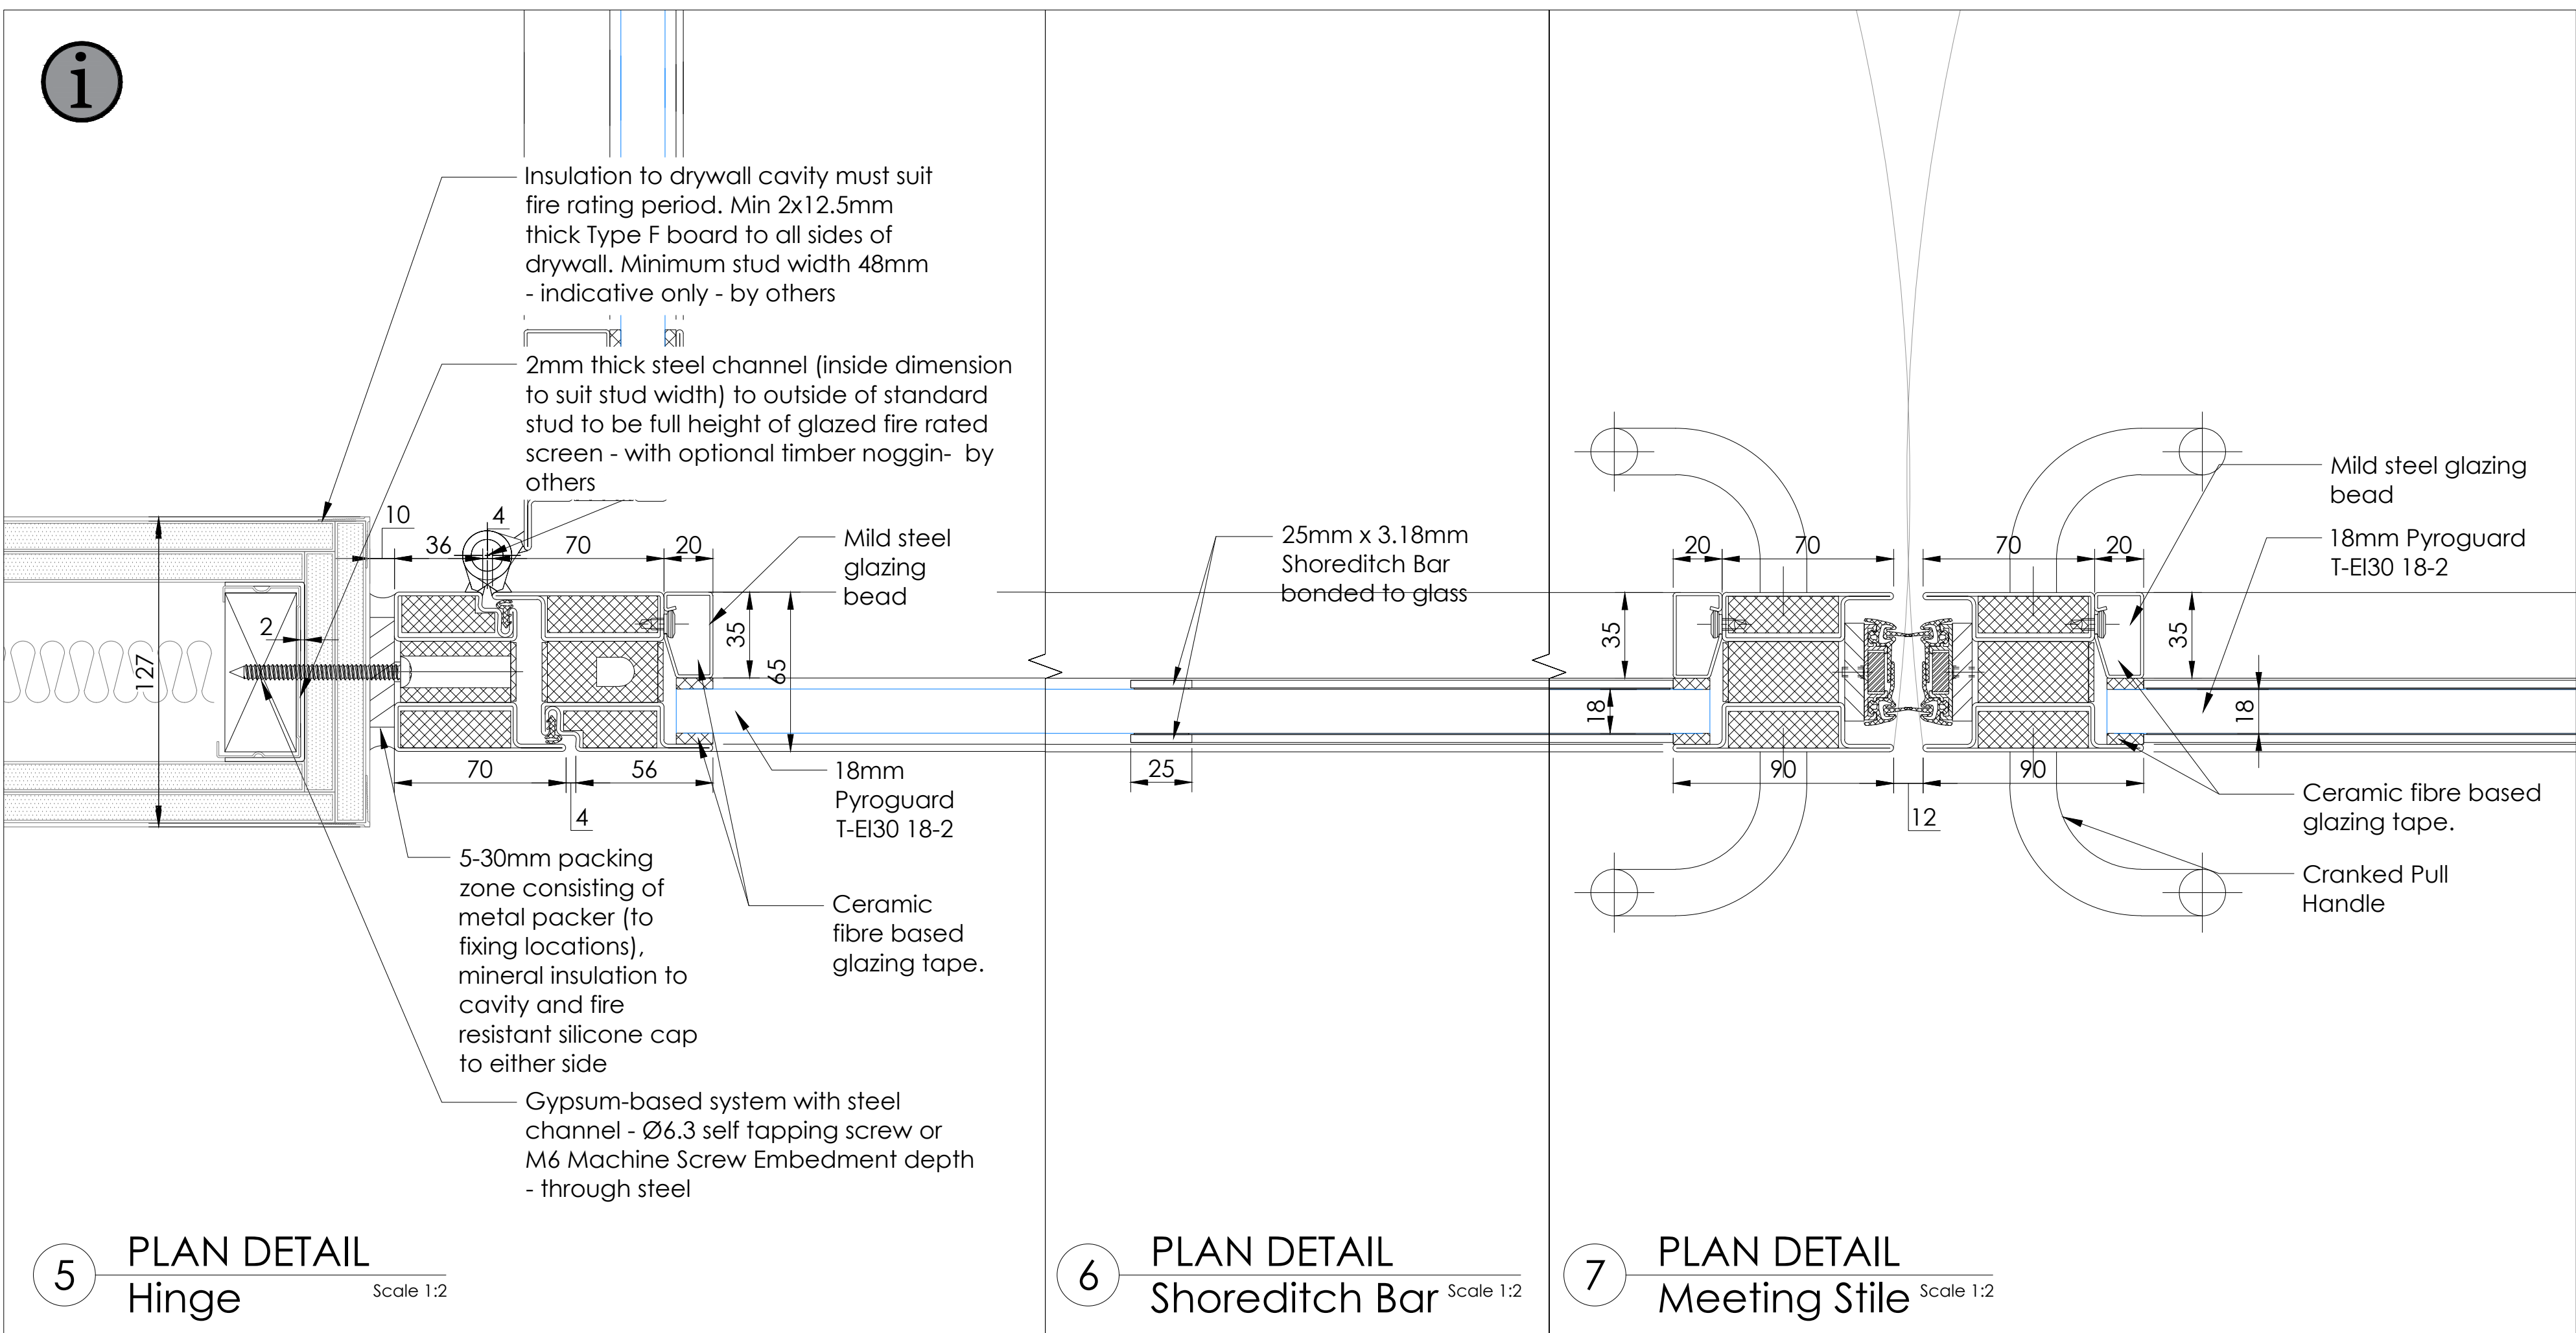
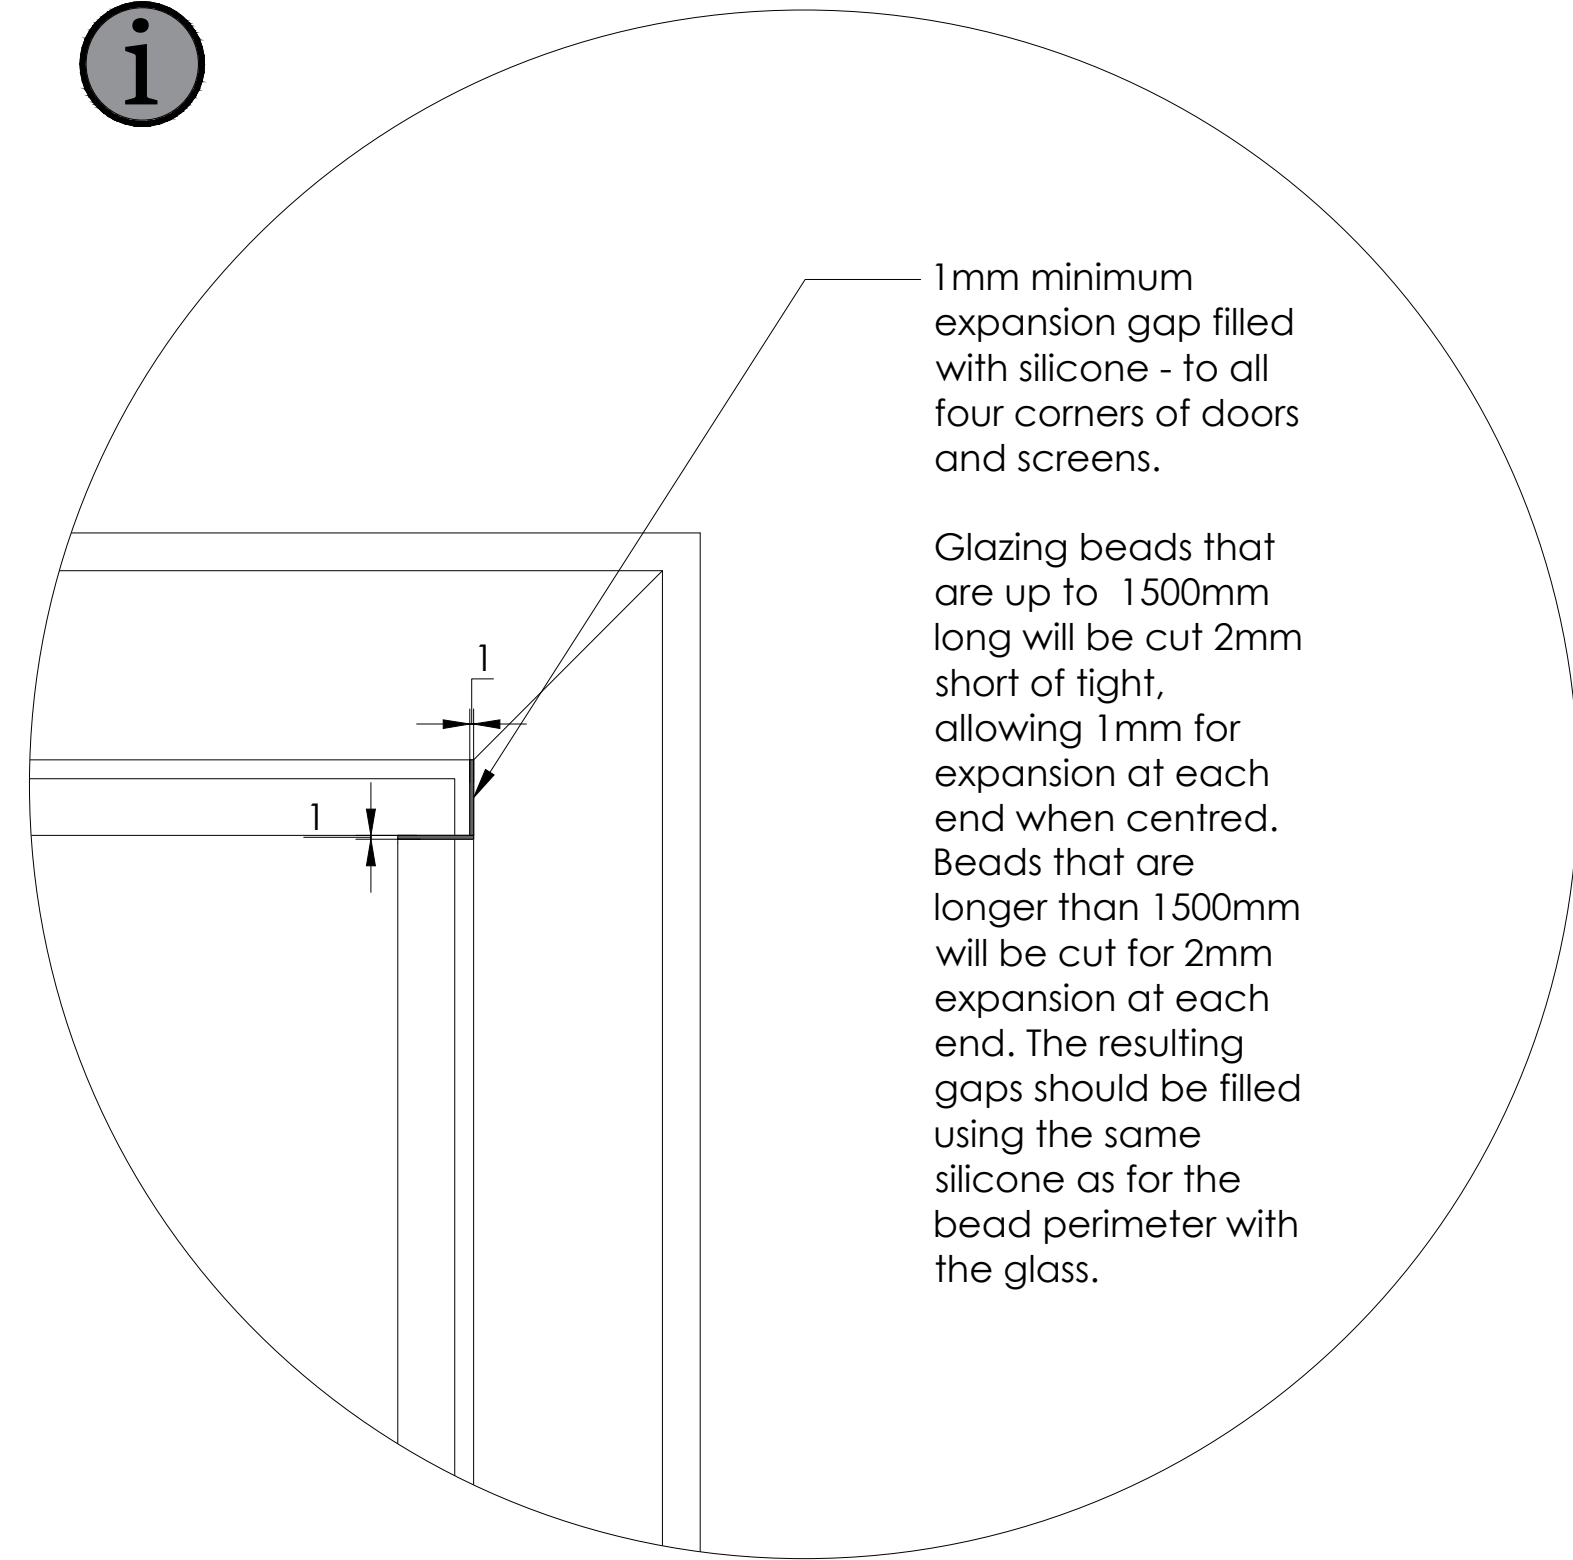
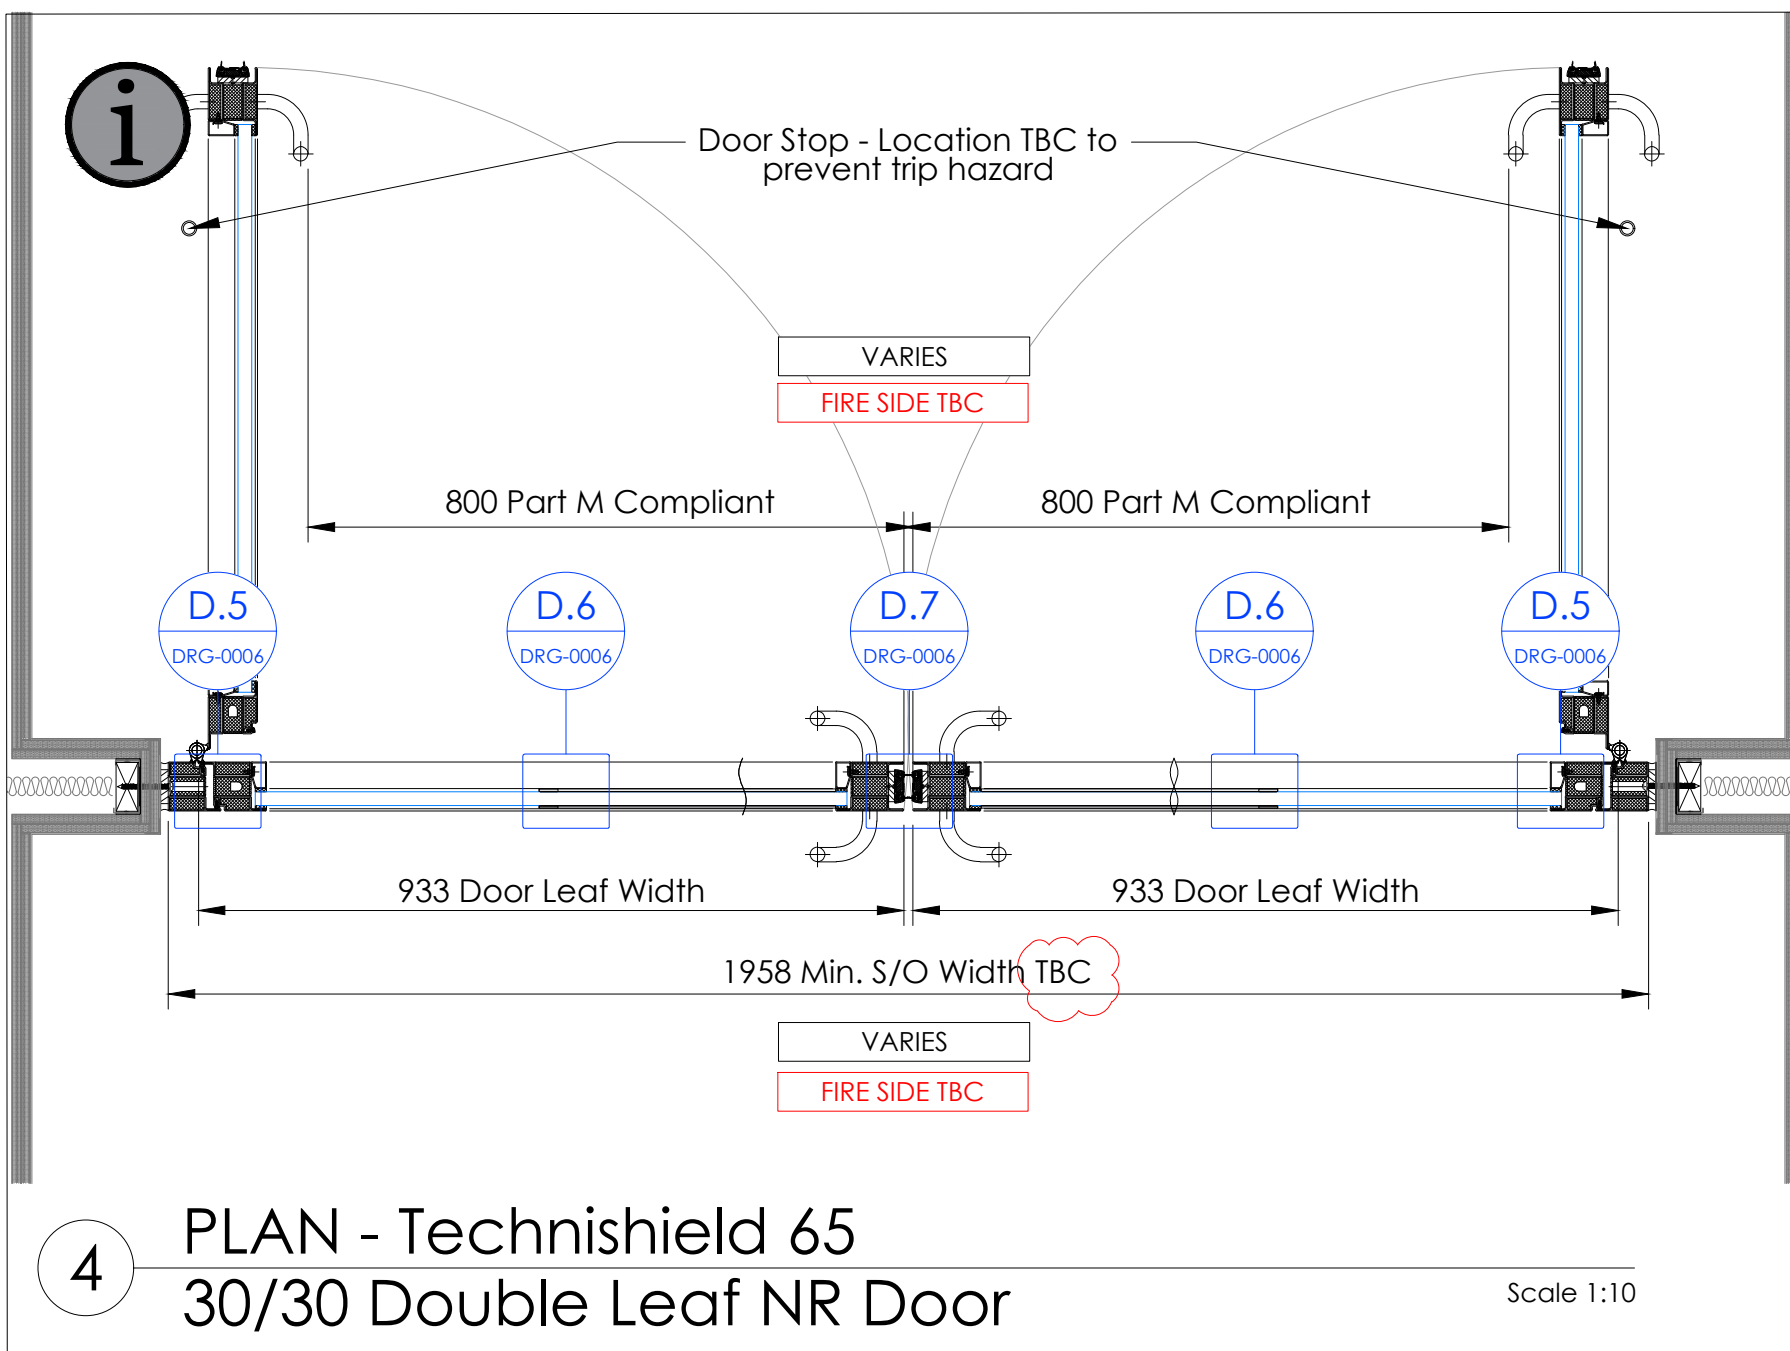
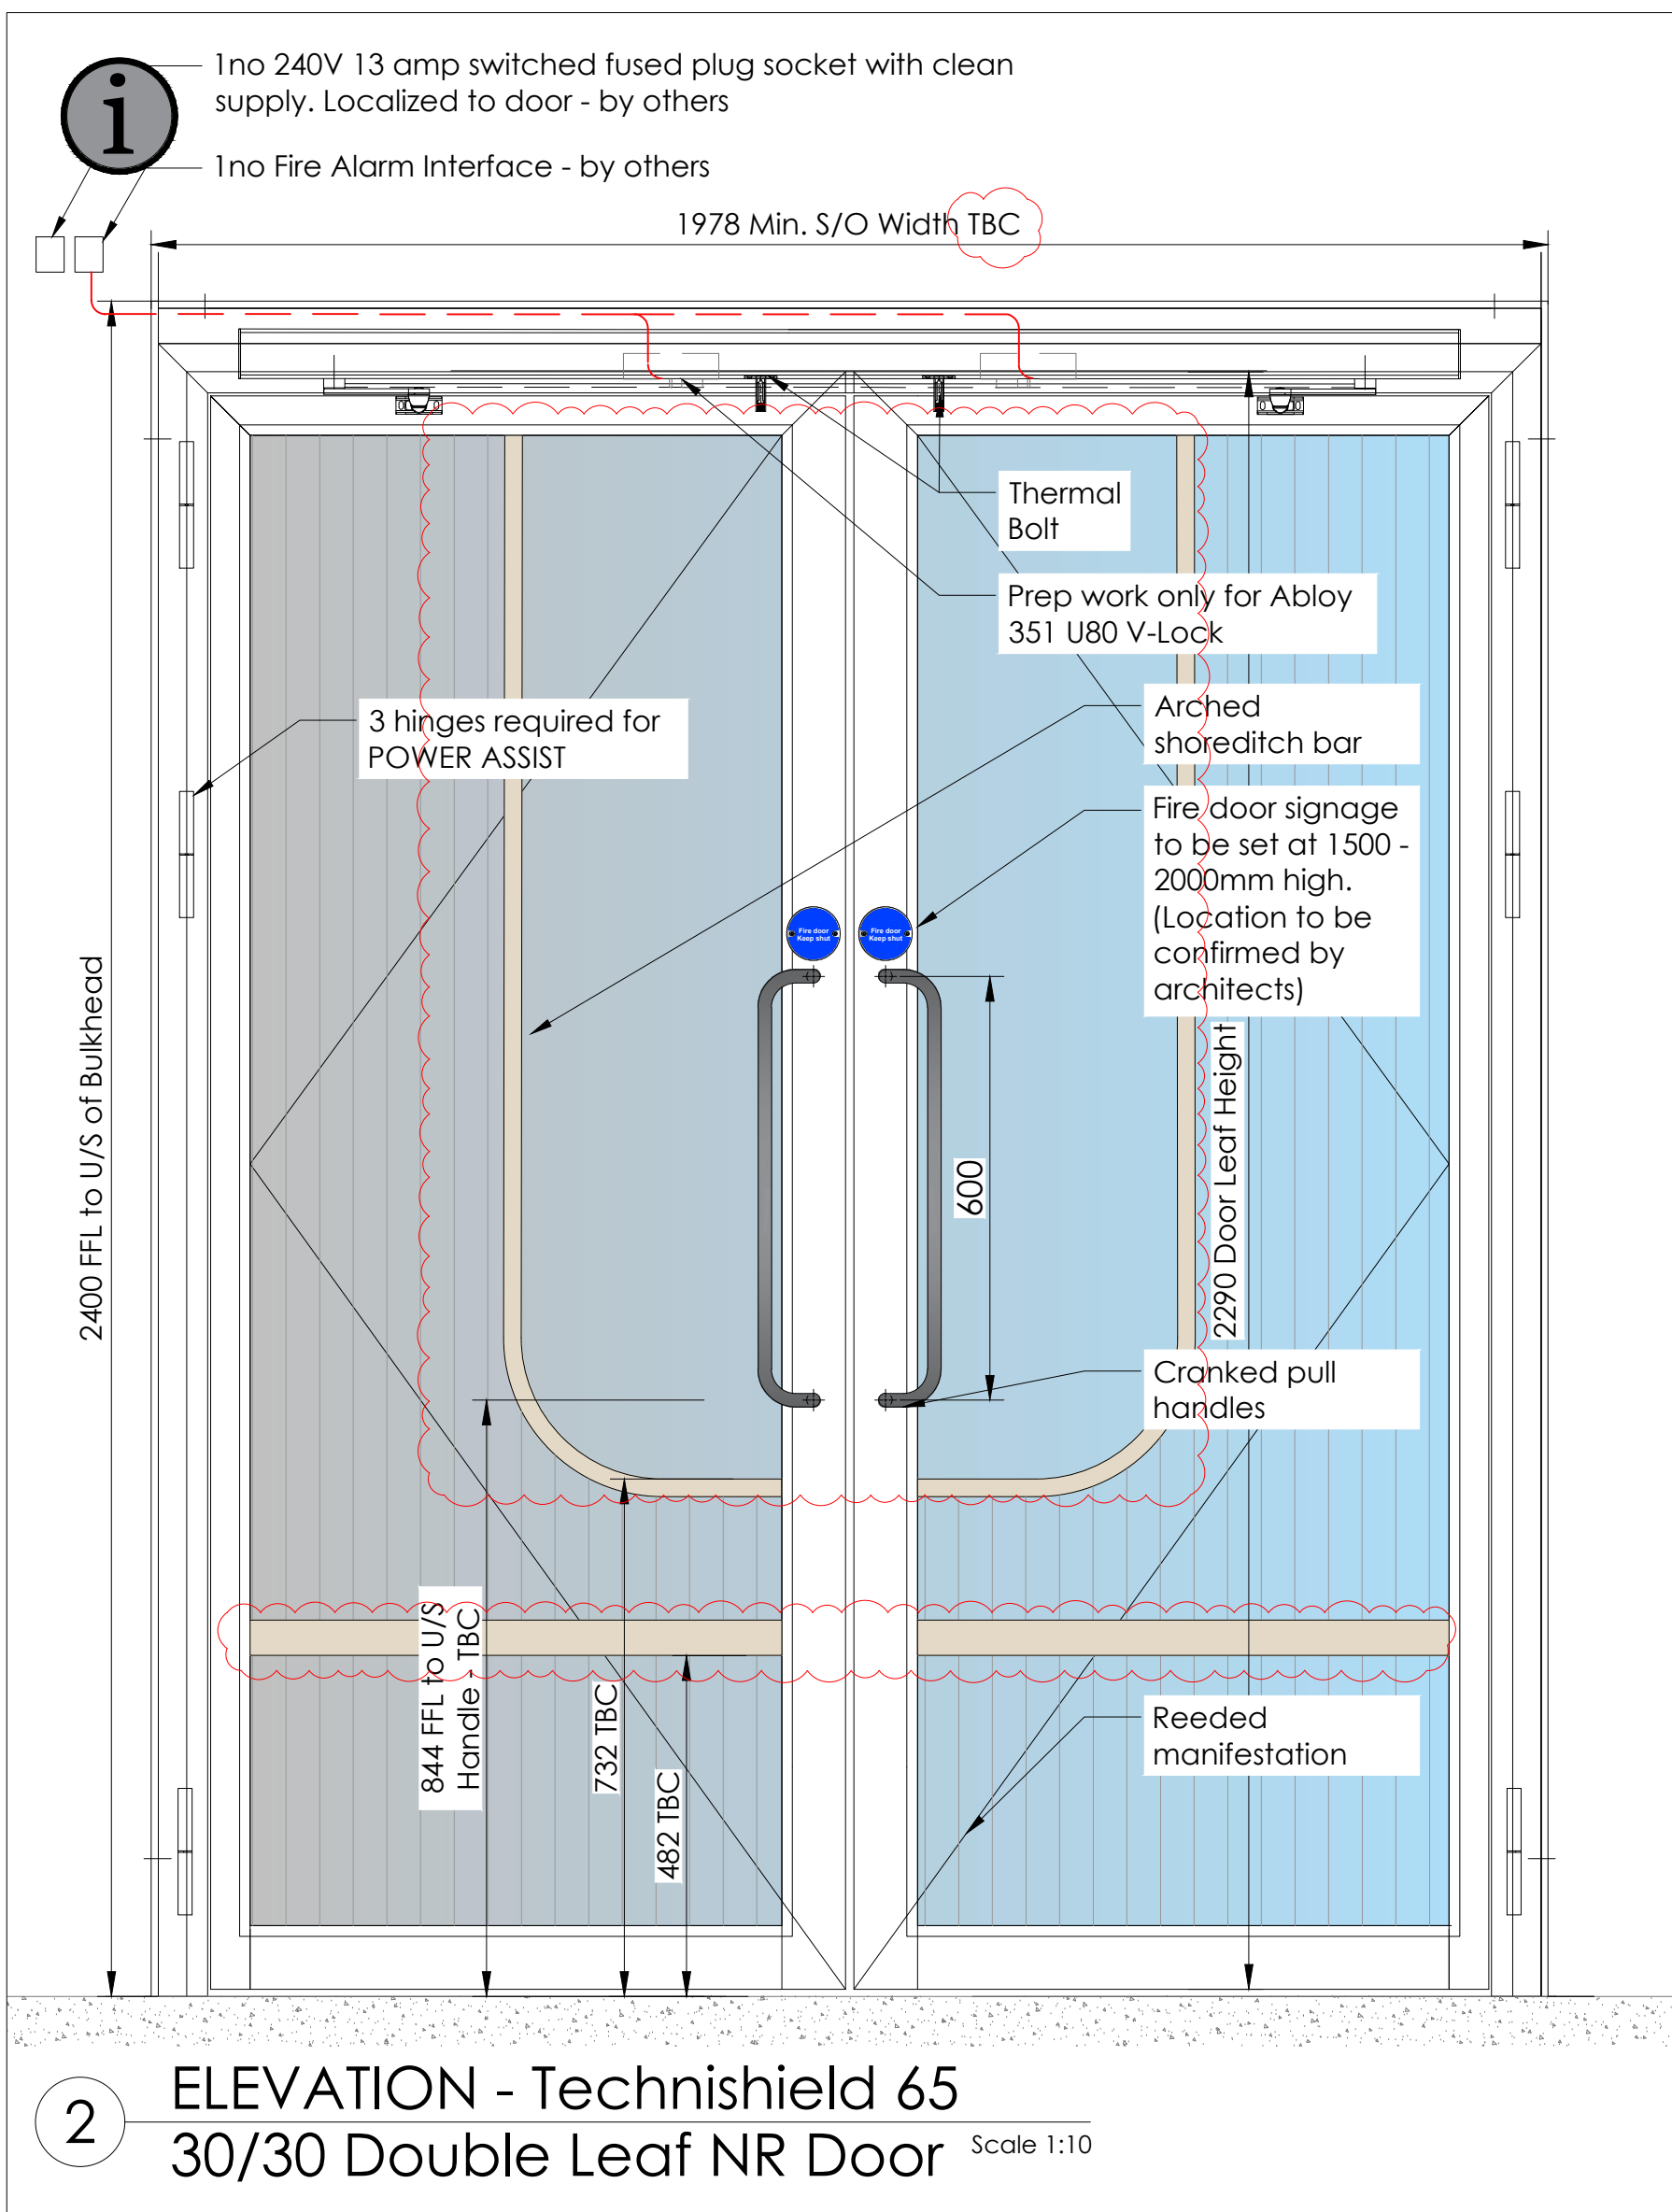


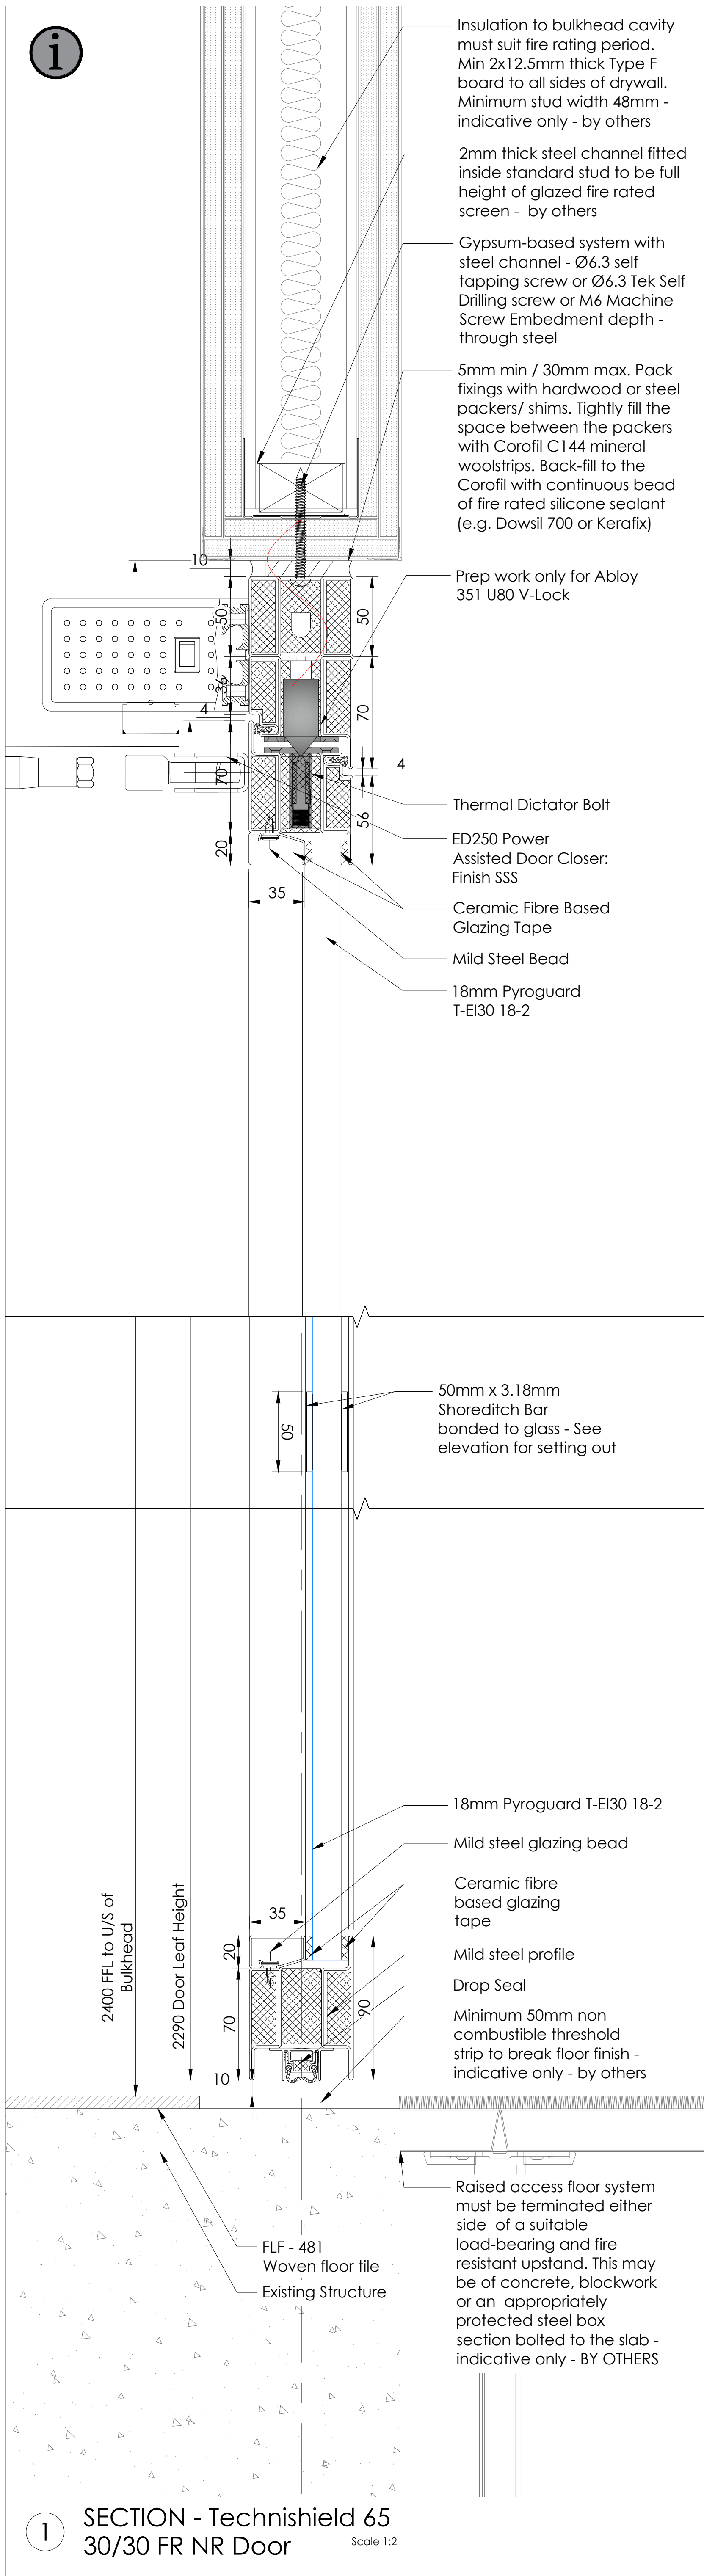

Safety Health & Environmental Information Box

Construction Risks
The project uses only materials that have been used in this manner before. From a Designer viewpoint, Optima do not envisage any specific Construction issues to communicate.
Maintenance / Cleaning Risks
Optima, in the main, provide office partitioning. The components (specifically the glass) are tested to the relevant national or international standards of the day. As such, CLEANING and MAINTENANCE of this product reveal no specific risks. However, Optima would point out that all persons involved with maintenance and cleaning should themselves be subject to their own employer's specific risk assessment process. Special care should be taken if working at height. In such cases the regulations of the day apply. Optima do not recommend any loadings against its products.
Demolition / Adaptation Risks
From the viewpoint of a Designer, Optima have identified no significant risks for demolition and adaptation. However, the usual risk assessments are presumed as implemented by the company proposing demolition and/or adaptation.
Environmental / Recycling
Much of the Optima range of project is relocate-able. See original terms and conditions for clarification. Environmental issues are subject to the law of the day.
In addition to the hazards / risks normally associated with the types of work detailed on this drawing take note of the following: It is assumed that all works on this drawing will be carried out by a competent contractor working where appropriate, to an approved method statement.

CDM Communication Symbols

i	System with fire rating of 30/30
----------	----------------------------------

Fire Specification

Fire Rating	Door
Partition	
	30/30

Fire Certificate Reference	Door
Partition	N/A
	CF5204 (Page 48)

Technical Guide Reference	Door
Partition	N/A
	Page 170 (23.03.20)

General Information Table	
Type Reference	Door
Partition	Technishield 65
N/A	Level 01, 02, 03, 06, 07, 08, 09, 10, 11 and 12
Floors	
Reference No.	Door No.
Partition No.	N/A
	SEE OPTIMA'S DOOR SCHEDULE
Acoustic Rating	Door
Partition	Rw30dB Max.
N/A	Cranked pull handle, power assist, access control, door stops and hinges
Ironmongery Set Reference	
Framework Finish	Door
Partition	RAL 1013
Door Leaf Finish	RAL 1013/Glass
Trim finish	RAL 1013
Deflection	N/A
Structural Loads	N/A
Glass Specification	Door
Partition	18mm Pyroguard T-EI30 18-2
N/A	15mm minimum
Glass Edge Cover	Part K Manifestation BY OTHERS (Indicative Only)
Manifestation	
Please Note:	
All measurements to be taken from site prior to manufacture.	

P03	02.07.24	Amended as per comments	NK	AMC	ACR
P02	18.06.24	Status C - Amended as per comments	NK	AMC	RH
P01	24.05.24	First Issue	NK	AMC	RH
Rev	Date	Description	Dr	App	Ck

GA Reference Colour:

Status:

For Approval

Optima	
© Optima Products Ltd.	
OPTIMA CONTRACTING LIMITED COURTYARD HOUSE WEST END ROAD HIGH WYCOMBE BUCKINGHAMSHIRE HP11 2GB	Tel: +44 (0) 1494 492600 Web: www.optimasystems.com
PART OF THE OPTIMA GROUP Project Number: 50489	
Project Name: Sunlight House Refurbishment, Manchester	
Title: Technishield 65 30/30 FR NR Double Leaf Door within Drywall	
Scale @ A0: 1:2/1:10	Drawing No.: 50489-OPN-ZZ-ZZ-DR-X-0006
Revision: P03	