


APPLICATION BOUNDARY
0.473 acres / 0.191 hectares
INDICATIVE APPLICANT
OWNERSHIP BOUNDARY

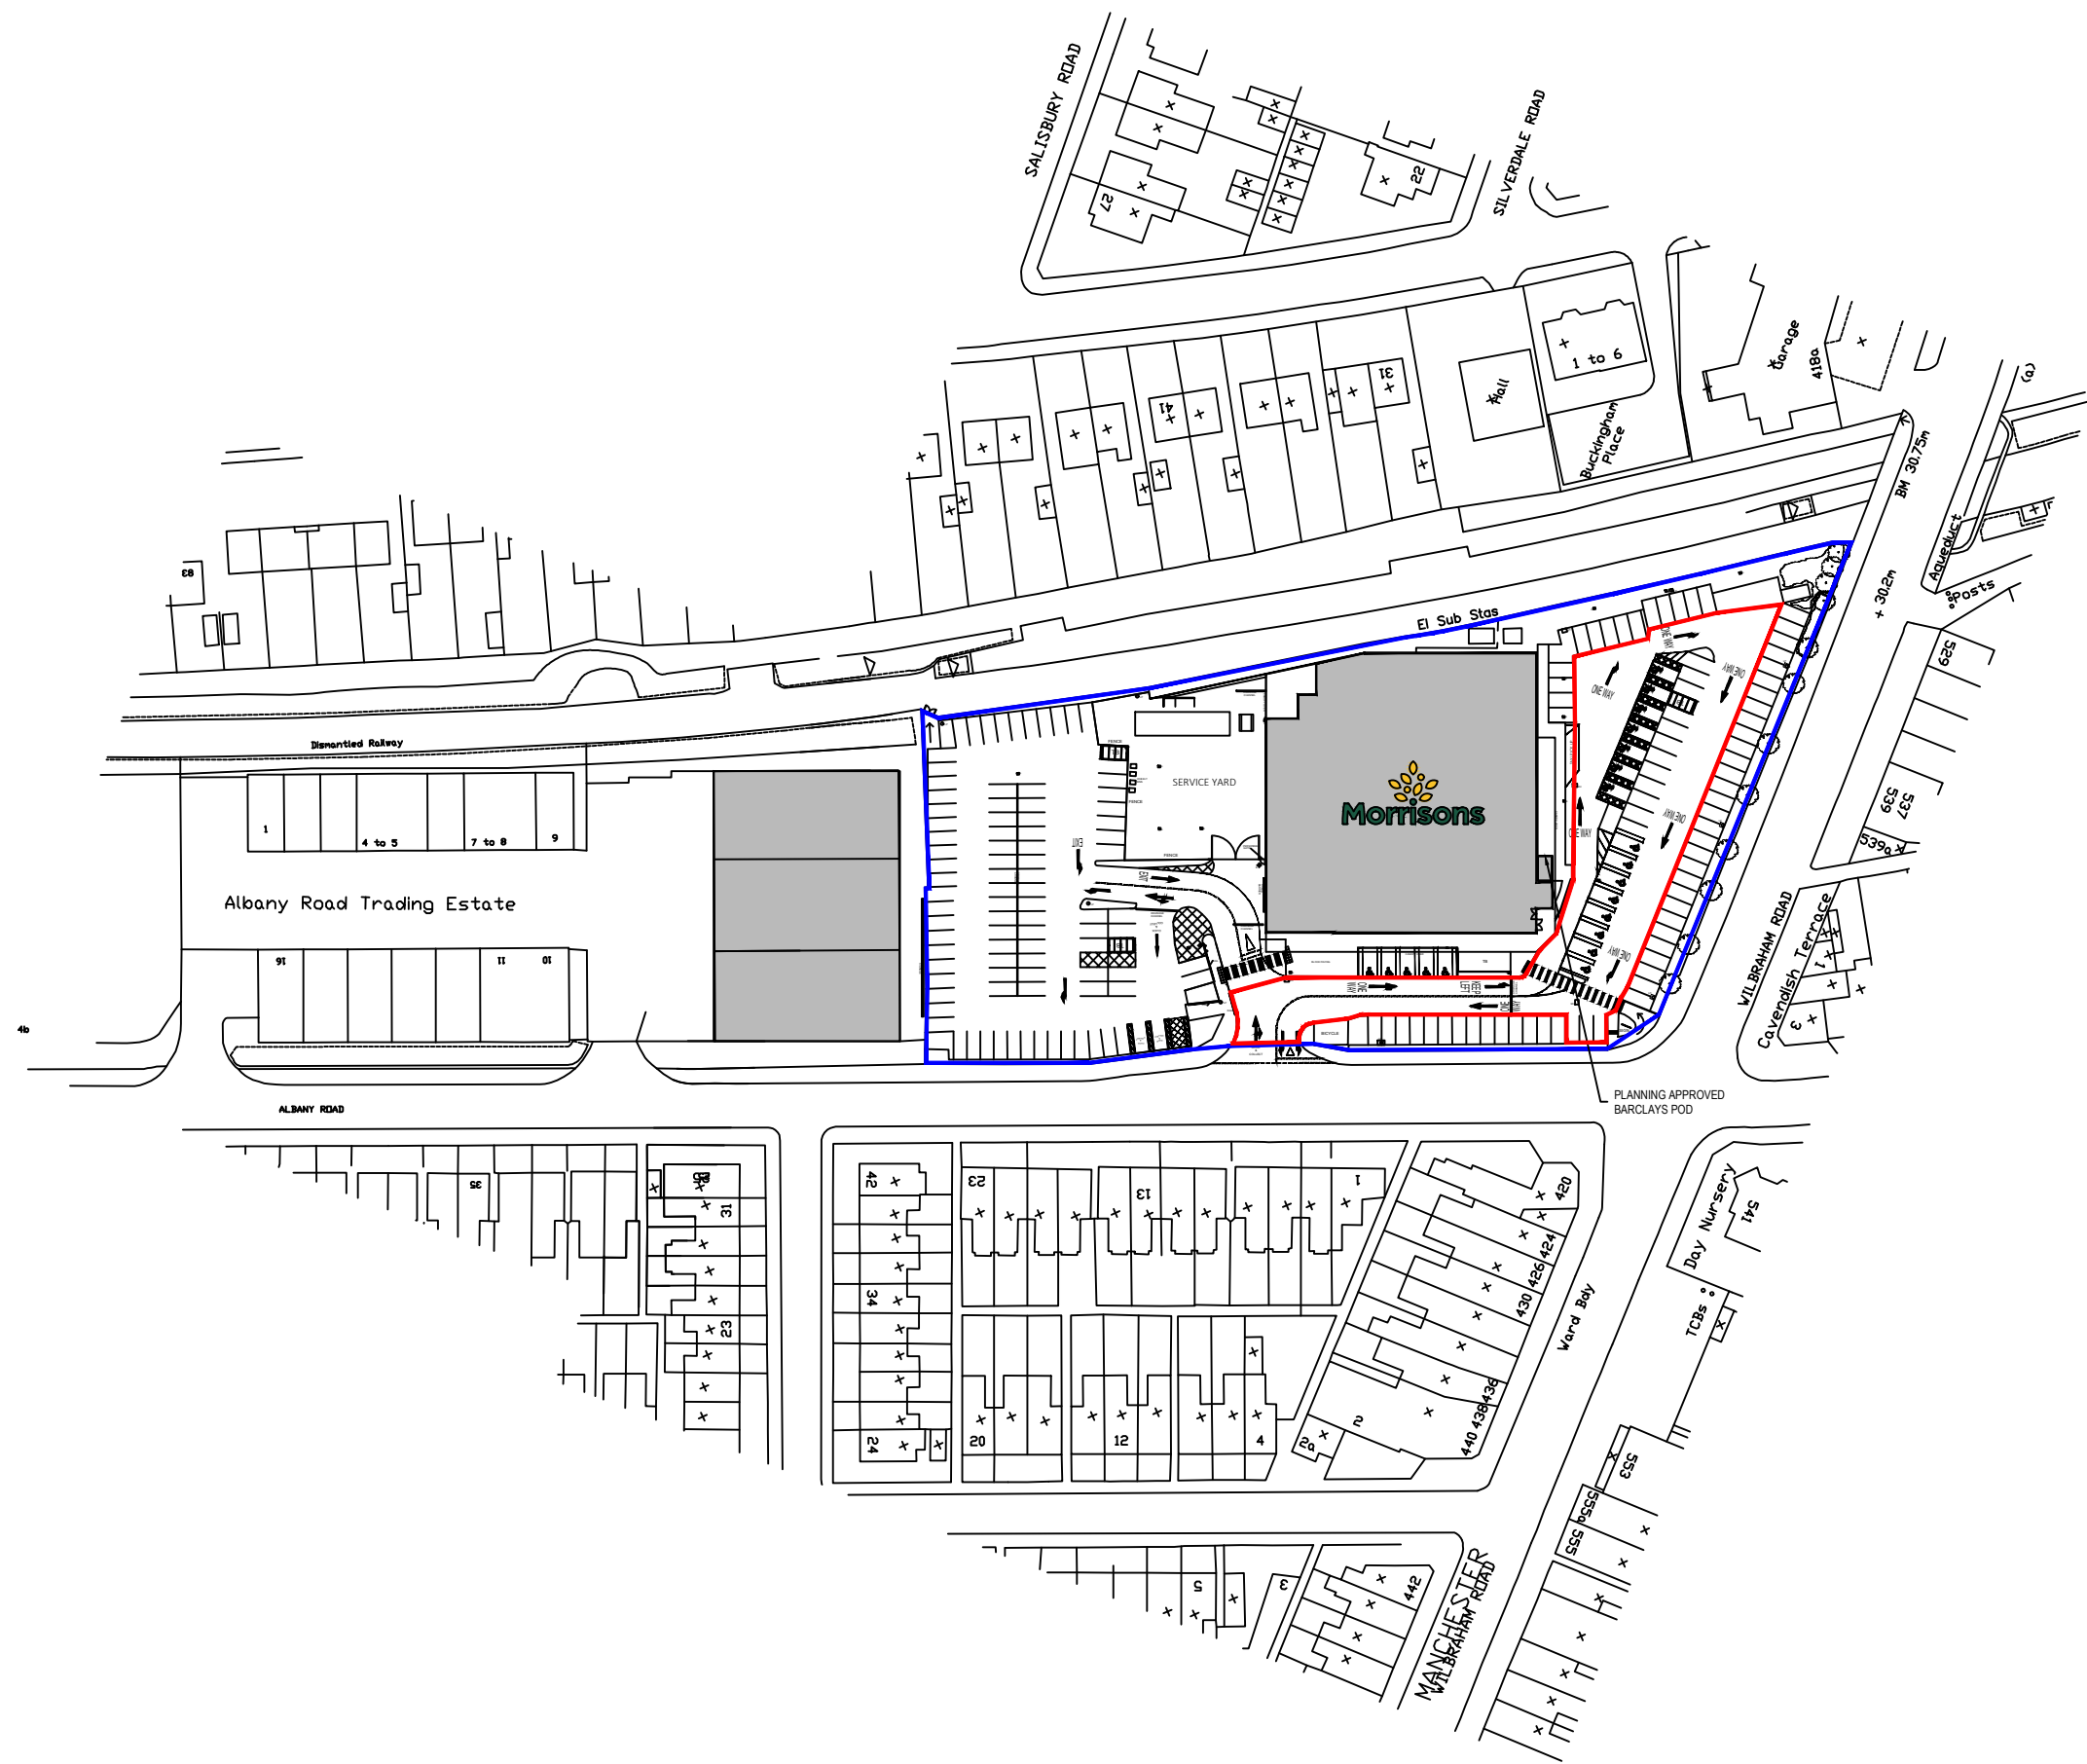

A	09/10/24 Application boundary updated	PC/SW
No.	Date	Description
CLIENT		Drawn/Checked by



PROJECT
WILBRAHAM ROAD
CHORLTON-CUM-HARDY (383)


TITLE
PROPOSED SITE PLAN

DRAWING STATUS

PLANNING

DRAWN	SW	CHECKED	JBG
SCALE	1:1250 @ A1		
DATE	NOVEMBER 2023		

Whittam Cox
ARCHITECTS
Chesterfield / 01246 260261
London / 020 3388 0019
Leeds / 0113 468 2450
whittamcox.com

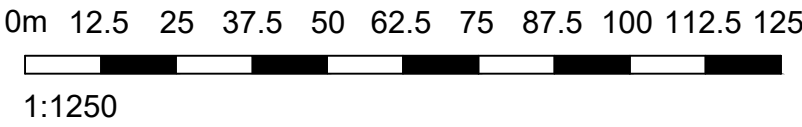

JOB NO.	DRAWING NO.	REV
170285	383_PL_01	A