

PLANNING RESPONSES
SUNLIGHT HOUSE
NOVEMBER 2024

ANOMALY

PLANNING RESPONSES
SUNLIGHT HOUSE

ELEVATIONS WITH VISIBLE ELECTRICAL ITEMS

x


ANOMALY

TYPICAL PLAN - SUMMARY

VISIBLE ELECTRICAL ITEMS IN KEY AREAS

- 1. Access control reader next to the tenancy door
- 2. Breakglass and fire alarm
- 3. Wall cleaners sockets
- 4. Perimeter trunking when historic parquet is present
- 5. Recess spot lights
- 6. Fuse stur and electric panel heater on every other floor



3* On floors with exposed parquet cleaners sockets are positioned on each column with exposed conduit

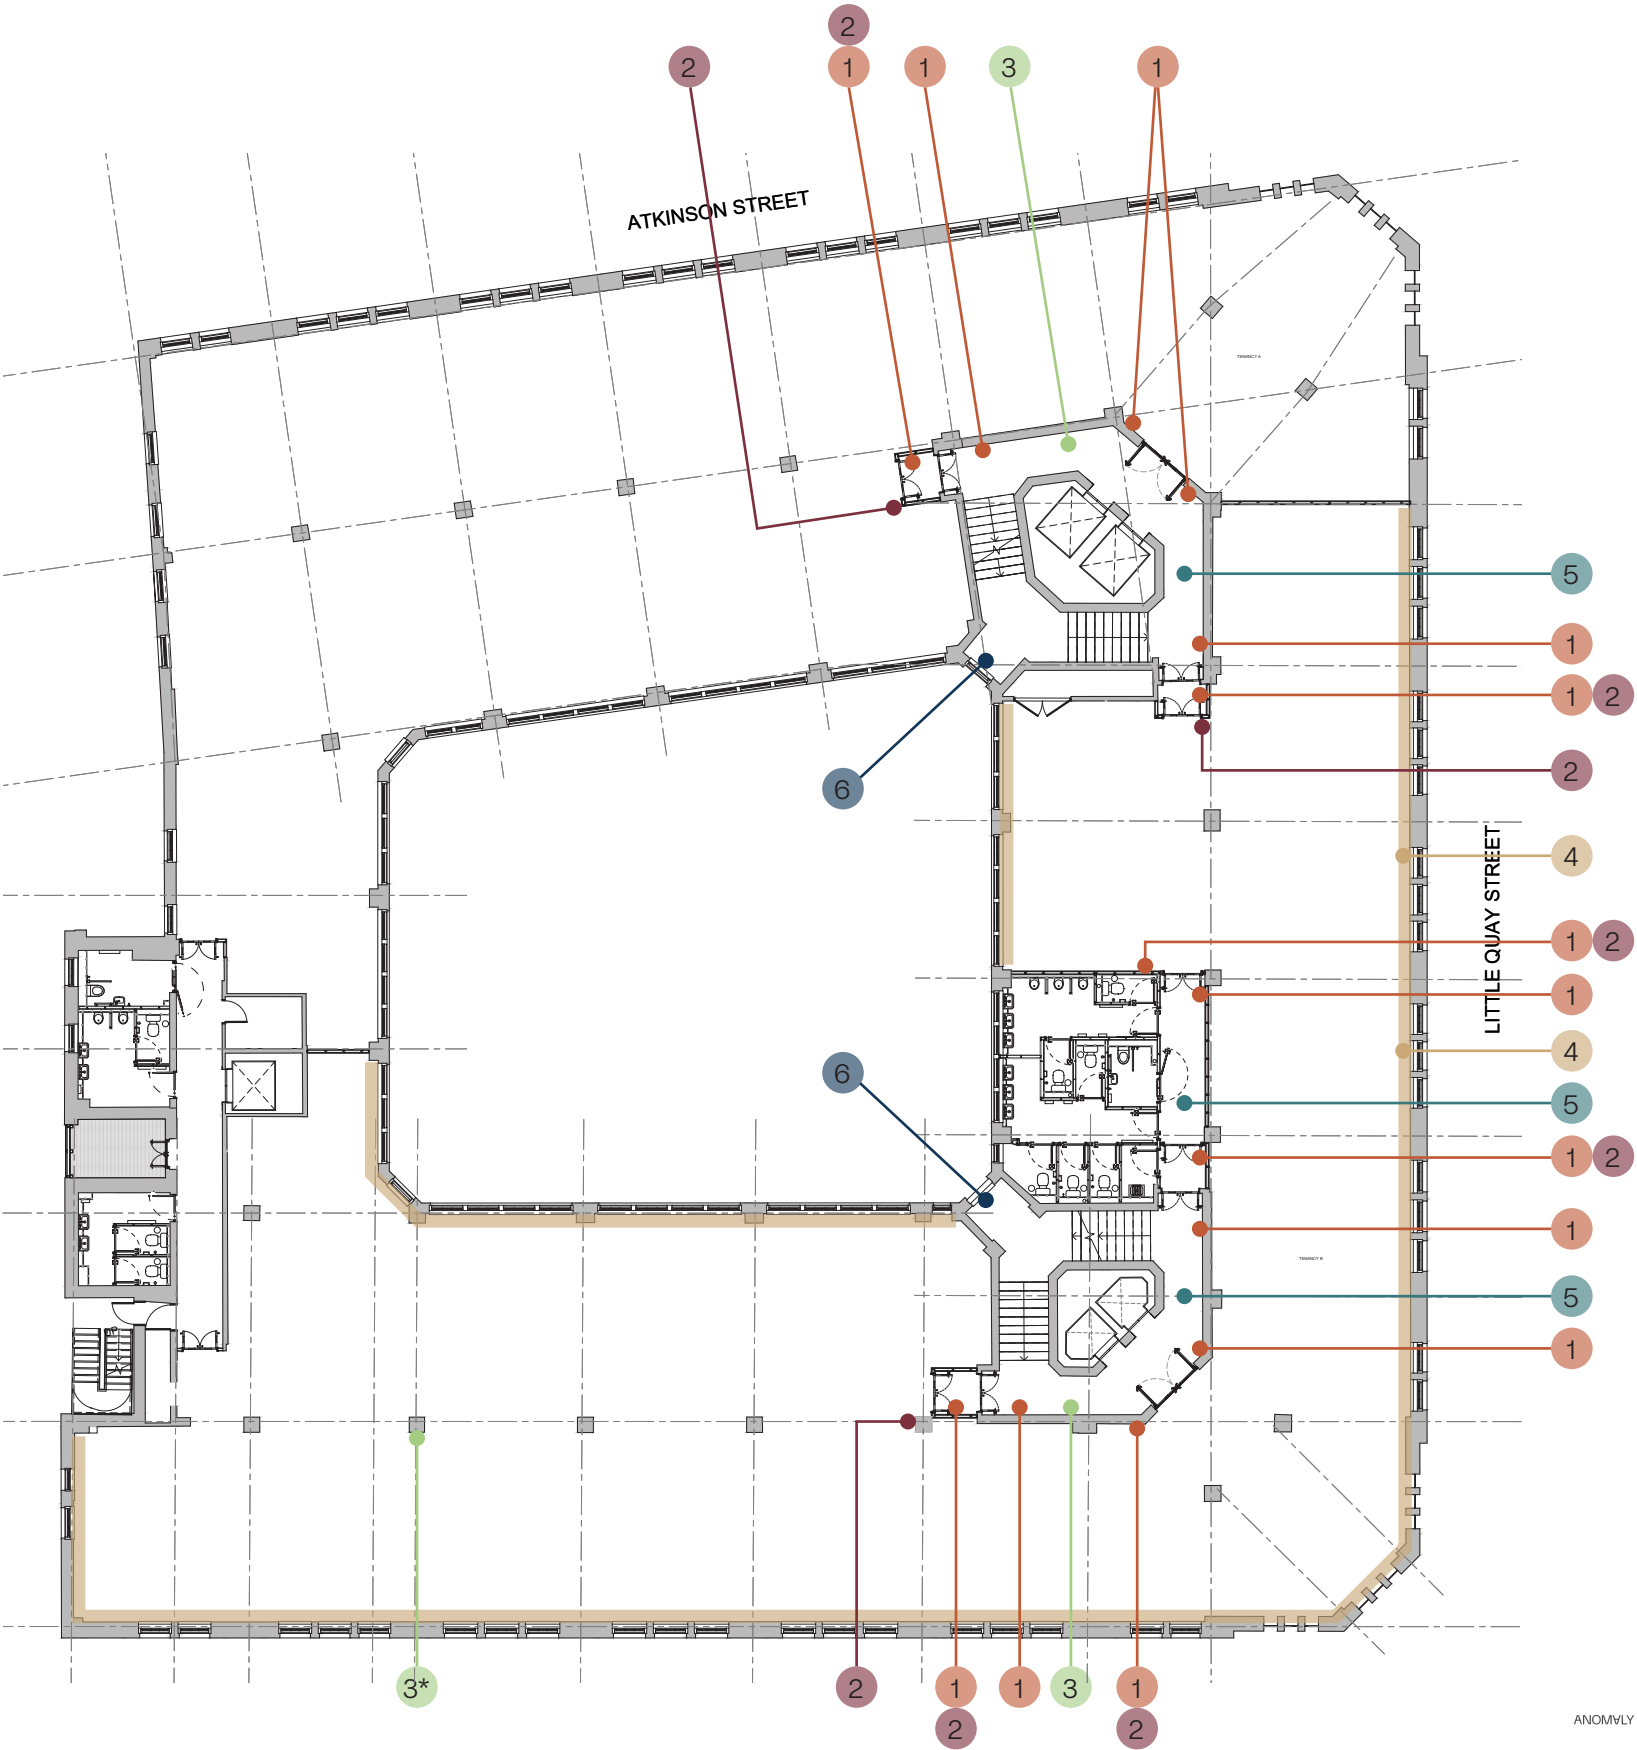

TYPICAL STAIR CORE ELEVATIONS

VISIBLE ELECTRICAL ITEMS IN STAIRCASE

- 1. Access control reader next to the tenancy door
- 2. Wall cleaners sockets with exposed conduit on heritage walls
- 3. Existing wall lights
- 4. Recess spot lights
- 5. Fuse stur and electric panel heater on every other floor

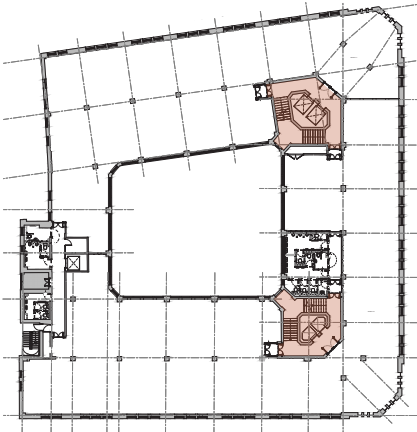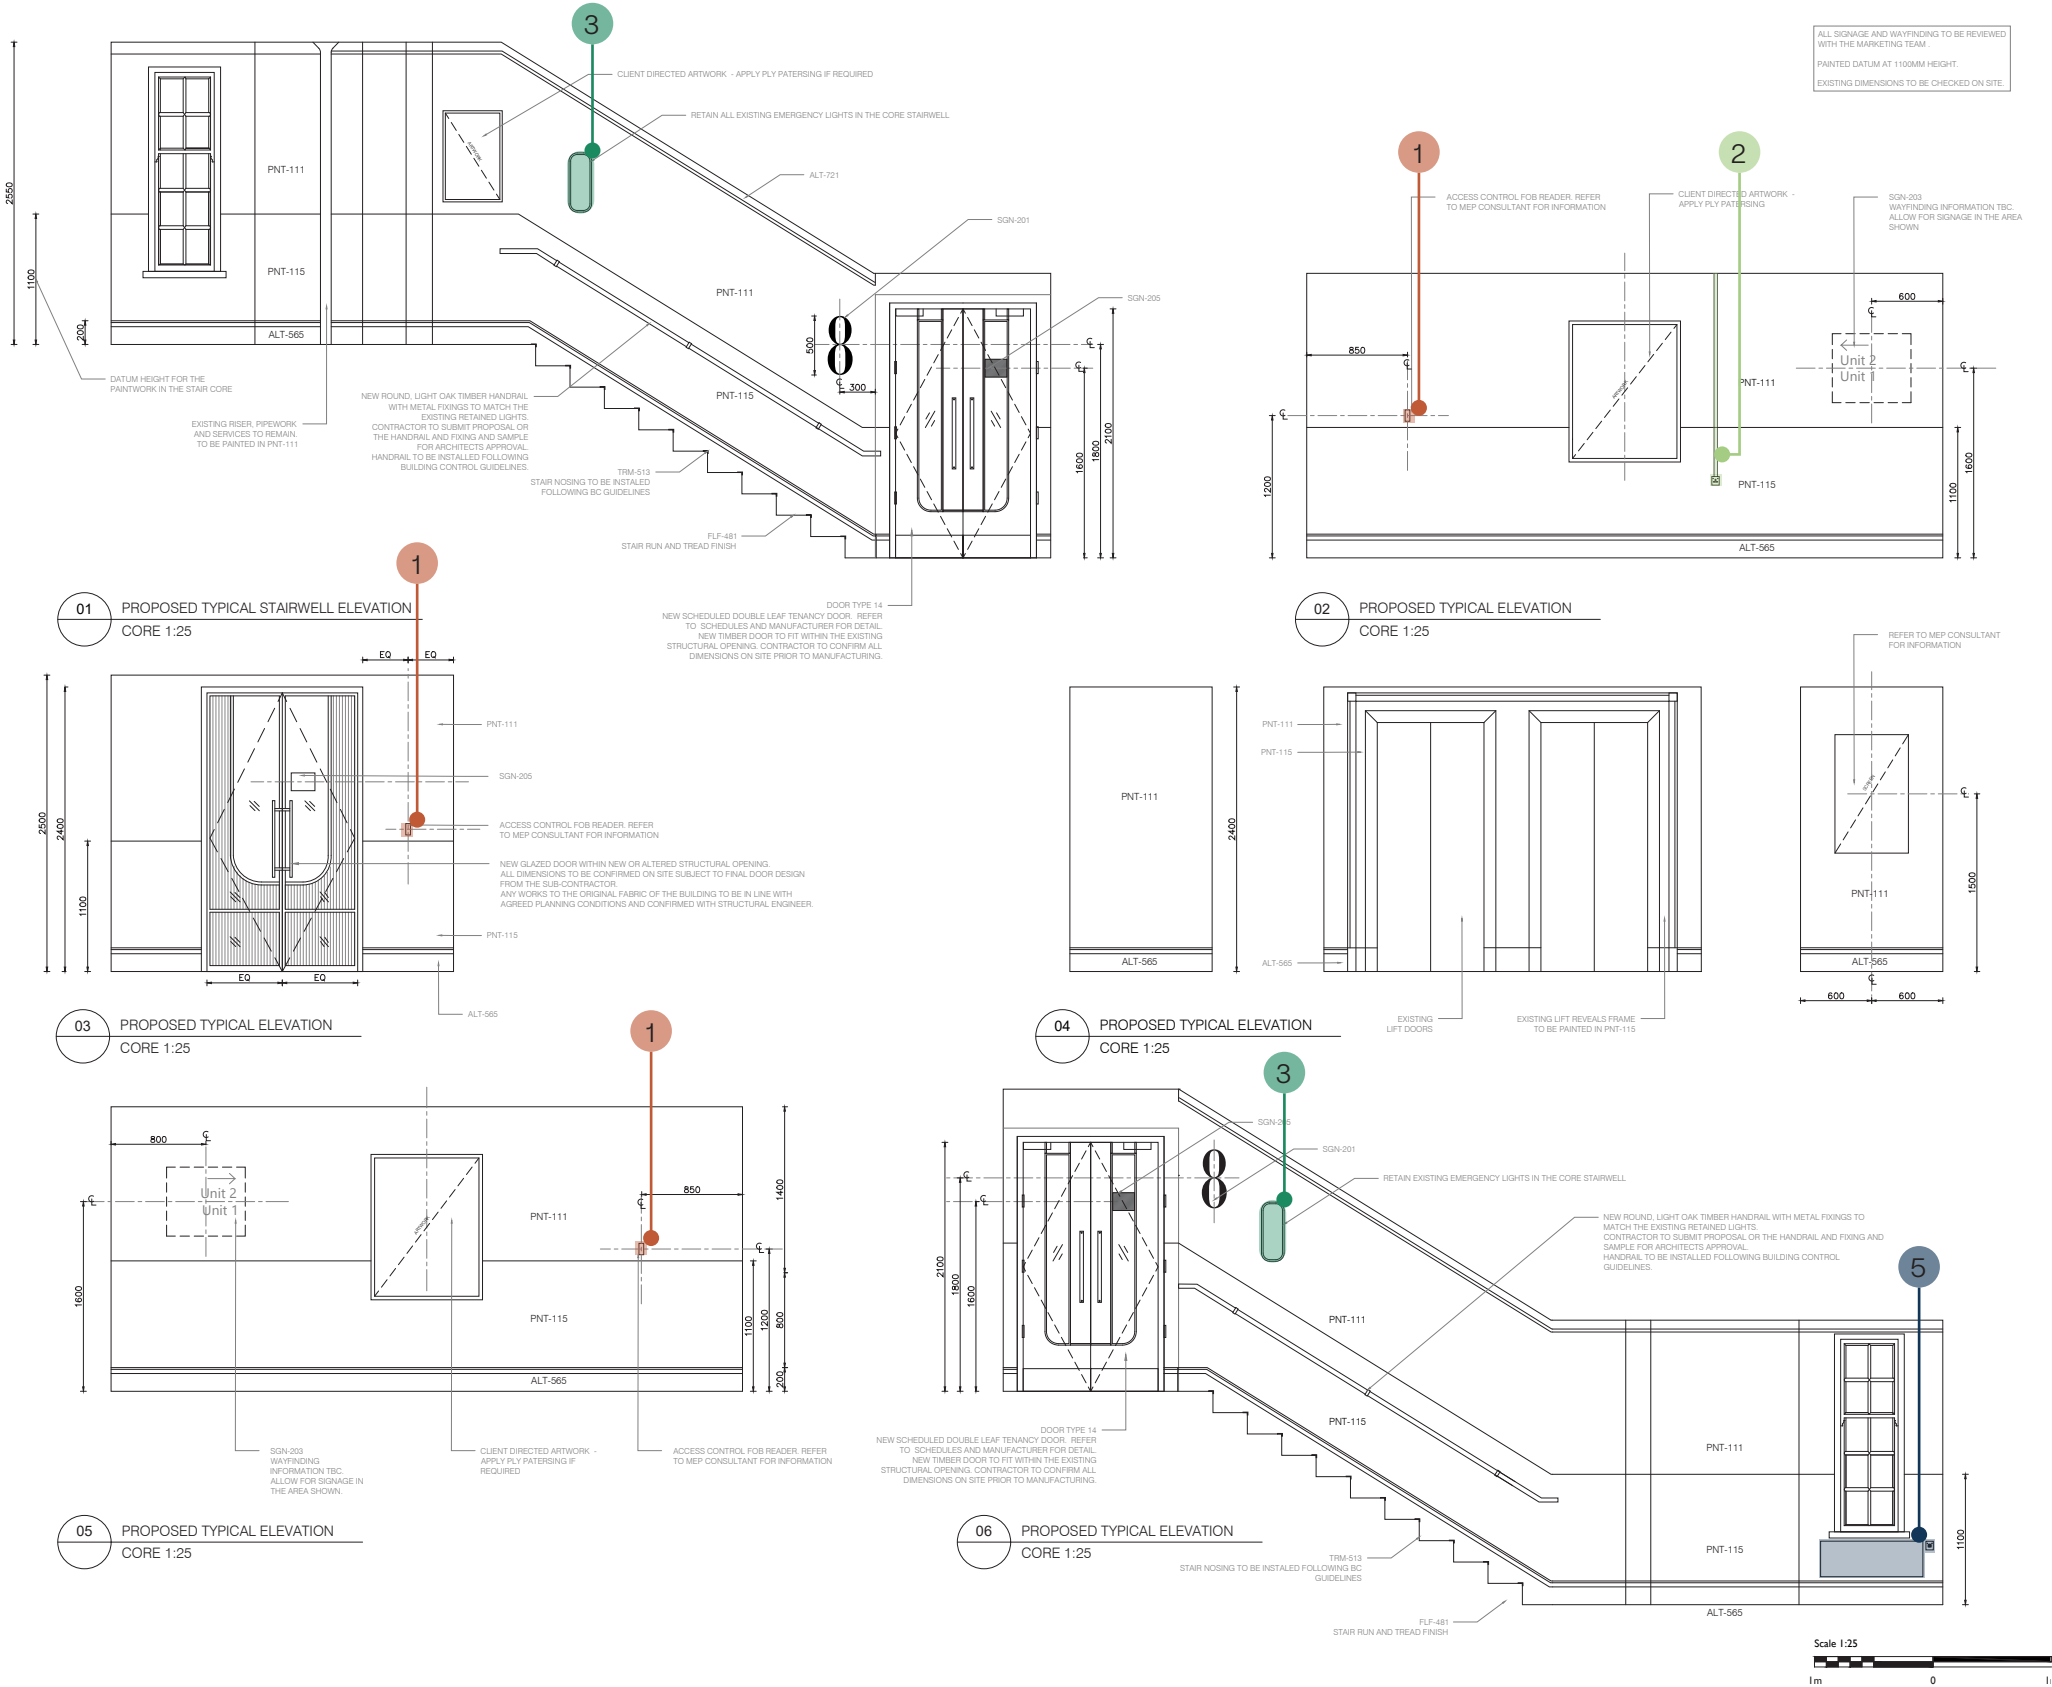


TYPICAL CORE DOOR ELEVATIONS

VISIBLE ELECTRICAL ITEMS ON HERITAGE WALLS - CORE GLAZED DOORS

- 1. Access control reader next to the tenancy door
- 2. Breakglass and fire alarm
- 3. Door closer

Exposed metal conduit, painted to match the wall when it is not possible to chase, conceal electrical wires within the heritage wall. It may vary floor by floor.

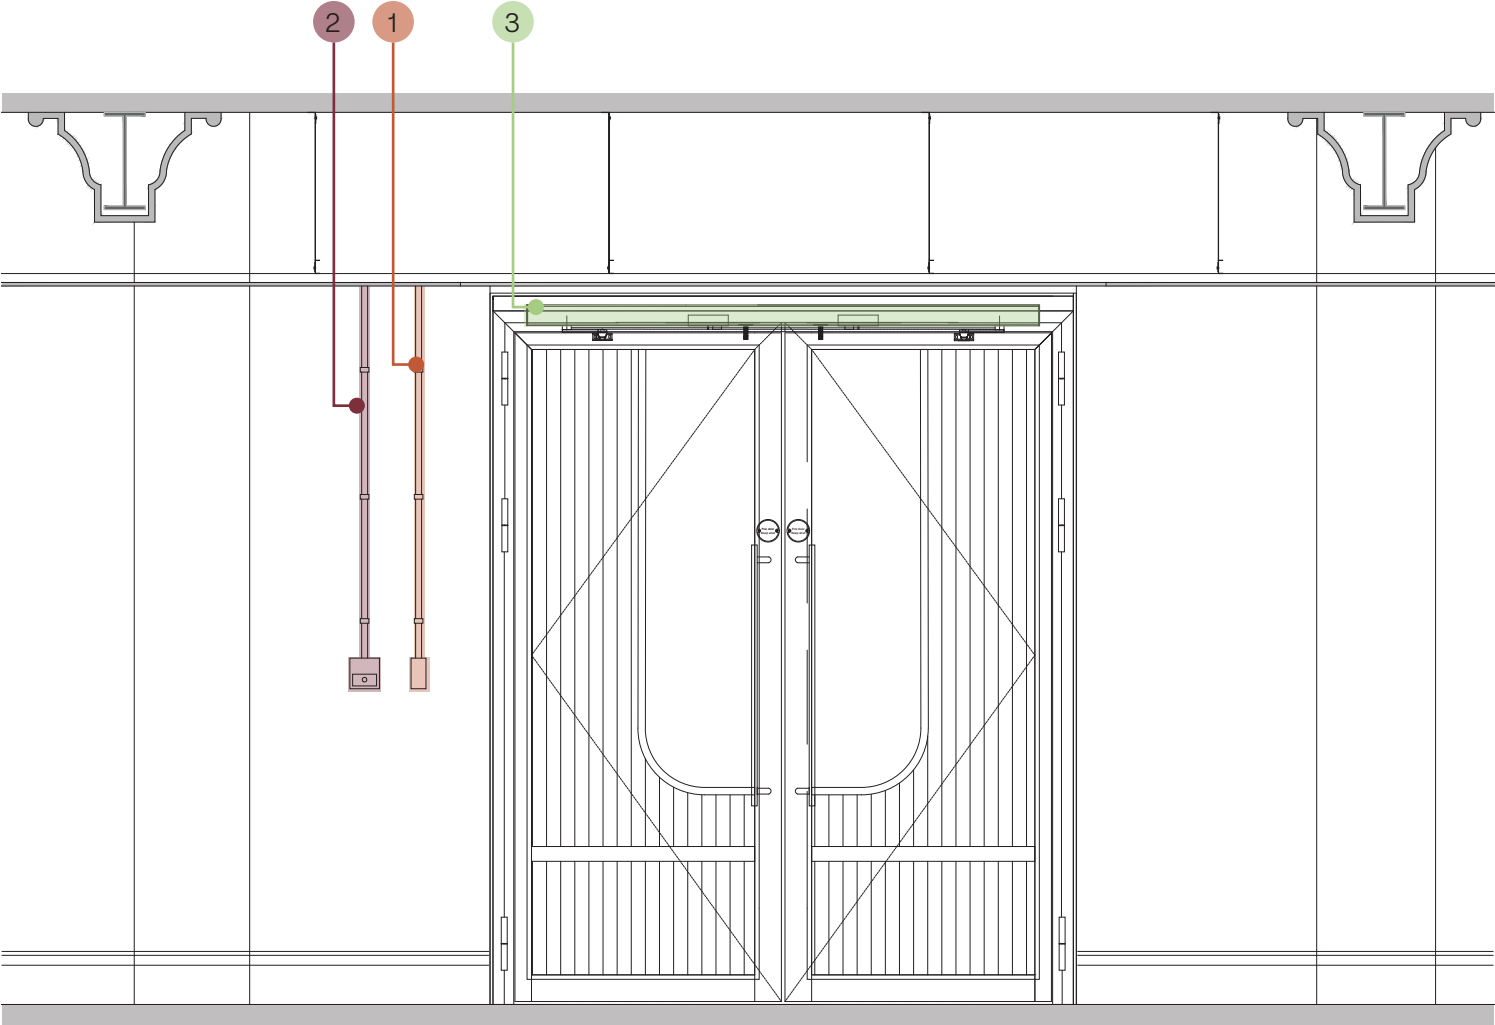


VISIBLE ELECTRICAL ITEMS

-
- Technical drawing of a meeting room layout. The room contains a large rectangular table labeled "MEETING ROOM L" with a callout box "03.17" pointing to it. There are 12 chairs around the table. The room has a large window on the right wall with a wavy line indicating a view or light source. The drawing includes various dimensions and callouts:
- Callout 1: Points to a red dot on the top wall, labeled "FIX-115 CURTAIN & TRACK-TRACK TO BE COP AND APPROVED BY ARCHITECT".
 - Callout 2: Points to a green dot on the right wall, labeled "FOR FLOOR BOX AND POWER PROVISION - REFER TO MEP CONSULTANT DRAWINGS".
 - Callout 3: Points to a green dot on the right wall, labeled "FURNITURE INDICATIVE - REFER TO FURNITURE SCHEDULE FOR SPECIFICATION DETAILS".
 - Callout 4: Points to a green dot on the right wall, labeled "FURNITURE INDICATIVE - REFER TO FURNITURE SCHEDULE FOR SPECIFICATION DETAILS".
 - Callout 5: Points to a brown dot on the top wall, labeled "03.17".
- Other dimensions and labels include:
- Top wall dimensions: 280, SCHEDULED DOOR, 980, 3004, 4495, 980, EQ, VARIES, EQ.
 - Right wall dimensions: EQ, 4534, EQ.
 - Bottom wall dimensions: EQ.
 - Room features: "GLAZED PARTITIONING - REFER TO OPTIMA DRAWINGS FOR INFORMATION", "ARTWORK", "05", "06", "07","755", "

Architectural floor plan of Meeting Room L. The room is square with a central circle. A rectangular area in the lower center is labeled "03.17 MEETING ROOM L". The plan includes various annotations: "D-03-22" in the top left, "EQ" and "C" for equipment and center lines, and "PNT-111" for a light fixture. The plan also shows a "POCKY DIMMABLE MEDIUM BLAKE PICTURE LIGHT - BRONZE" and a "PENDING LIGHT - MULTICORD PENDING LAMP - CLOSED". The plan includes a title block with "03.17 MEETING ROOM L" and a scale bar.

4 6

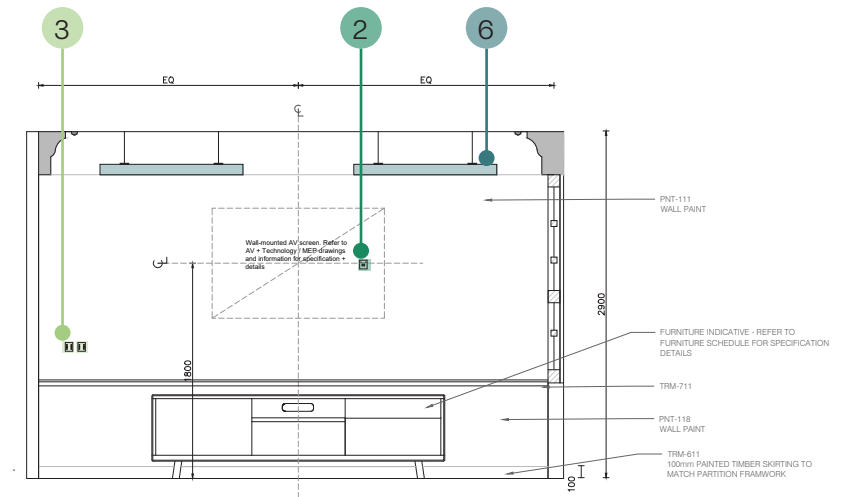

Technical drawing of a window unit showing dimensions and material specifications. The drawing includes a side elevation and a top view.

Dimensions:

- Overall width: 2700
- Overall height: 2075
- Top section height: 1000
- Bottom section height: 600
- Side section height: 100
- Horizontal dimensions (top view): 900, 900, 900
- Vertical dimensions (side view): 1000, 600, 100

Material Specifications:

- PNT-111 WALL PAINT
- ALL OVERALL DIMENSIONS TO BE CHECKED ON SITE.
- TRIM-711 PROFILE TO BE APPROVED BY THE ARCHITECT. TRIM TO ALIGN TO GLAZED PARTITION HORIZONTAL MULLION. ALLOW FOR GAP WITHIN TRIM LENGTH FOR LIN-951 AND LIN-953 PANELS. HANG ACCORDING TO MANUFACTURE GUIDELINES.
- PNT-118 WALL PAINT
- TRIM-611
- 100mm PAINTED TIMBER SKIRTING TO MATCH PARTITION FRAMEWORK

Labels:

- LIN-951
- LIN-953
- LIN-951

[illegible]

Scale 1:25




1m 0 1m

TYPICAL CONTAINMENT

VISIBLE ELECTRICAL ITEMS

- 1. Perimeter trunking when historic parquet is present. Containment to be returned on the wall and along the underside of the beam and boxed in plasterboard as required.

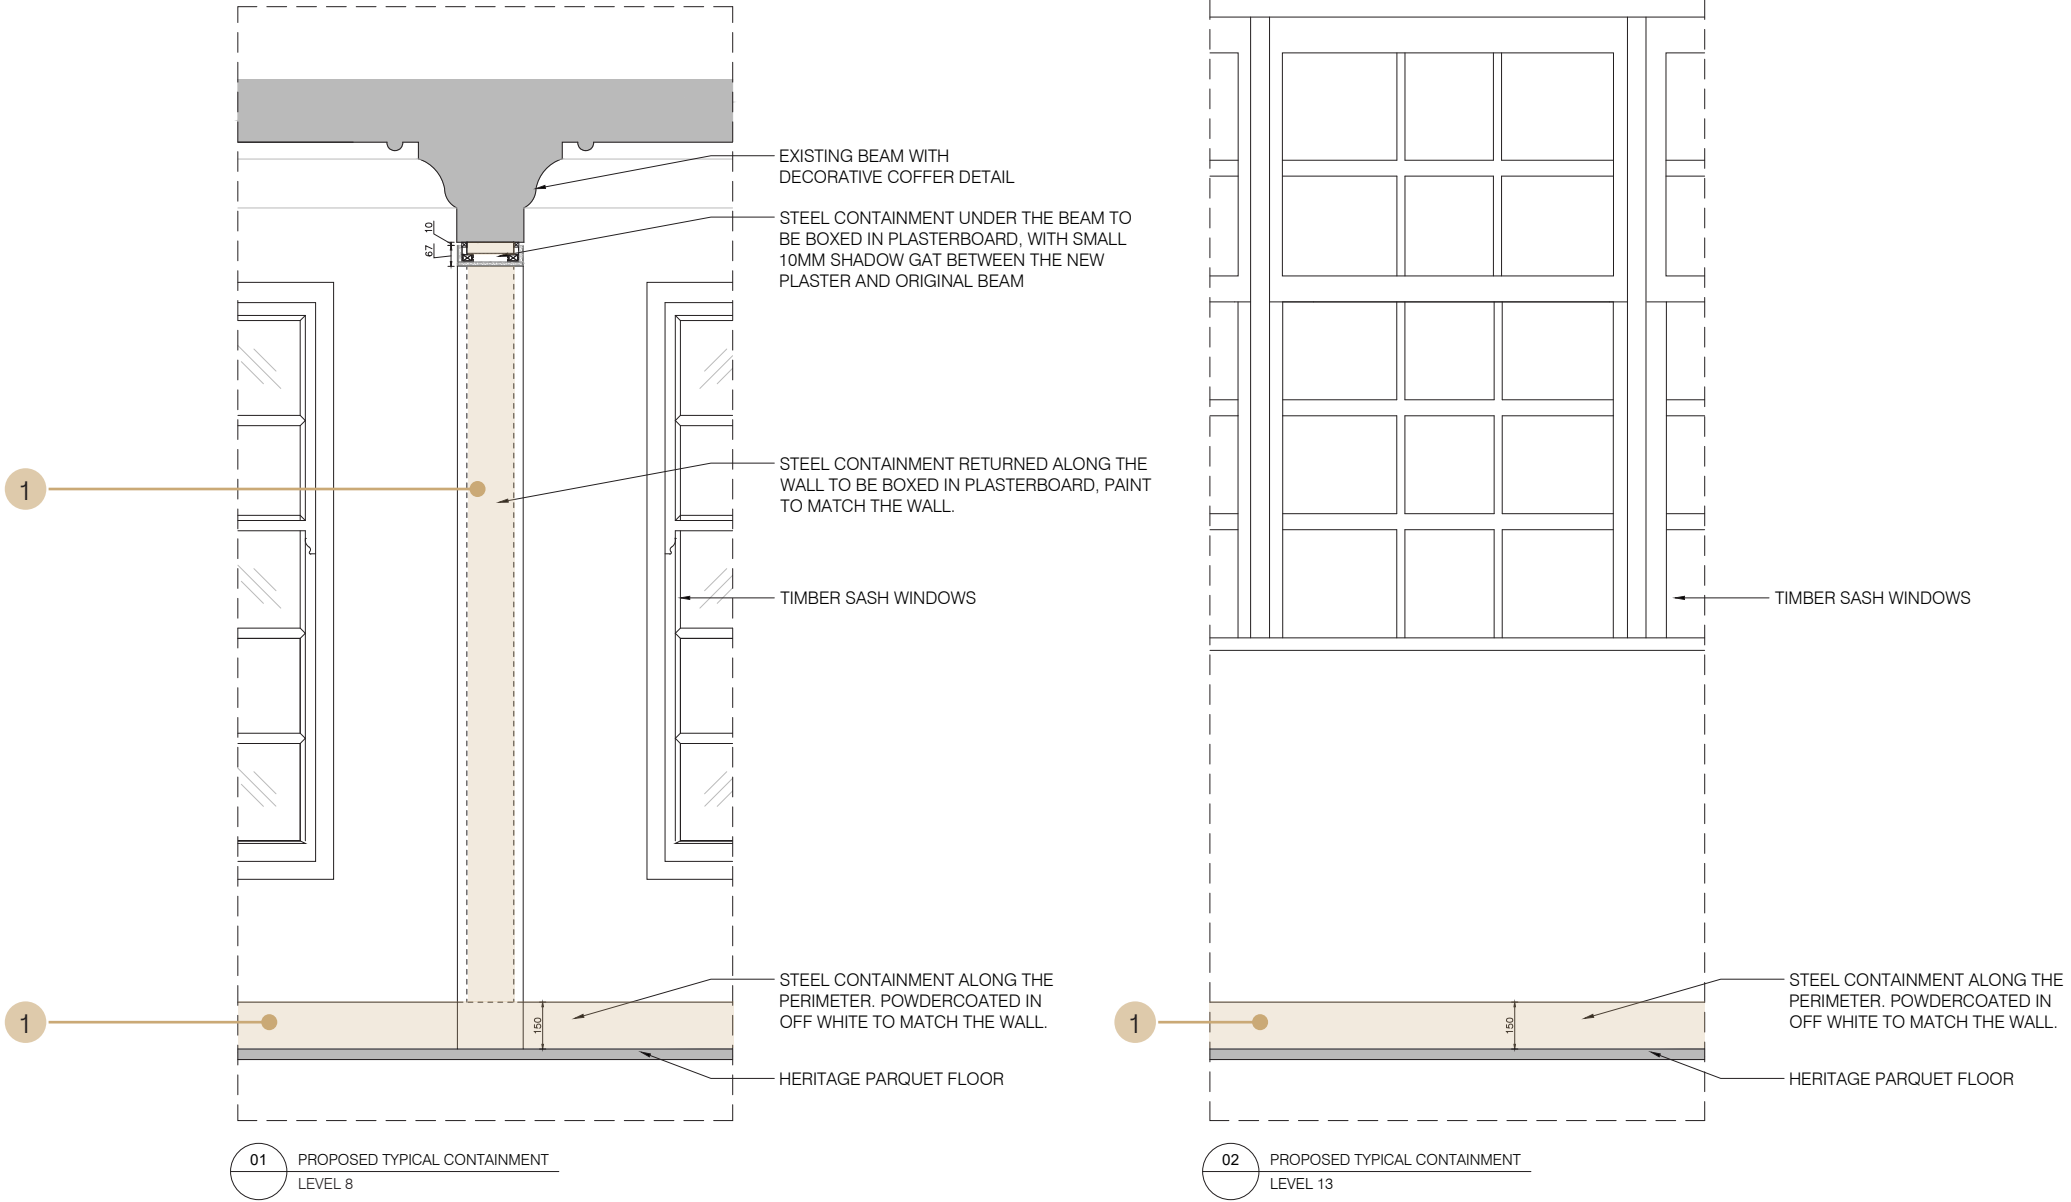

ANOMALY

5-23 Old Street
London
EC1V 9HL

anomaly.london

020 3871 9400