






1 MECHANICAL SERVICES ABOVE GROUND DRAINAGE LAYOUT LEVEL 03
1 : 100

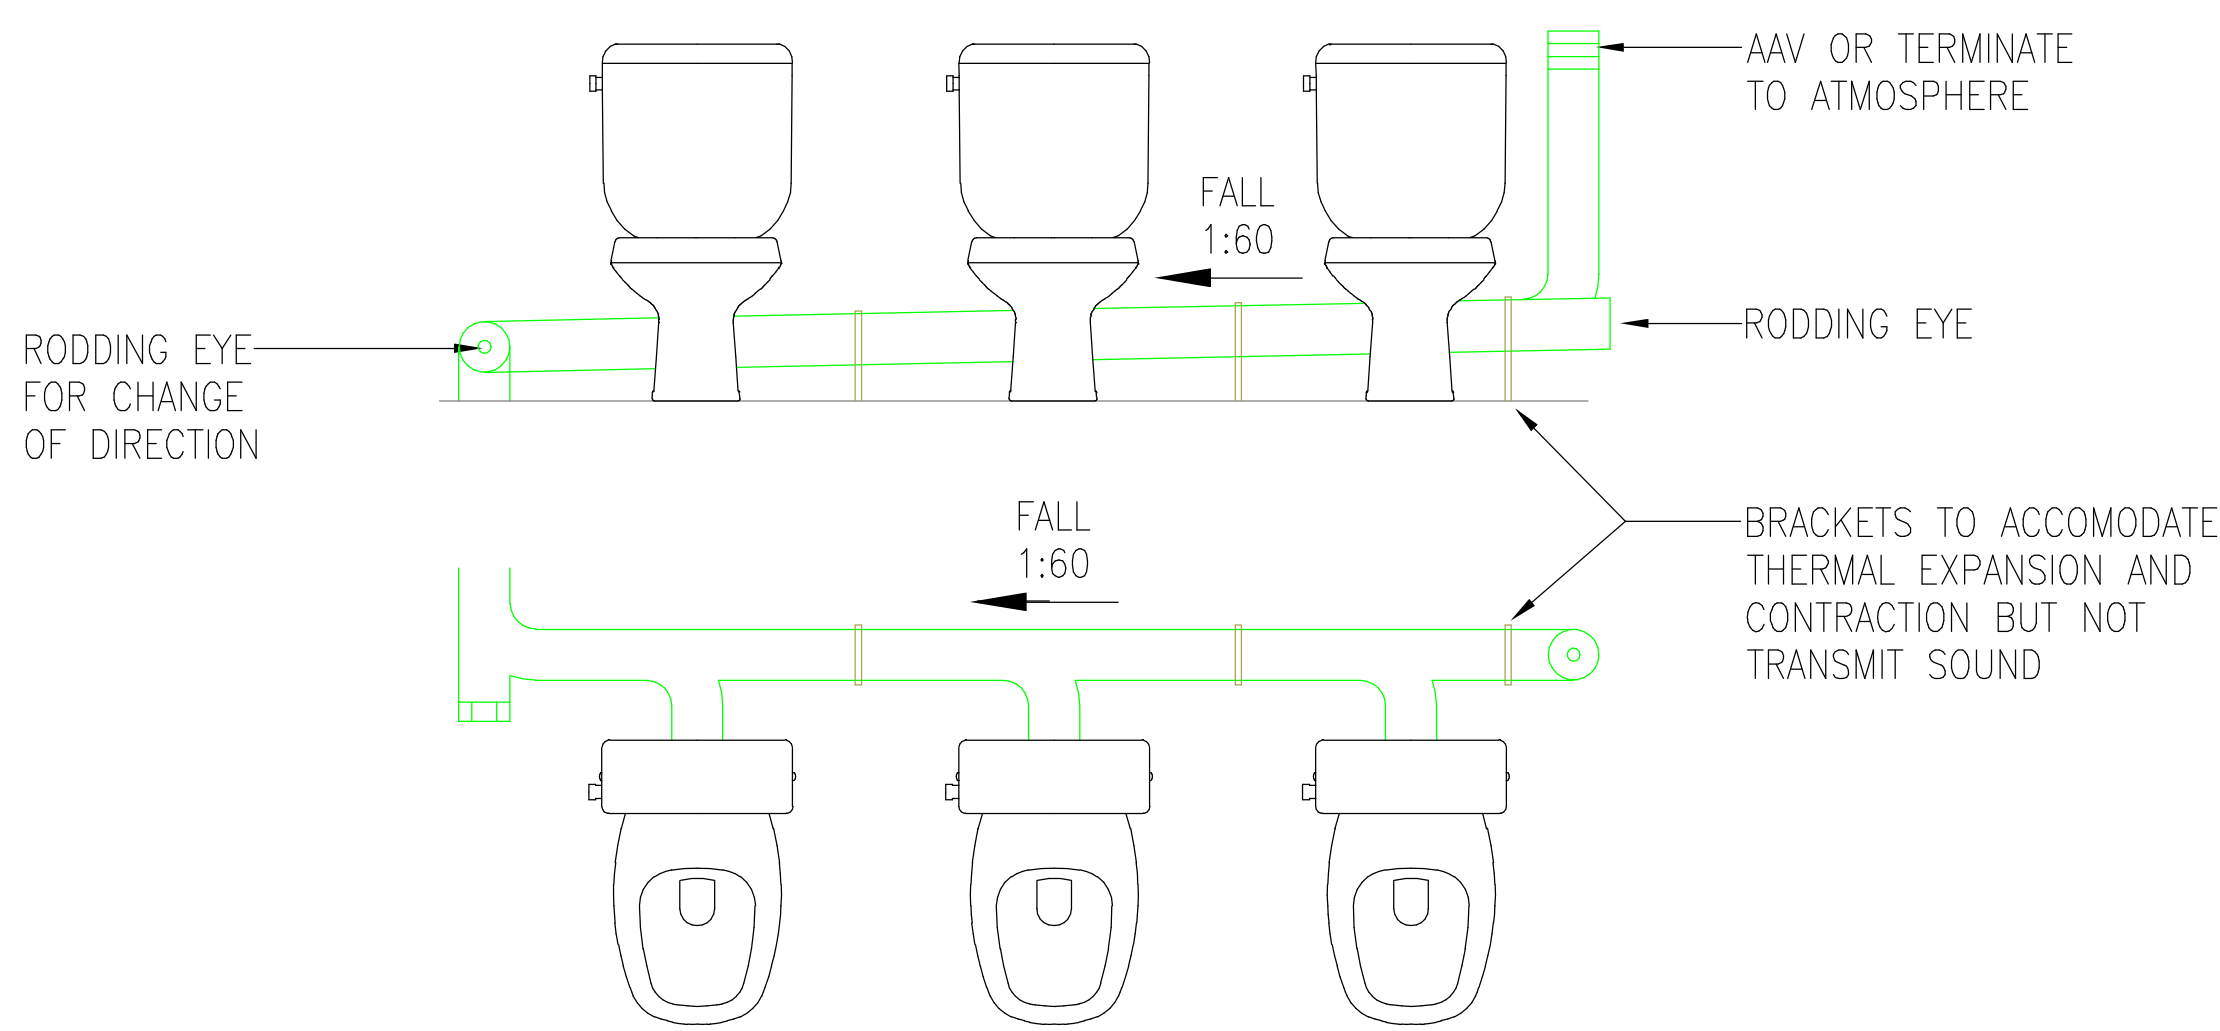


TYPICAL INSTALLATION OF WC'S TO PREVENT SIPHONAGE
(NOT TO SCALE)

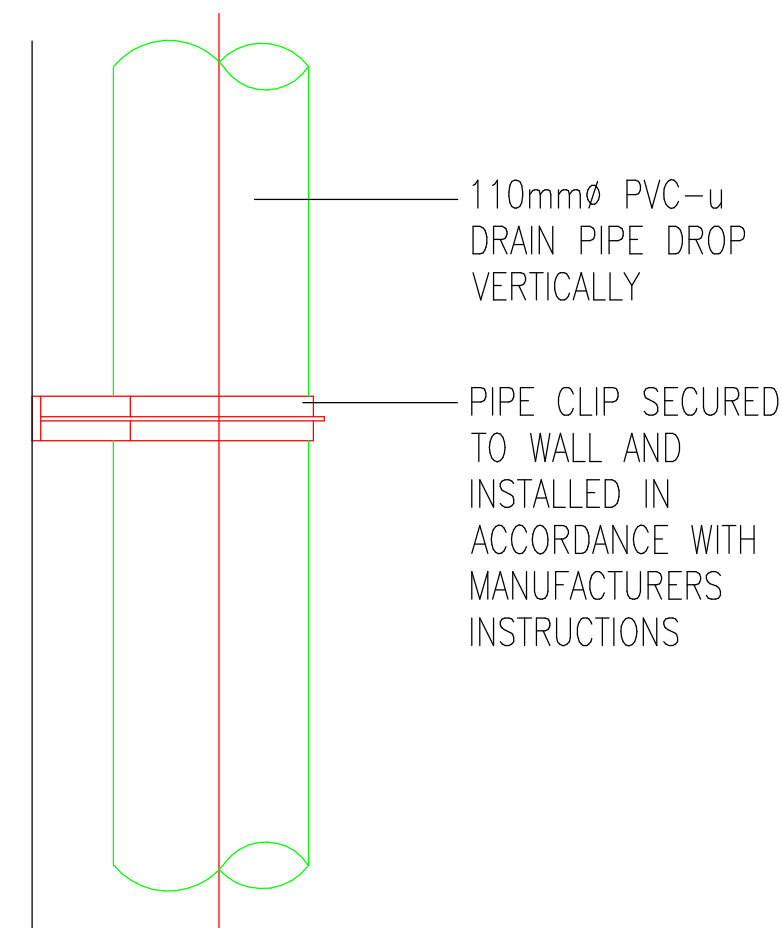



TYPICAL FIXING DETAIL - INTERMEDIATE PIPE CLIP

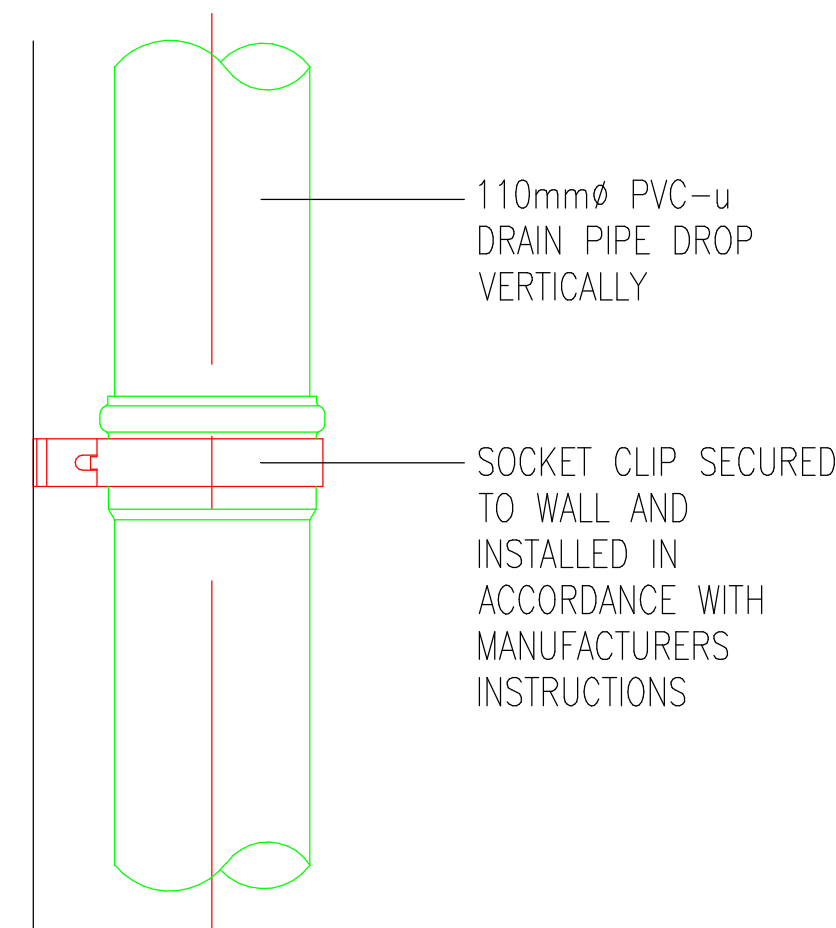

TYPICAL FIXING DETAIL - SOCKET PIPE CLIP

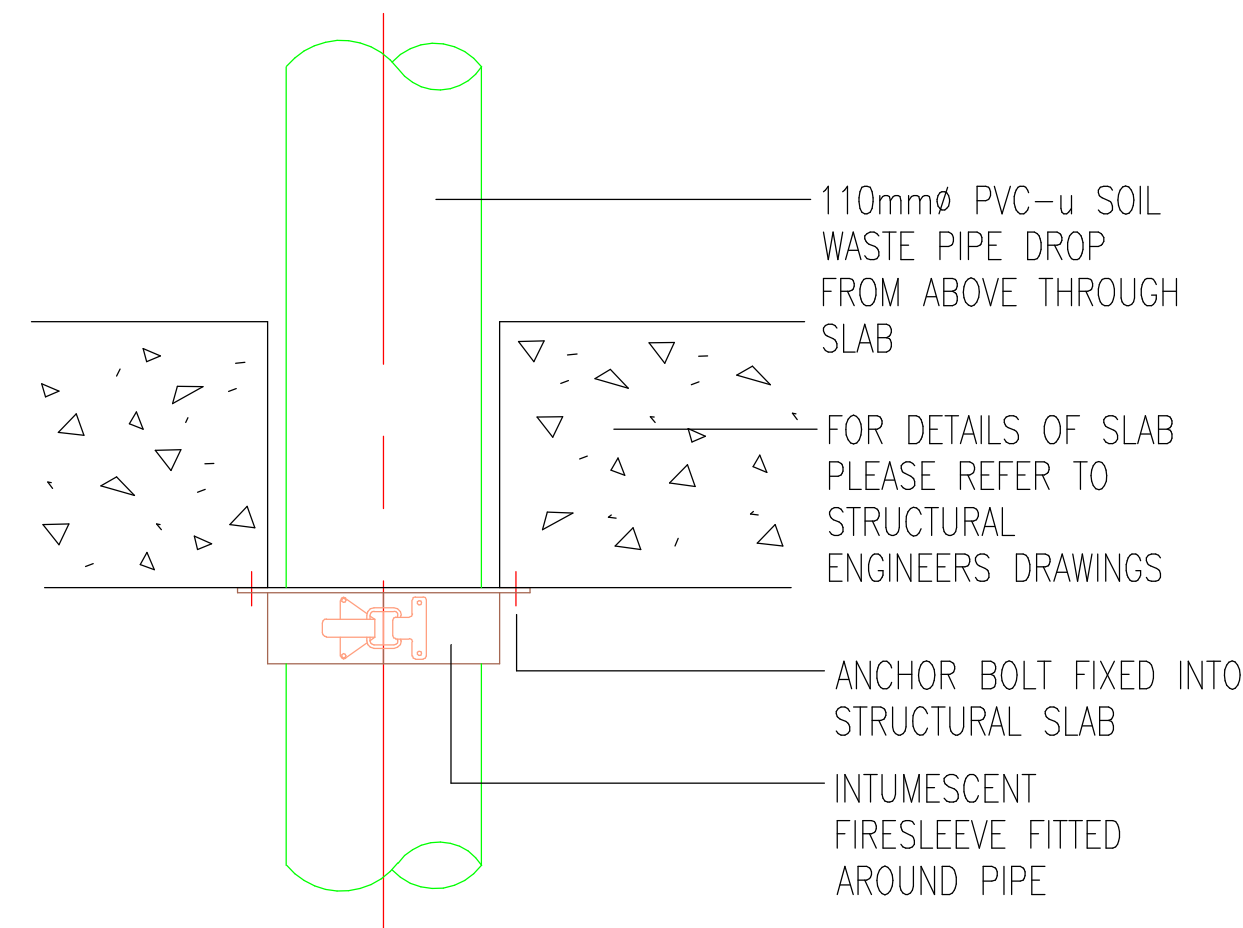

TYPICAL DETAIL FOR DRAIN PIPE PENETRATION THROUGH FIRE COMPARTMENT

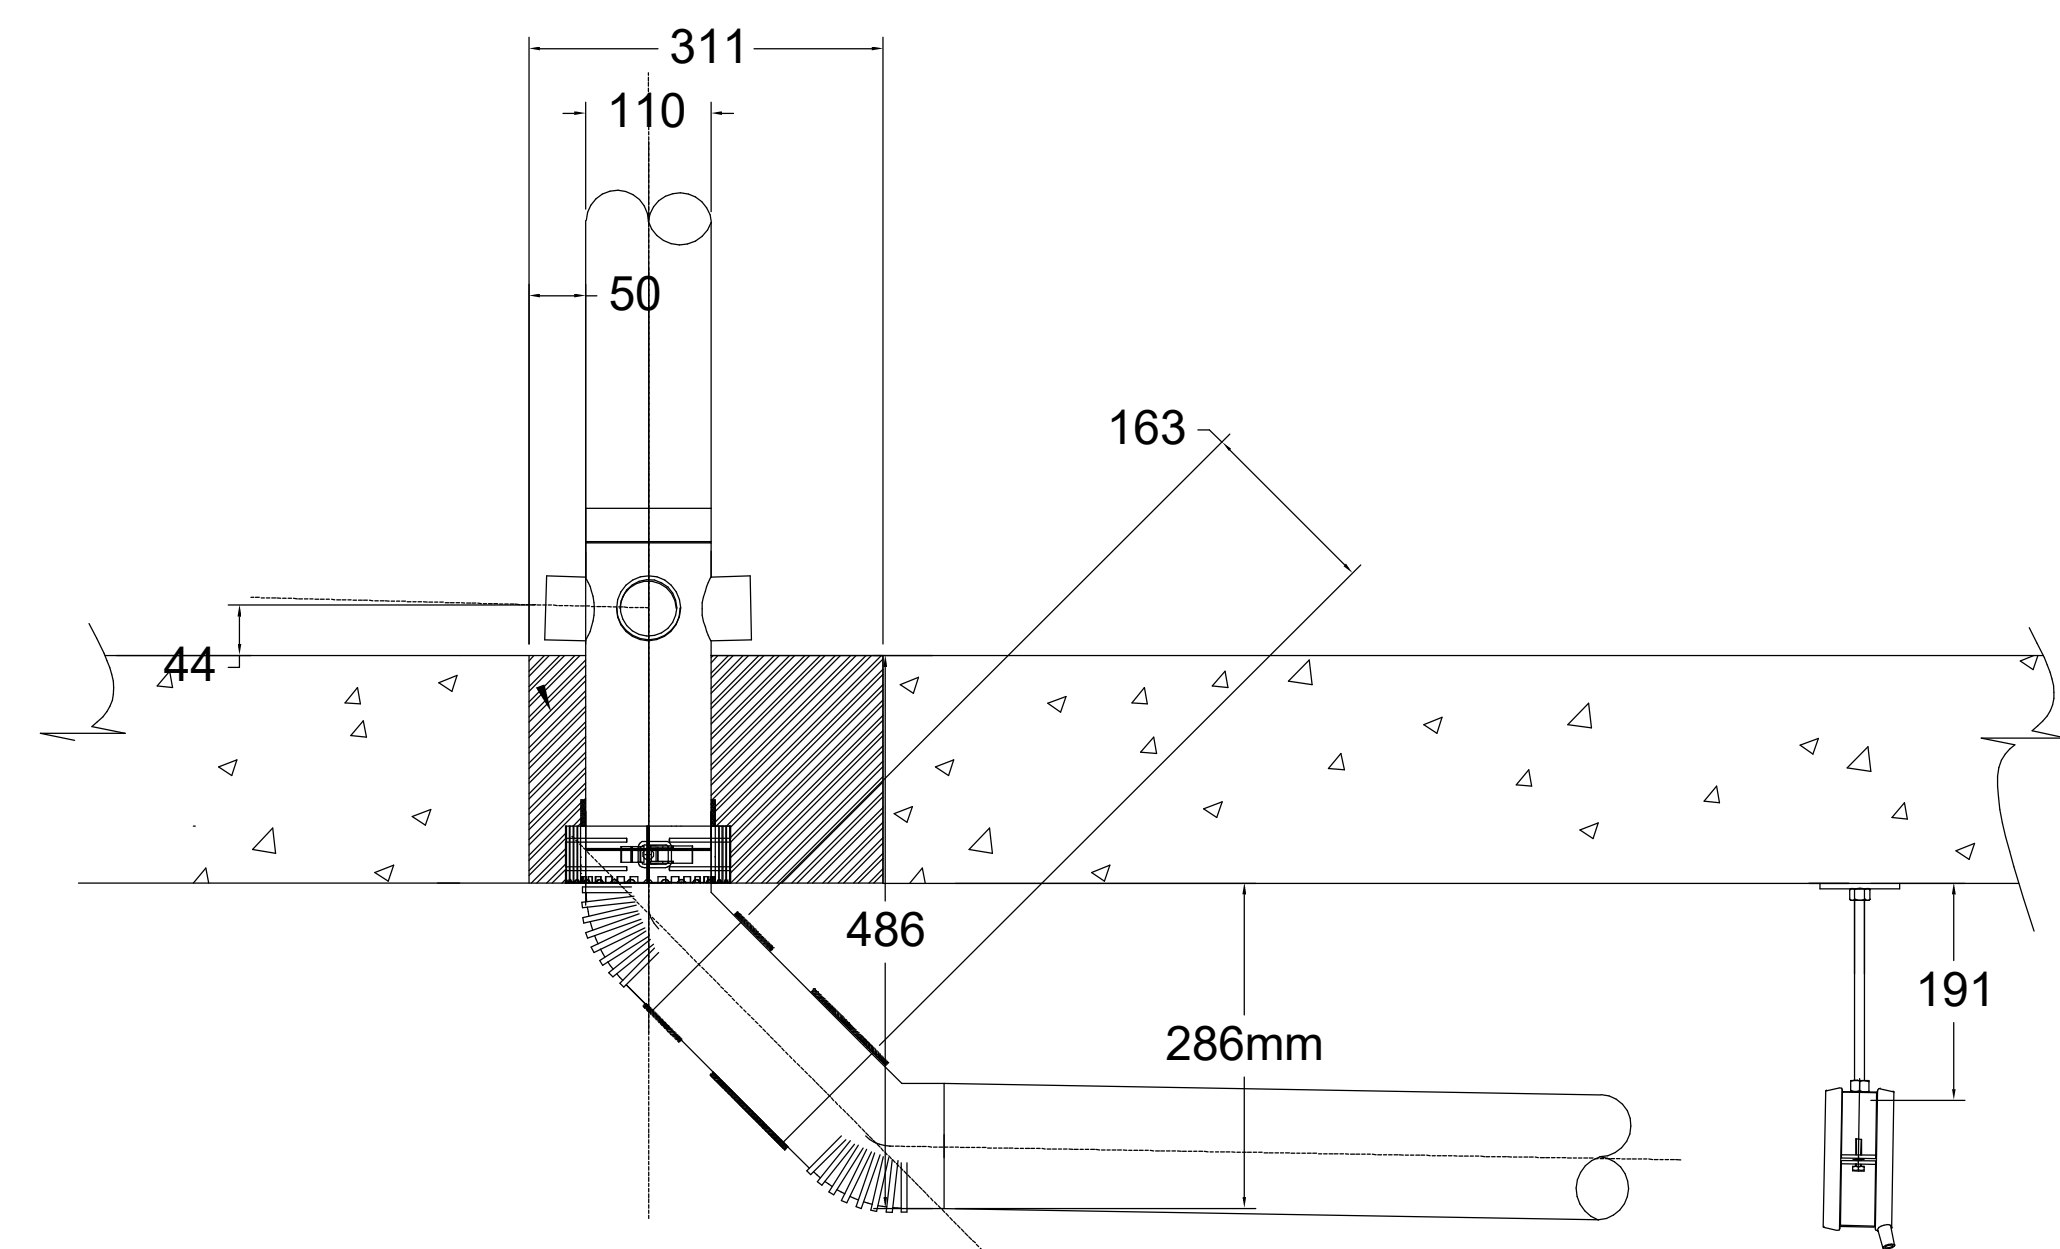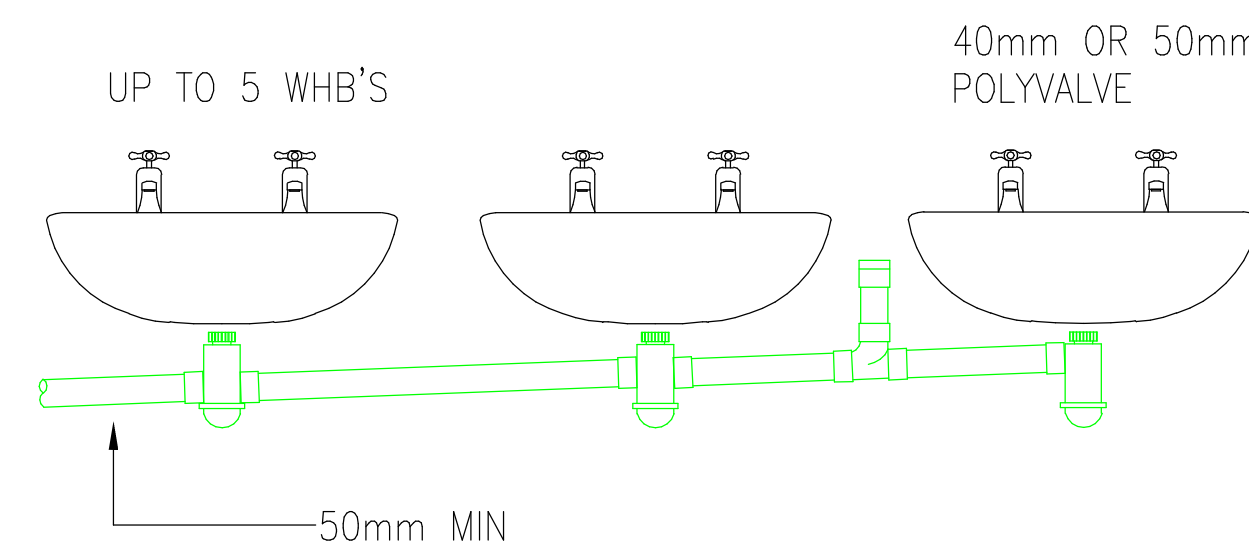

TYPICAL INSTALLATION OF WHB'S TO PREVENT SIPHONAGE
(NOT TO SCALE)

ARCHITECTURE IS BASED ON ANOMALY DESIGN
ARCHITECTS DRAWING NO. 01/AND-001/02/03/2469/2470